
© Design Copyright reserved. Written consent must be obtained before copying or reproducing this drawing. Do not scale this drawing, use figured dimensions only. Contractors are responsible for taking and checking site dimensions. Any discrepancy must be reported to the Architectural Technologist immediately.

LEGEND / NOTES COLUMN :

Rev A: Planning Alterations – Staircase. MD 22.12.09

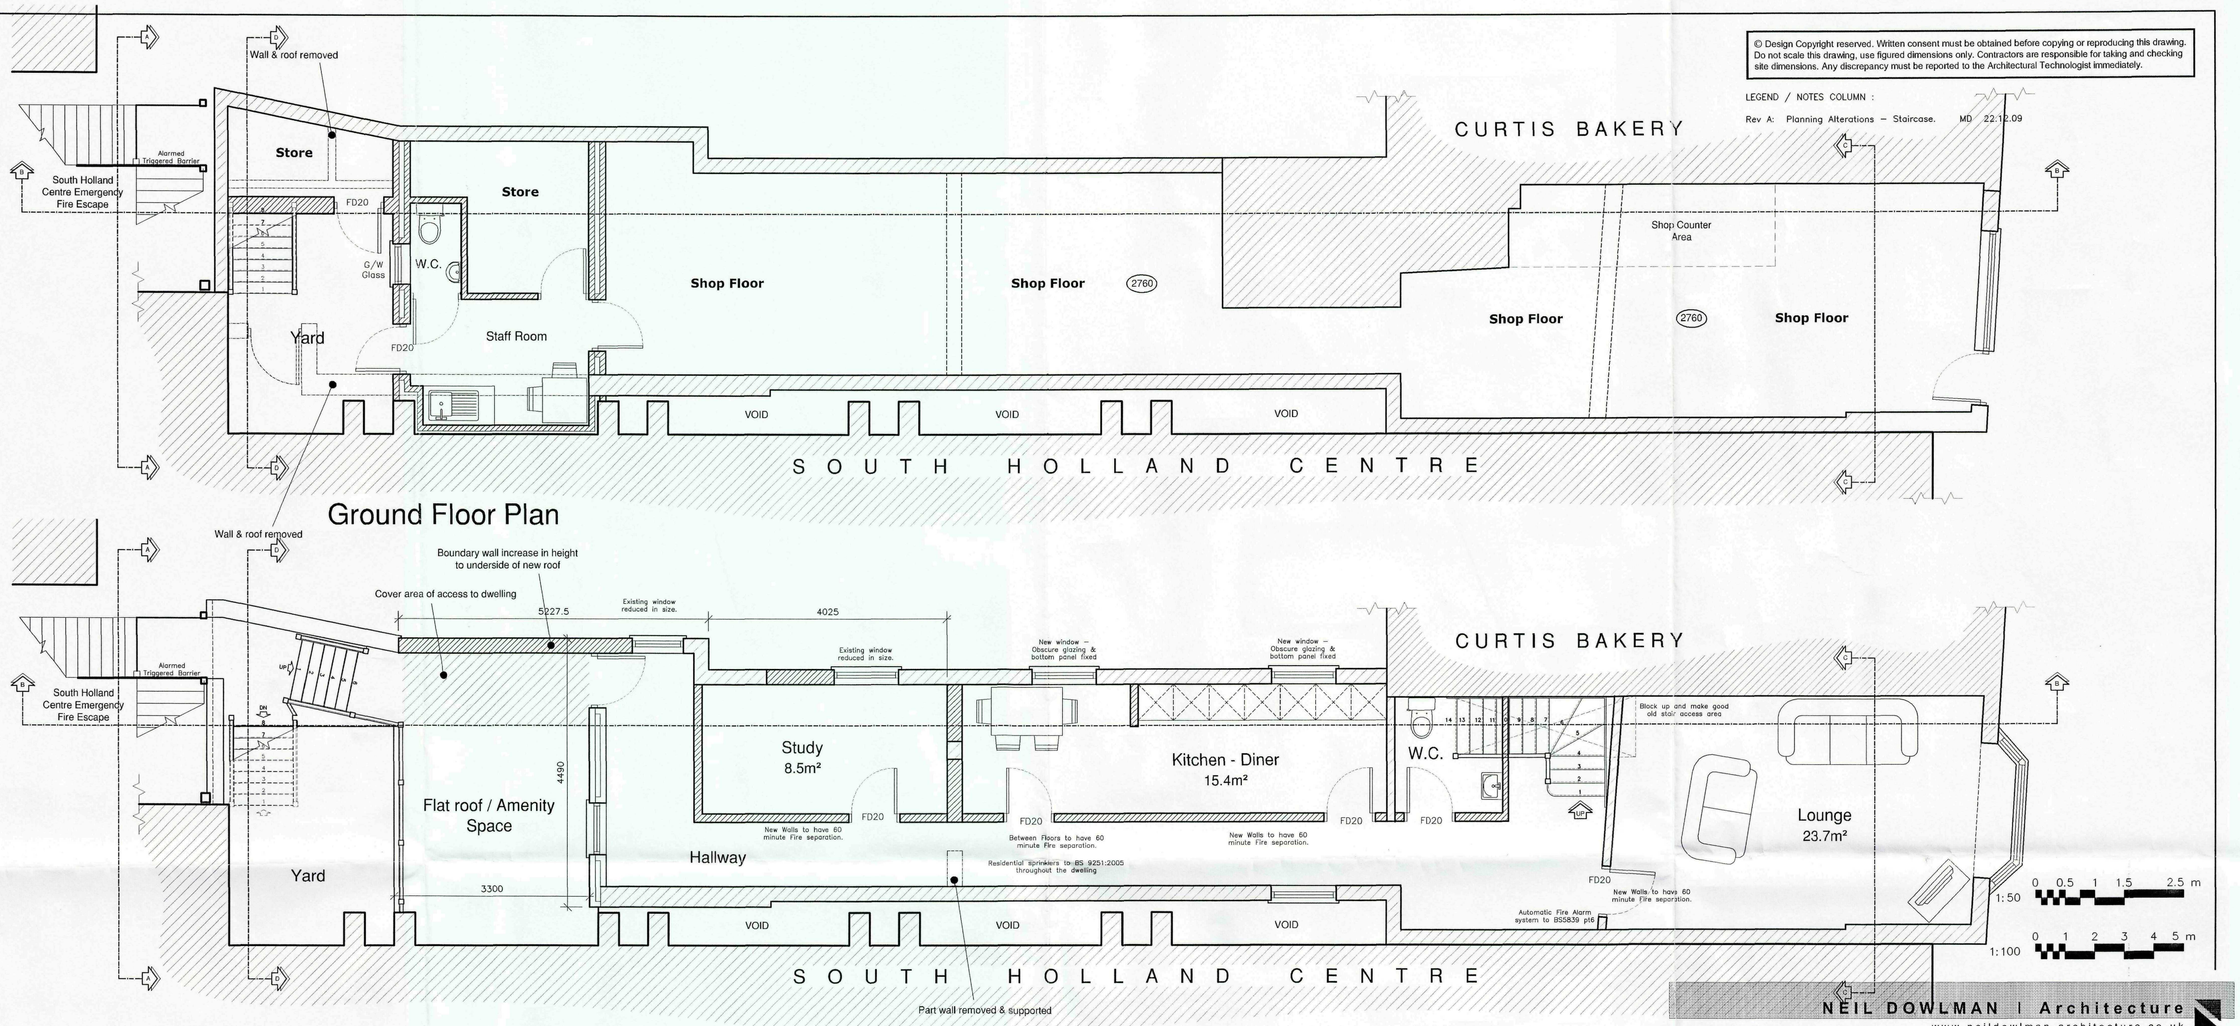

Ground Floor Plan

First Floor Plan

1:50 0 0.5 1 1.5 2.5 m


1:100 0 1 2 3 4 5 m



Front Elevation



Rear Elevation (A-A)

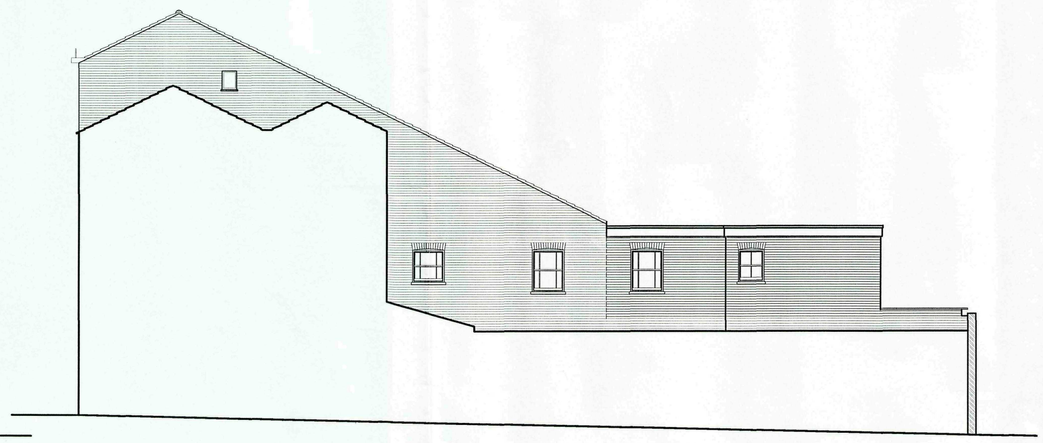


Side Elevation

A1

NEIL DOWLMAN | Architecture

www.neildowlman-architecture.co.uk

CREATIVE DESIGN FOR YOUR FUTURE

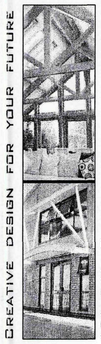

SHDC Planning & Development 23 DEC 2009 Ref: 0585-09

AMENDED PLAN Ref. A1

Neil Dowlman Architecture Ltd
4-5 Church Street Alford Lincs LN13 9EF
T 01507 463863 F 01507 466006
E alford@neildowlman-architecture.co.uk
Offices also at:
Louth T 01507 601155 | Boston T 01205 357272
Grantham T 01476 574242 | Skegness T 01754 880080

chartered architects | chartered architectural technologists
building engineers | designers | project managers
domestic energy assessors | party wall surveyors | access consultants

Client
Mr Dungawalla

Project
Proposed Alterations to:
Spalding News
24 Market Place,
Spalding.
PE11 1SS

Title
Proposed Floor Plans & Elevations
.

Scale
1:50 - 1:100

Date
Mar '09

Drawn By
MD

Checked By
GR.

Drawing No.
B2111 - 12


Revision
A.

Z:\Admin\Client Files\DUNGAWALLA - B2111\Drawings\B2111-Dungawalla - Ex Pr 2009.dwg, 22/12/2009 13:32:29


© Design Copyright reserved. Written consent must be obtained before copying or reproducing this drawing. Do not scale this drawing, use figured dimensions only. Contractors are responsible for taking and checking site dimensions. Any discrepancy must be reported to the Architectural Technologist immediately.

LEGEND / NOTES COLUMN :


Rev A: Planning Alterations – Staircase. MD 22.12.09

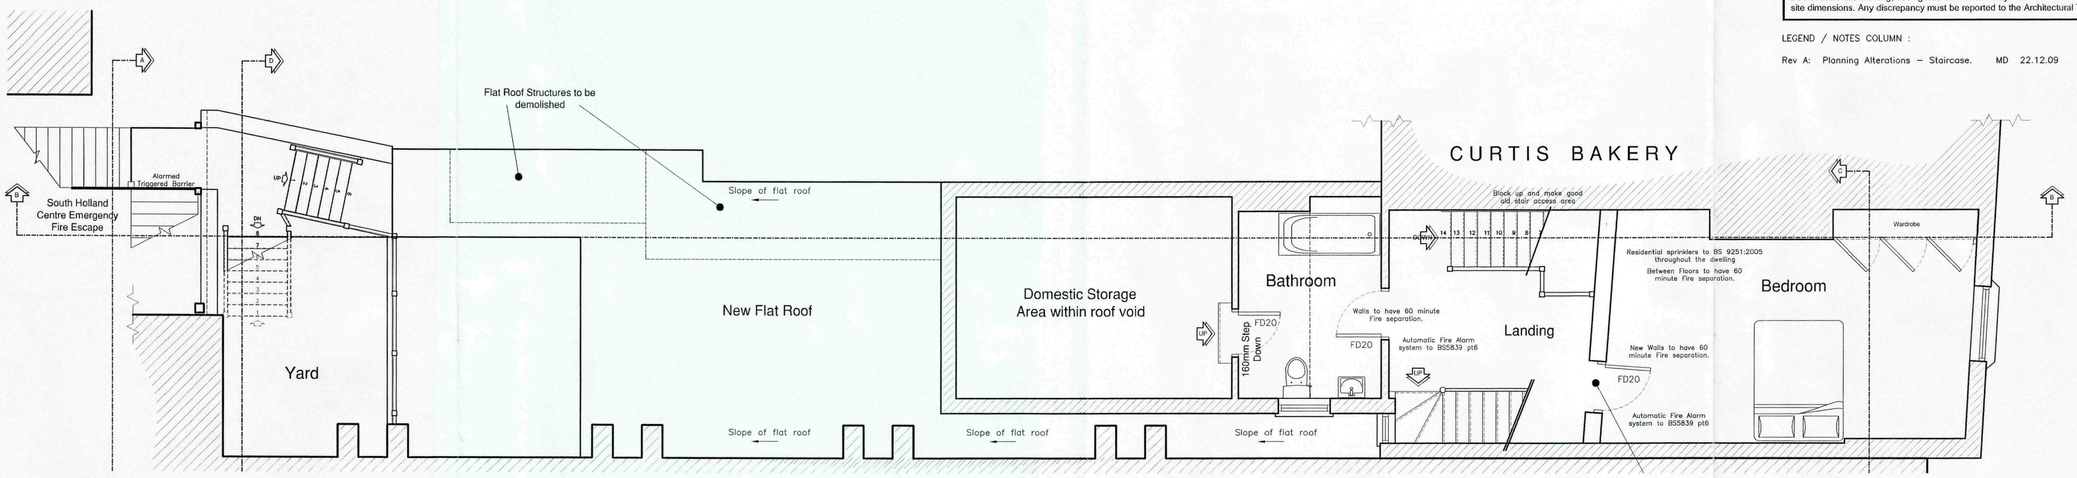


Second Floor Plan

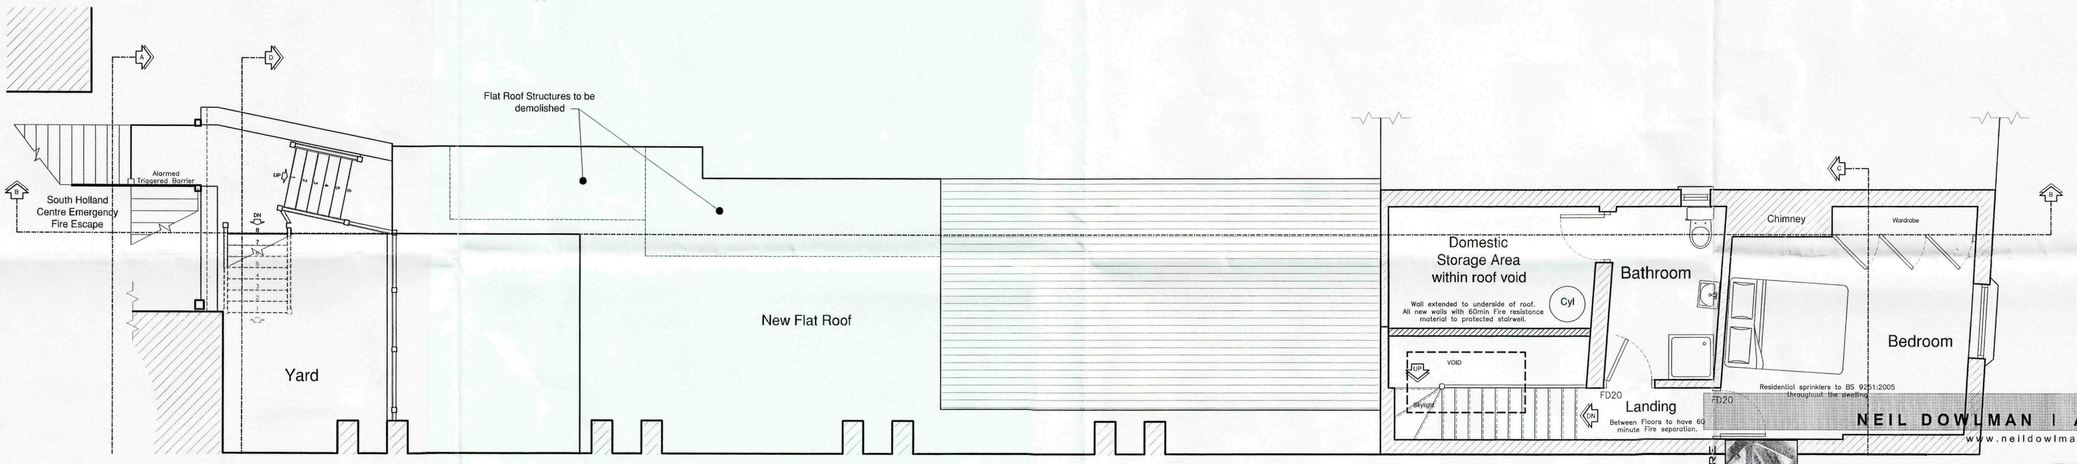

Third Floor Plan

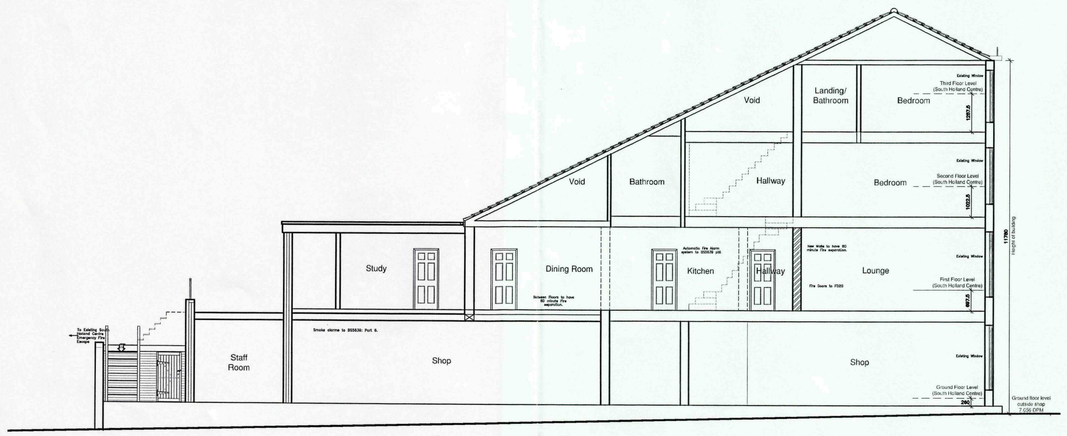

Section B-B

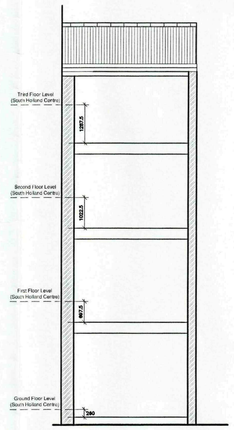

Section C-C



CREATIVE DESIGN FOR YOUR FUTURE

NEIL DOWLMAN | Architecture

www.neildowlman-architecture.co.uk

Chartered architects | chartered architectural technologists | town planning consultants | project management | party wall surveyors | access consultants

SHDC Planning & Development
23 DEC 2009
Ref: 0585-09

AMENDED PLAN
Ref: A1

Neil Dowlman Architecture Ltd
4-5 Church Street Alford Lincs LN13 9EF
T 01507 463863 F 01507 466006
E alford@neildowlman-architecture.co.uk
Offices also at:
Louth T 01507 601155 | Boston T 01205 357272
Grantham T 01476 574242 | Skegness T 01754 880080

Royal Institute of British Architects | Chartered Institute of Architectural Technologists | Corporate Building Engineer

Client
Mr Dungawalla

Project
Proposed Alterations to:
Spalding News
24 Market Place,
Spalding.
PE11 1SS

Title
Proposed Floor Plans & Sections
.

Scale
1:50 - 1:100

Date
Mar '09

Drawn By
MD

Checked By
GR.

Drawing No.
B2111 - 13

Revision
A.

A1

Z:\Admin\Client Files\DUNGAWALLA - B2111\Drawings\B2111-Dungawalla - Ex Pr 2009.dwg, 22/12/2009 12:50:46