

fiee

White Hart Hotel
Market Place, Spalding.

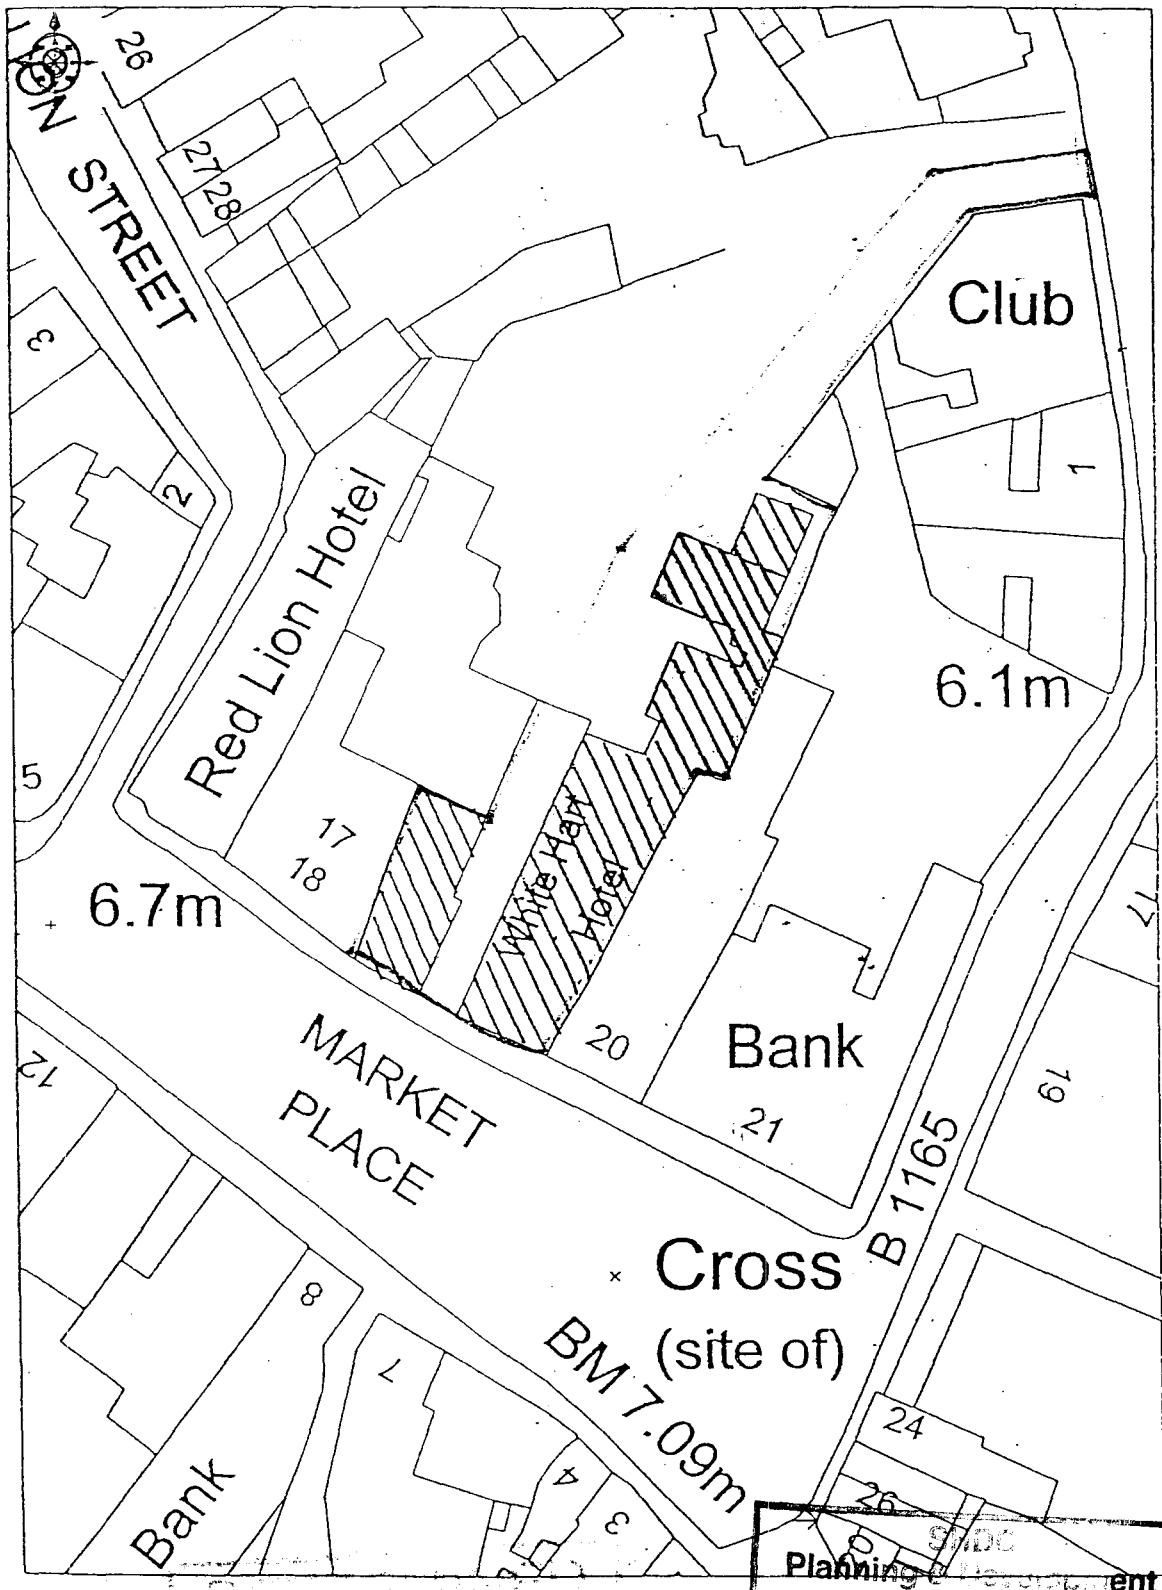


SHDC
Planning & Development
17 MAY 2002
Ref 0589/02

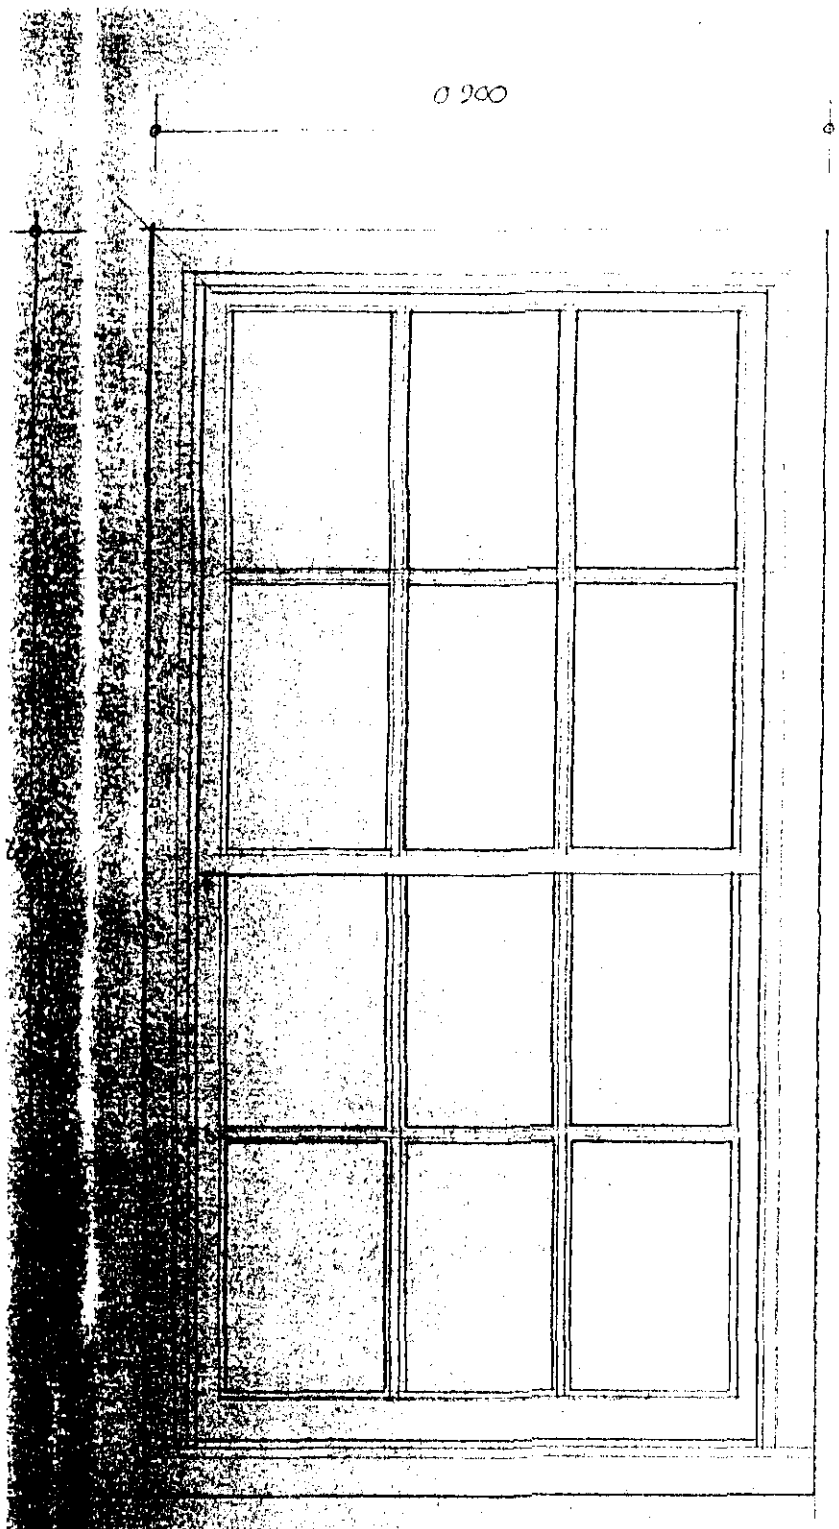

EXT. ELEVATION
1:10

45 mm sash: 45 x 35 meeting rail, 45 x 30 stiles, 45 x 50 top rail.

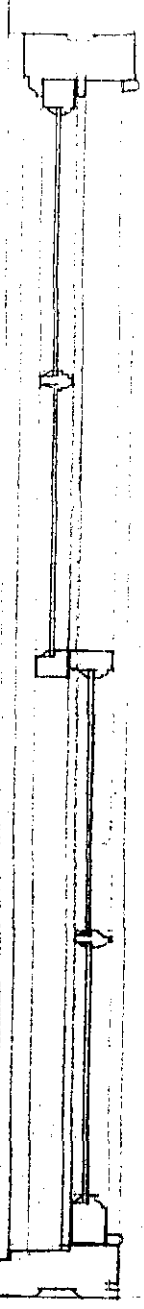

150 x 50 head

15 x 22 rsnd. staff beads

6 x 22 rsnd parting beads


45 x 22 glazing beads

200 x 75 cill (hardwood)

CROSS SECTION
1:10


all woodwork to be painted:
all finished sizes are approximate.

3 pr. hemp cords
iron weights

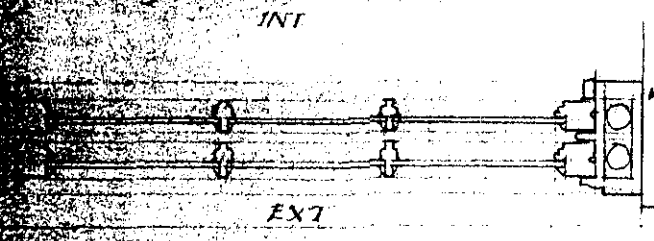


boxed frames 150 x 60 o/all:
s/w pulley stile, inner + outer linings:
est. quality m.d.f. or plywood back lining:
moulding worked on outer lining

MAIN SECTION
1:10

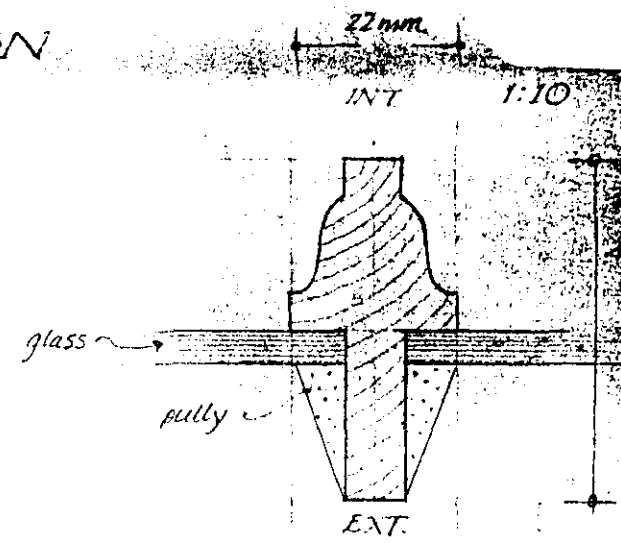

GLAZING BAR SECTION
FULL SIZE

SHDC
Planning & Development
17 MAY 2002
Ref 02/0850/07

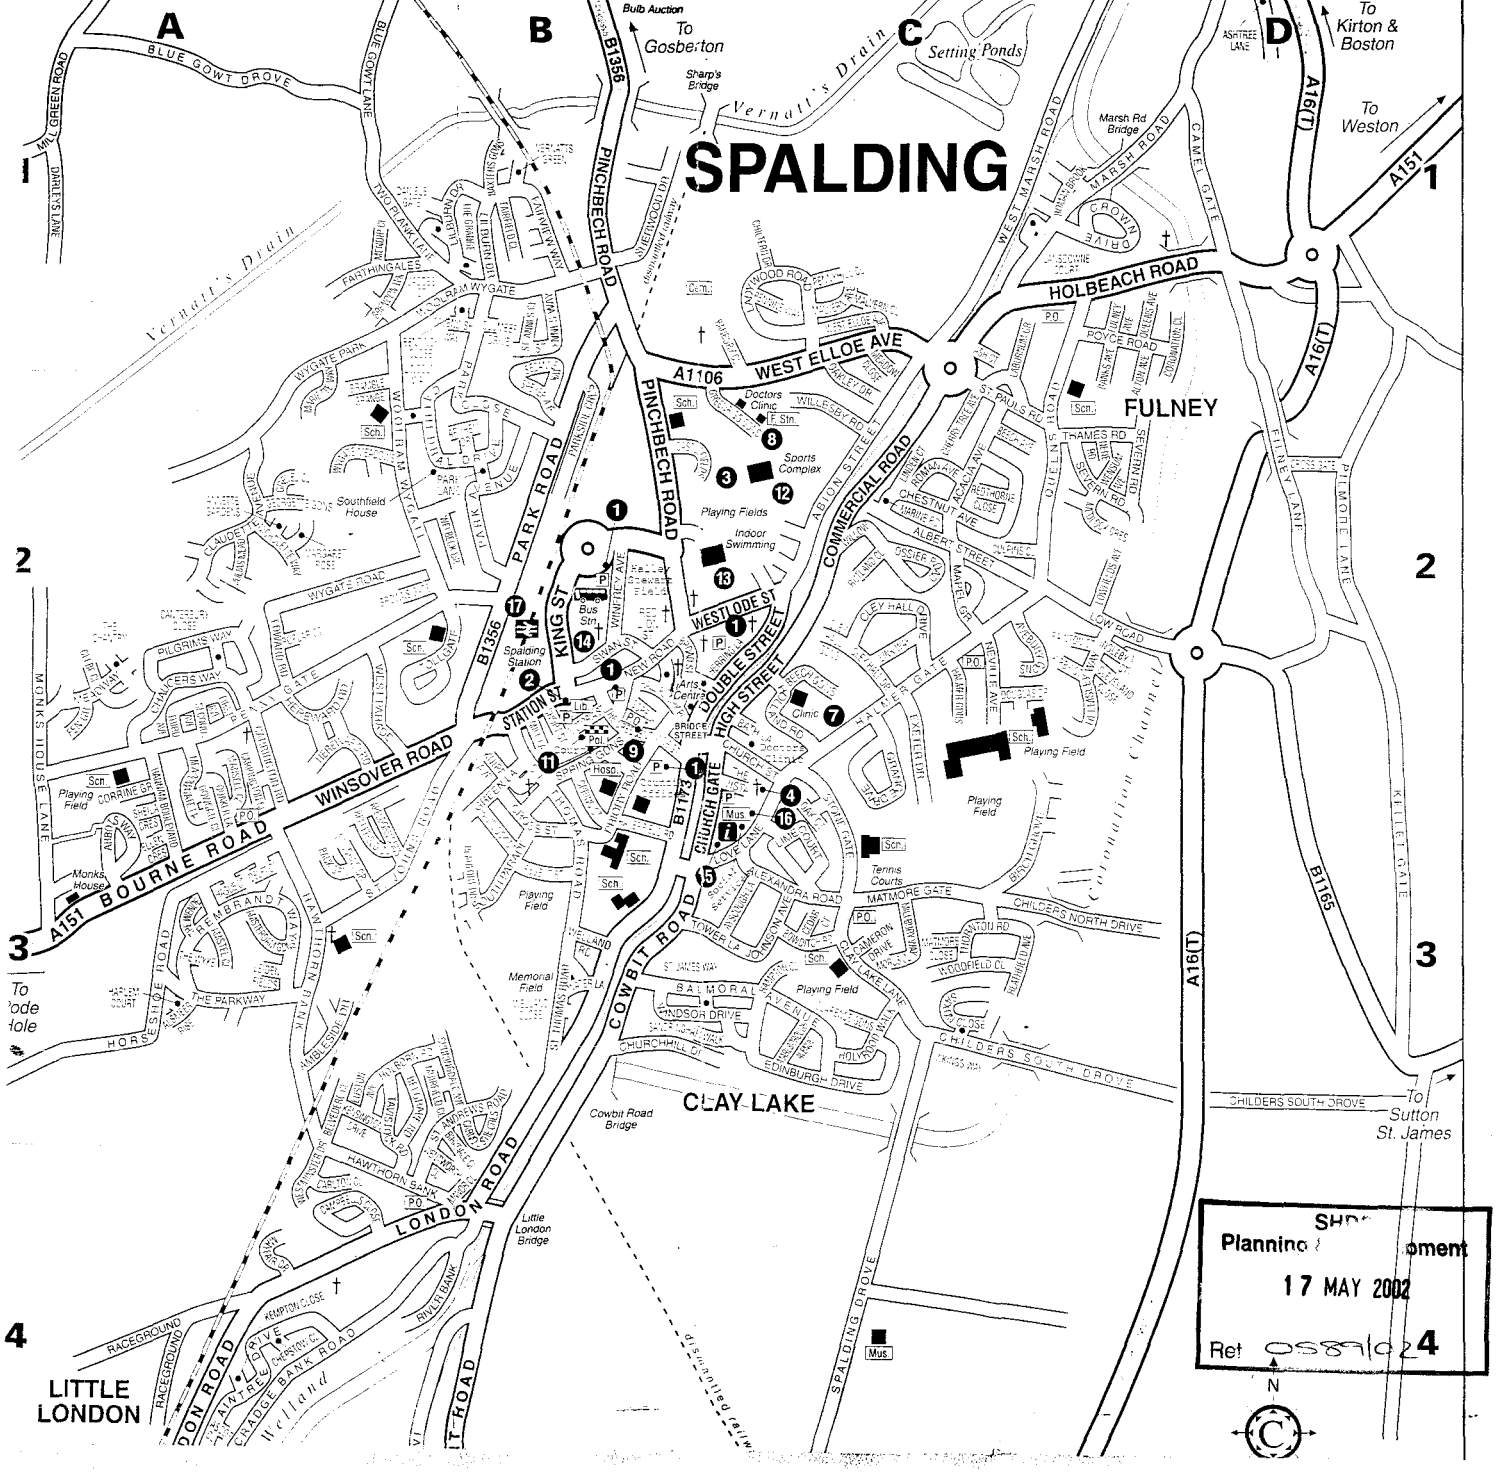


LOOK IN
LIBR
For books, informa
call in at you
Spalding 0
Holbeach 0
For the mobile li
01406 422785 c
Est.
RECREATION
LINCOLNSHIRE (

SPALDING FACILITIES

1. Car Parks
2. Library
3. Park
4. Parish Church
5. Catholic Church
6. Methodist Church
7. Clinic
8. Fire Station
9. Post Office
10. Cemetery
11. Police
12. Sports Centre
13. Swimming
14. Bus Station
15. Tourist Information Centre
16. Museum
17. Railway Station

SHD
Planning / ment
17 MAY 2002
Ret 0589/02/4

timber painted hanging sign 800 x 1000: decorative metal bracket 1 300 long shall reinforced to back.

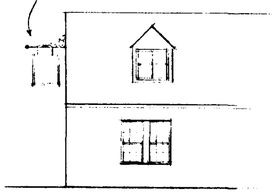


PART SOUTH ELEVATION
(no change except addition of hanging sign)

DETERMINED PLAN


THE WHITE HART, SPALDING
CONVERSION OF ANNEXE


6708/G/1f SCALE 1:100

NICHOLSON & PARTNERS
SURVEYORS

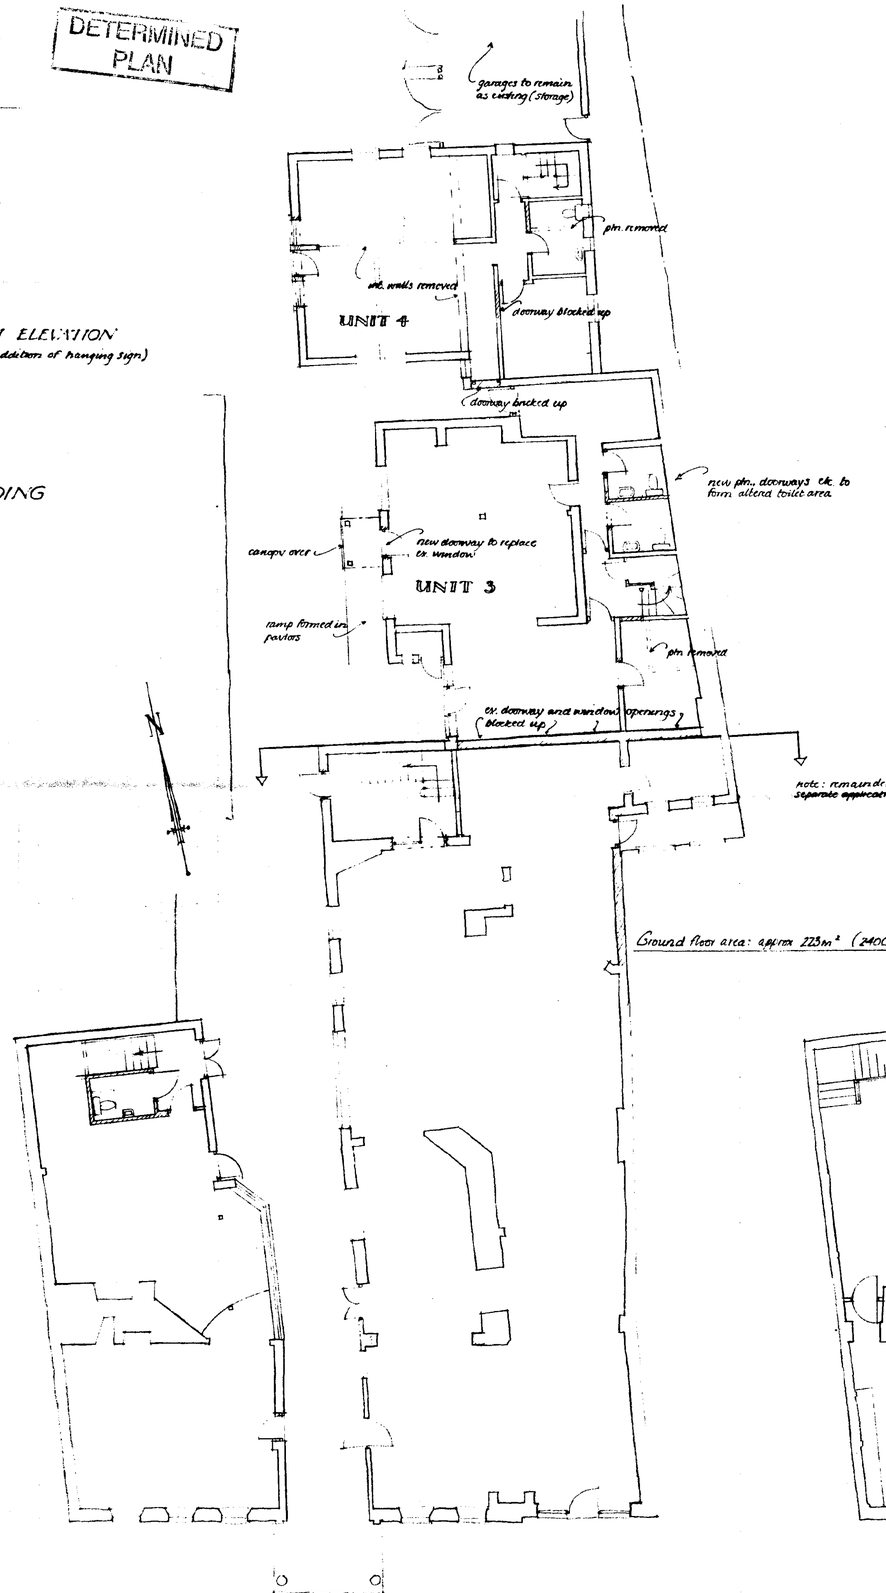


GROUND FLOOR PLAN

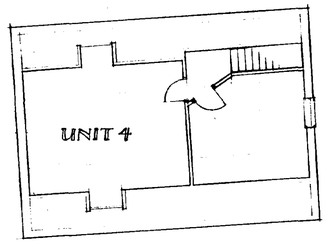

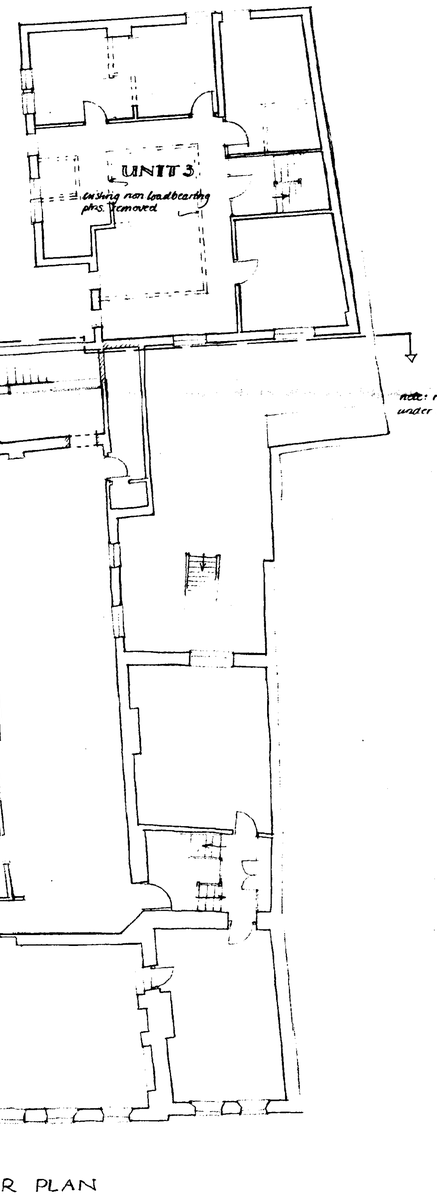

1ST. FLOOR PLAN

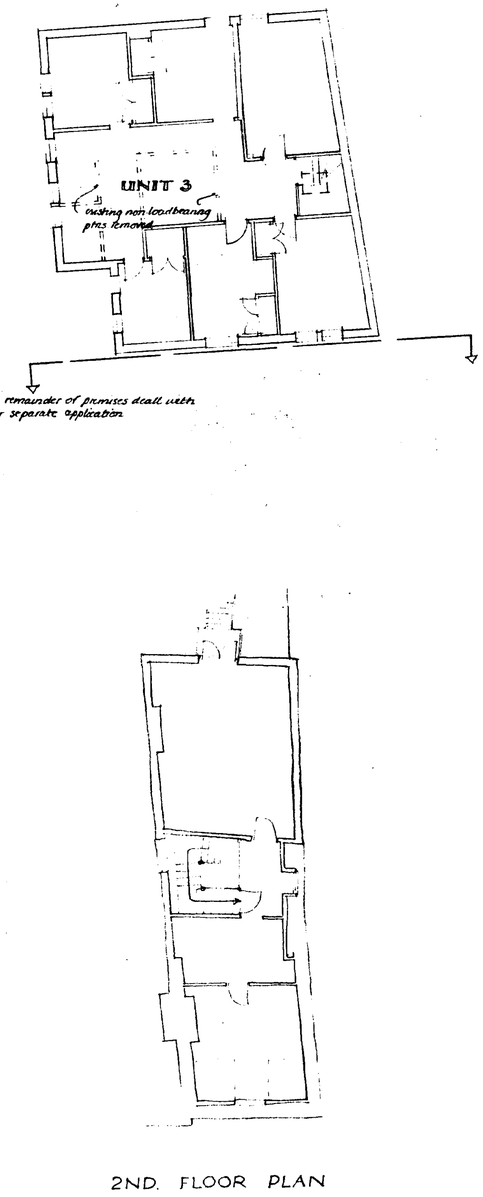

2ND. FLOOR PLAN



WEST ELEVATION
note: North and East elevations remain unchanged

SHD
Planning & Development
17 MAY 2002
Ref 0589/02

THE WHITE HART HOTEL. MARKET PLACE. SPALDING.

LAYOUT AS EXISTING.


6708/G/1.b. SCALE 1:100 FEB. 1999. NOV. 2001.

MOLSOM & PARTNERS
SURVEYORS
13, MAIN RIDGE BOSTON LINCS.


N.B. This drwg. is based on information contained in the Design Solution drwg. WHH09. Brian E. Wright drwgs. 736/A1/03-5 and various other survey drawings.




WEST ELEVATION OF ANNEXE

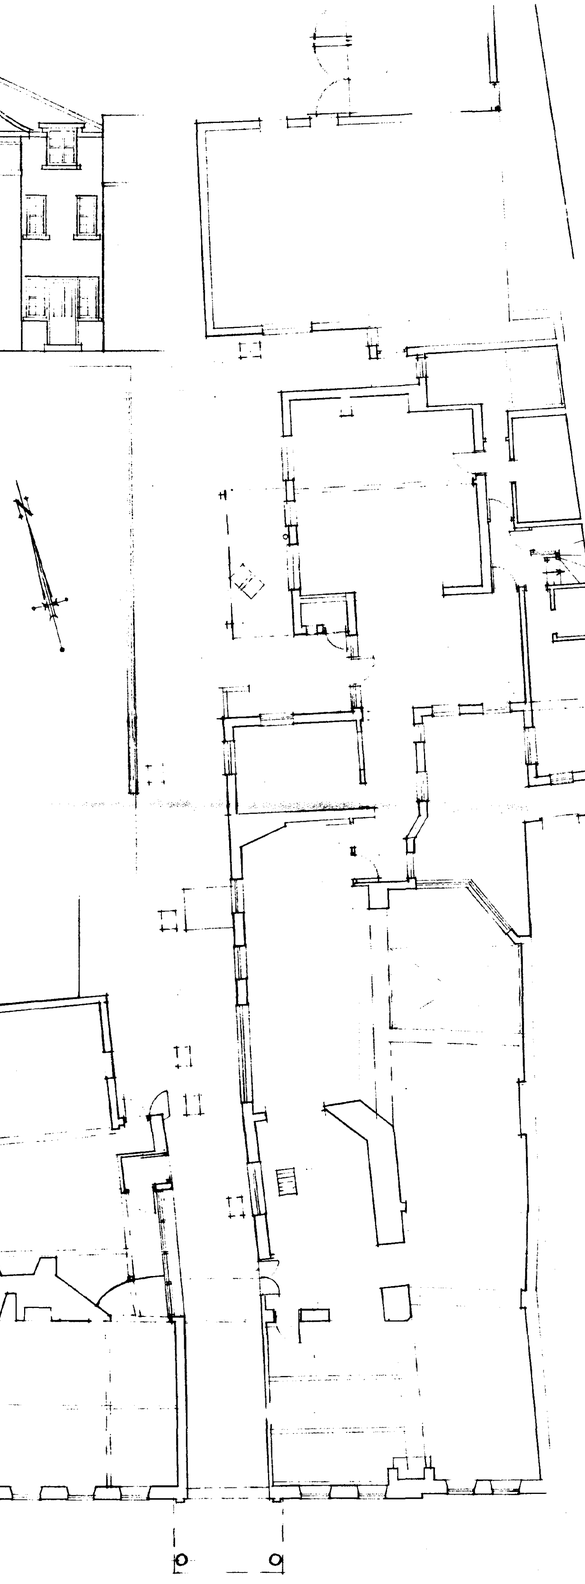


GROUND FLOOR PLAN

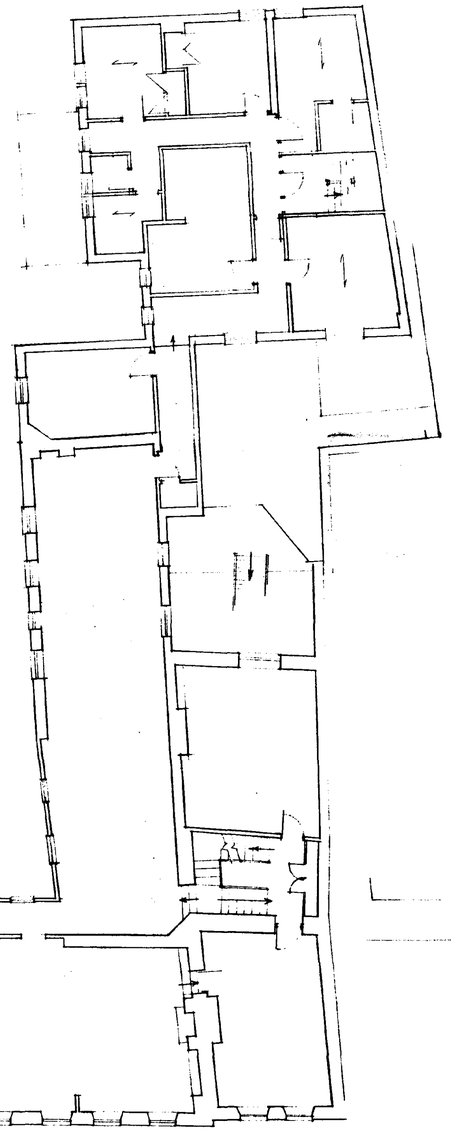

1ST. FLOOR PLAN

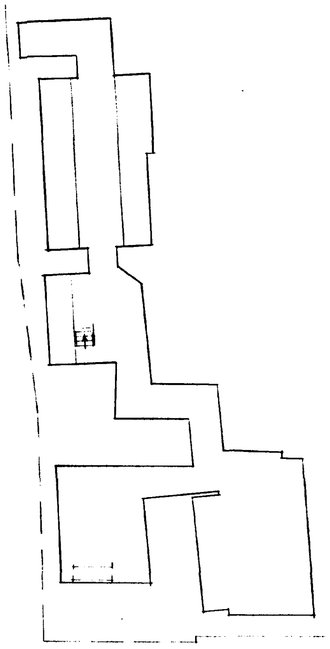

CELLAR PLAN

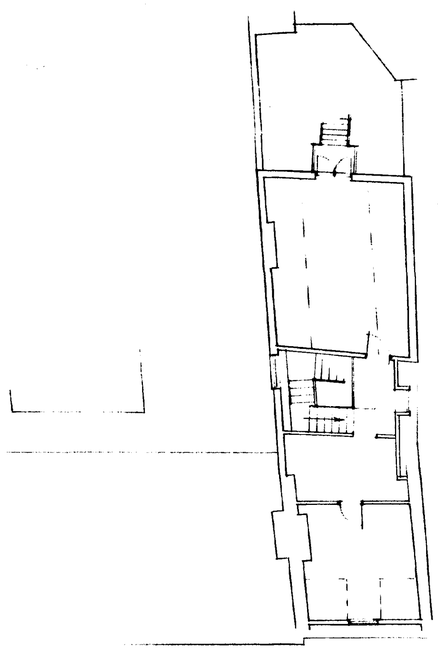

2ND. FLOOR PLAN

DETERMINED PLAN

SYDC
Planning & Development
17 MAY 2002
Ref 0589/02