
AMENDED PLAN

Ref. A1

PLANNING & DEVELOPMENT


- 1 SEP 2010

0589-10

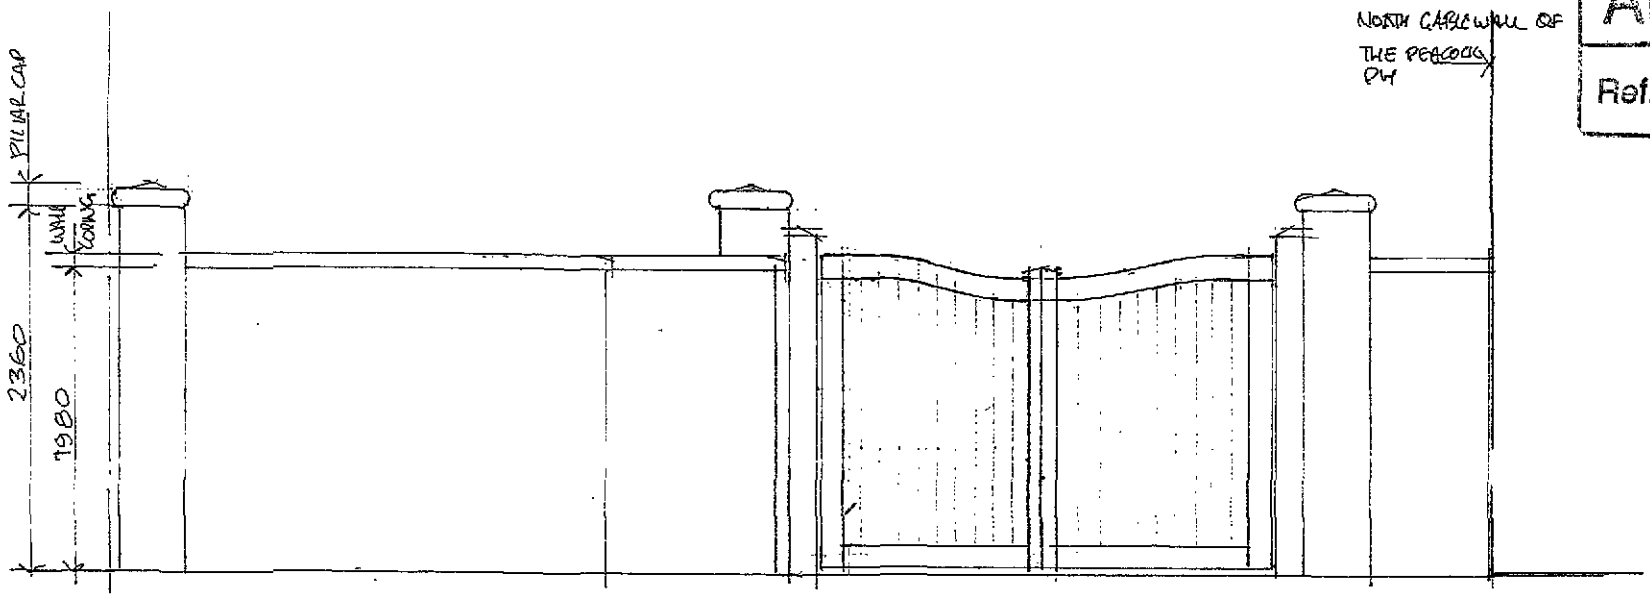

FRONT (W)

0 1 2 3m

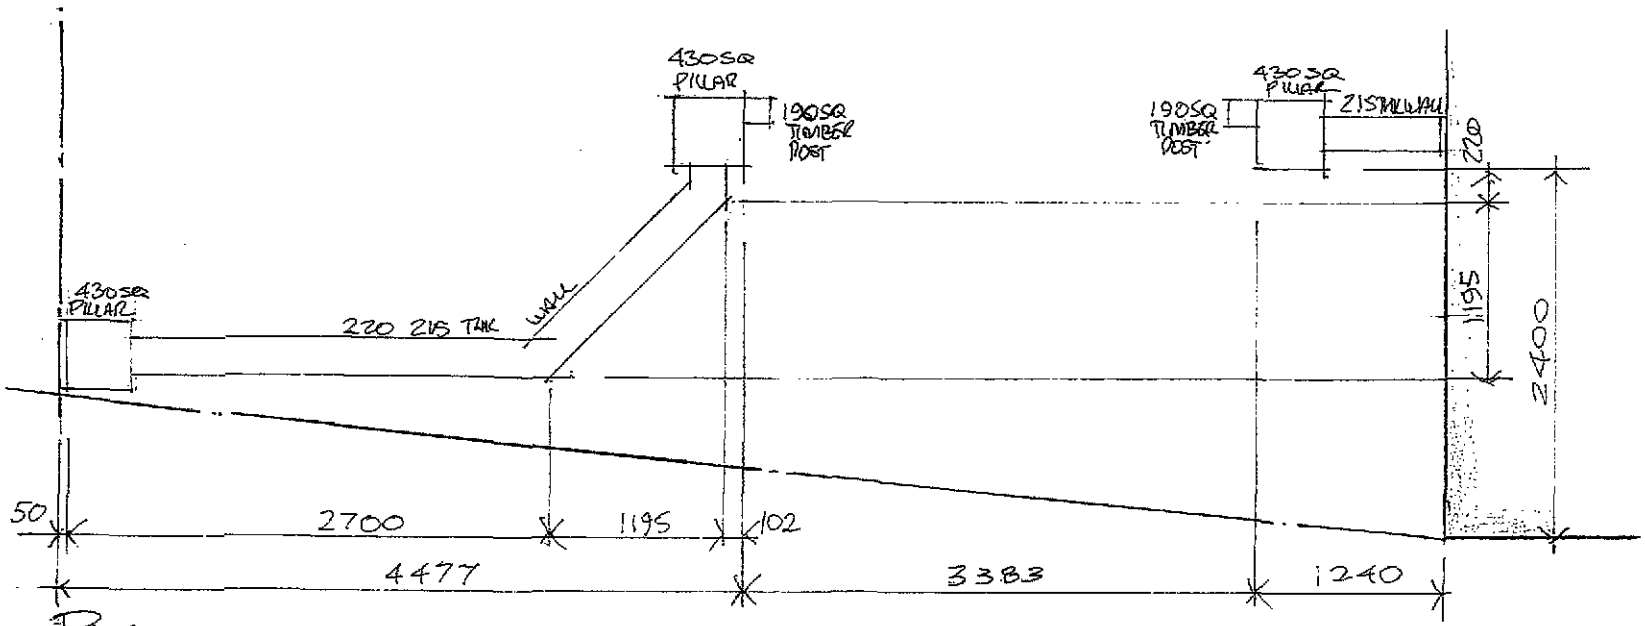

PLAN.

Proposed Alterations & Conversion To Restaurant & Retail Shop
The Peacock PH
Pinchbeck Road
Spalding


NEW FRONT BOUNDARY WALL & GATES.
GENERAL ARRGT.

Drg No 4200/26
Date AUG 2010
Scale 1:50


B. Shemeld
264 Eastfield Rd
Peterborough
Cambs
PE1 4BE
Tel 01733 891771




SIDE ELEVATION (N)

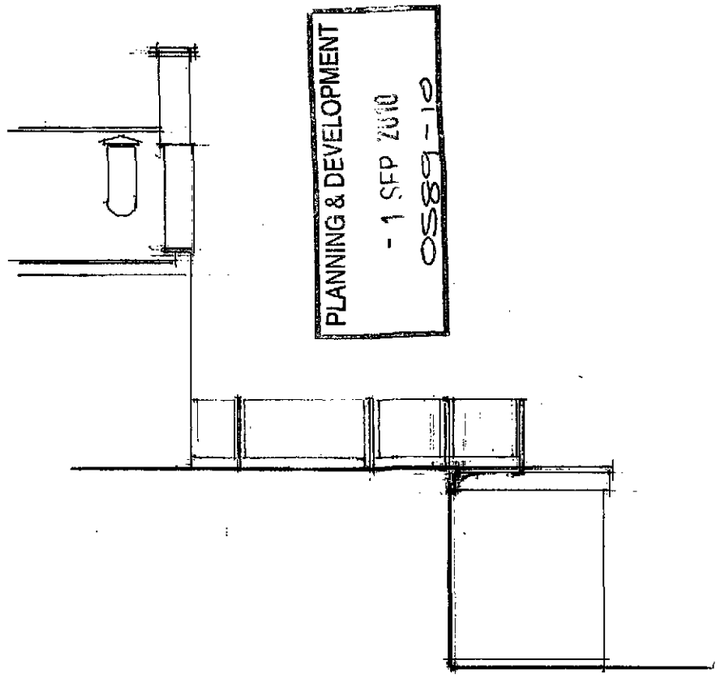

SIDE ELEVATION (S)

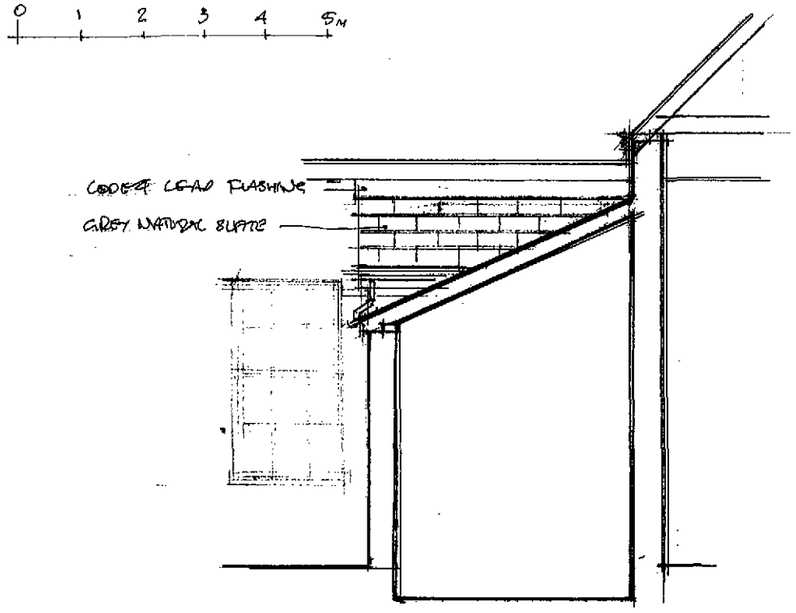

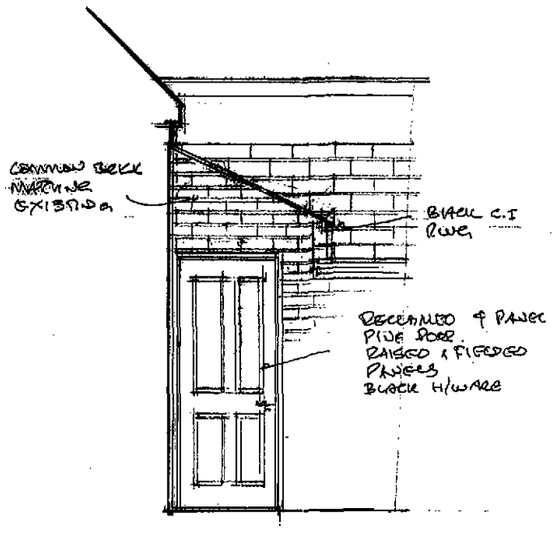


AMENDED PLAN
Rev A1

Proposed Alterations & Conversion To Restaurant & Retail Shop
The Peacock PH
Pinchbeck Road
Spalding

PROPOSED ELEVATIONS


Drg No 4200/102
Date 10.4.2010
Scale 1:100 1:50

B. Shemeld
264 Eastfield Rd
Peterborough
Cambs
PE1 4BE
Tel 01733 891771

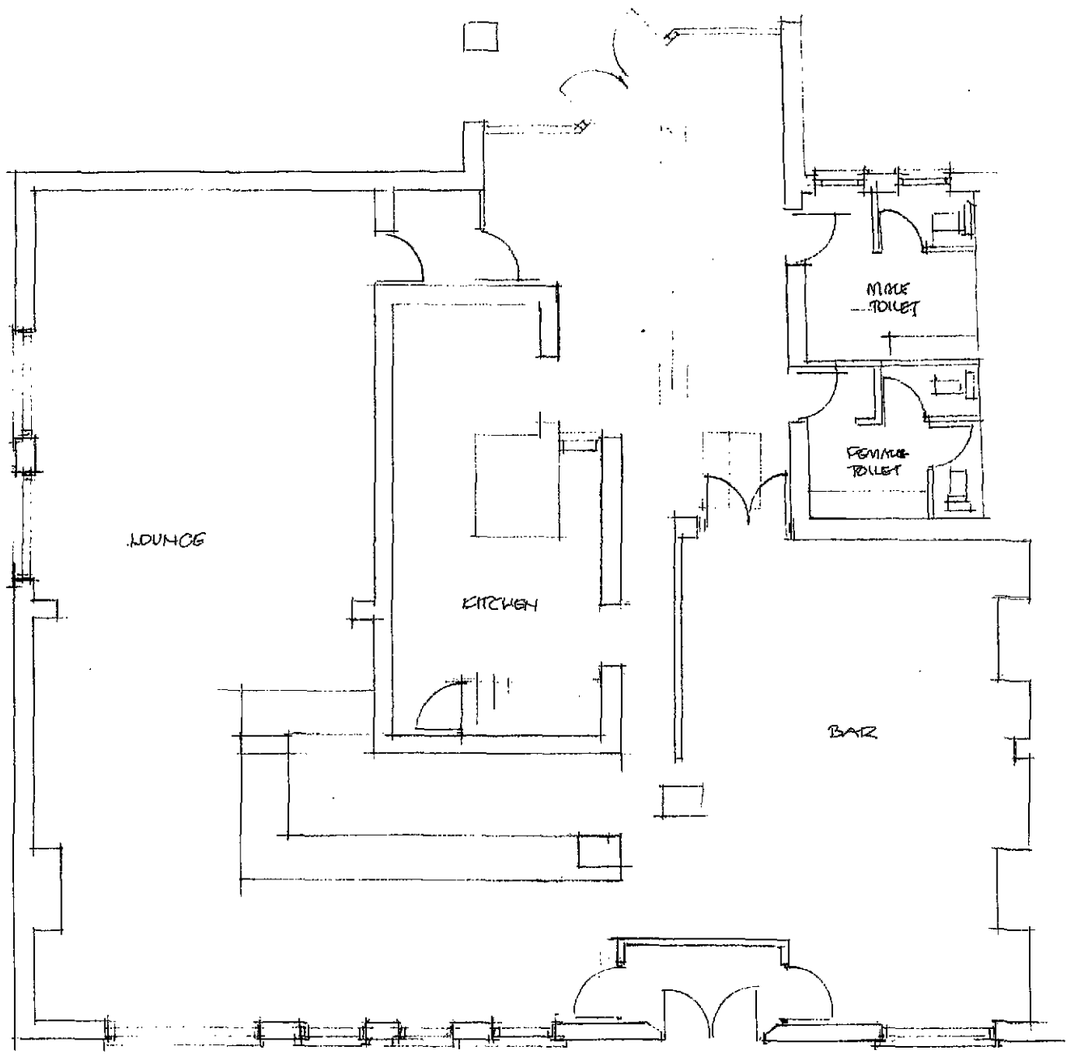

GROUND FLOOR

0 1 2 3 4 5M

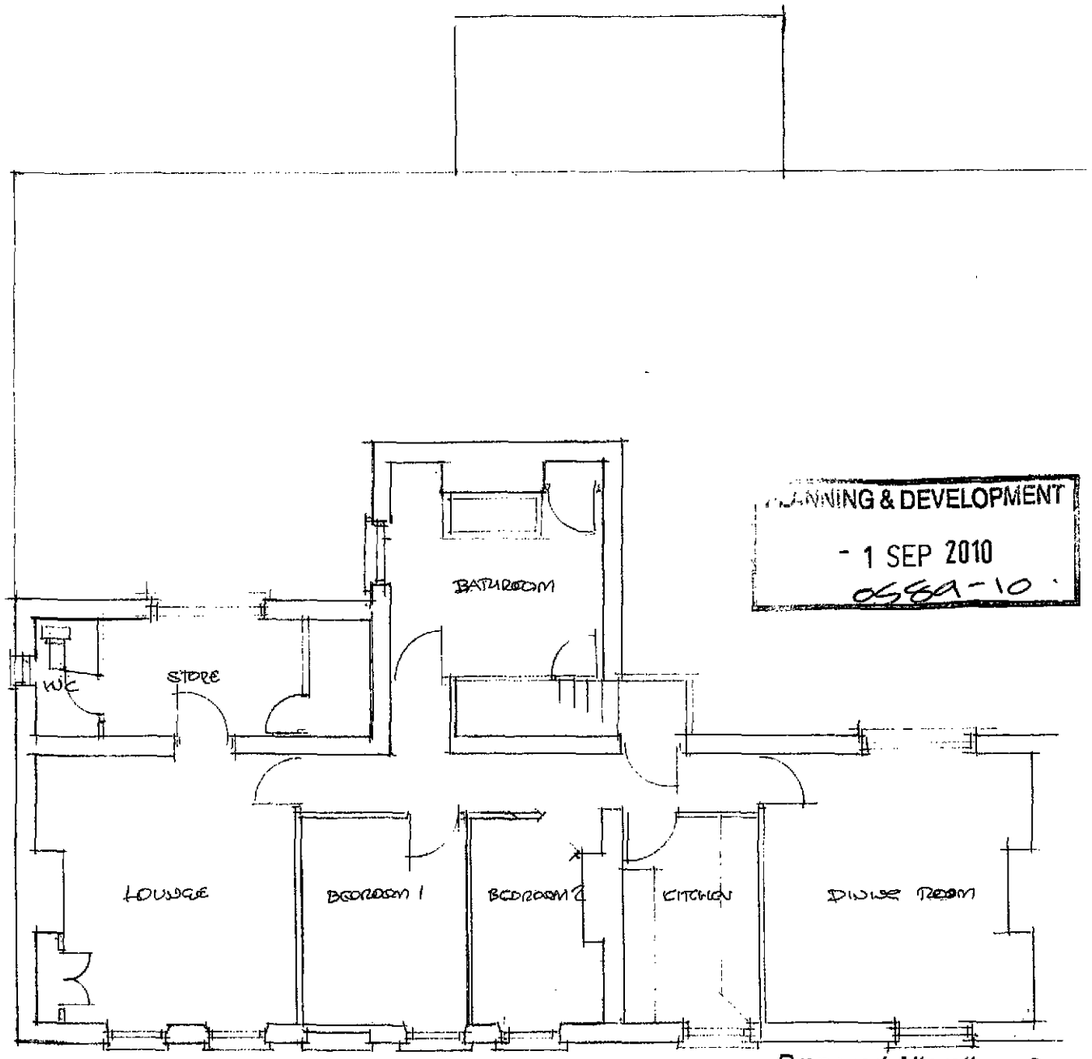

1ST FLOOR

PLANNING & DEVELOPMENT
- 1 SEP 2010
0559-10


AMENDED PLAN
Ref. A1

Proposed Alterations & Conversion To Restaurant & Retail Shop
The Peacock PH
Pinchbeck Road
Spalding

EXISTING FLOOR PLANS


Drg No 4200/101
Date AUG 2010
Scale 1:100

B. Shemeld
264 Eastfield Rd
Peterborough
Cambs
PE1 4BE
Tel 01733 891771

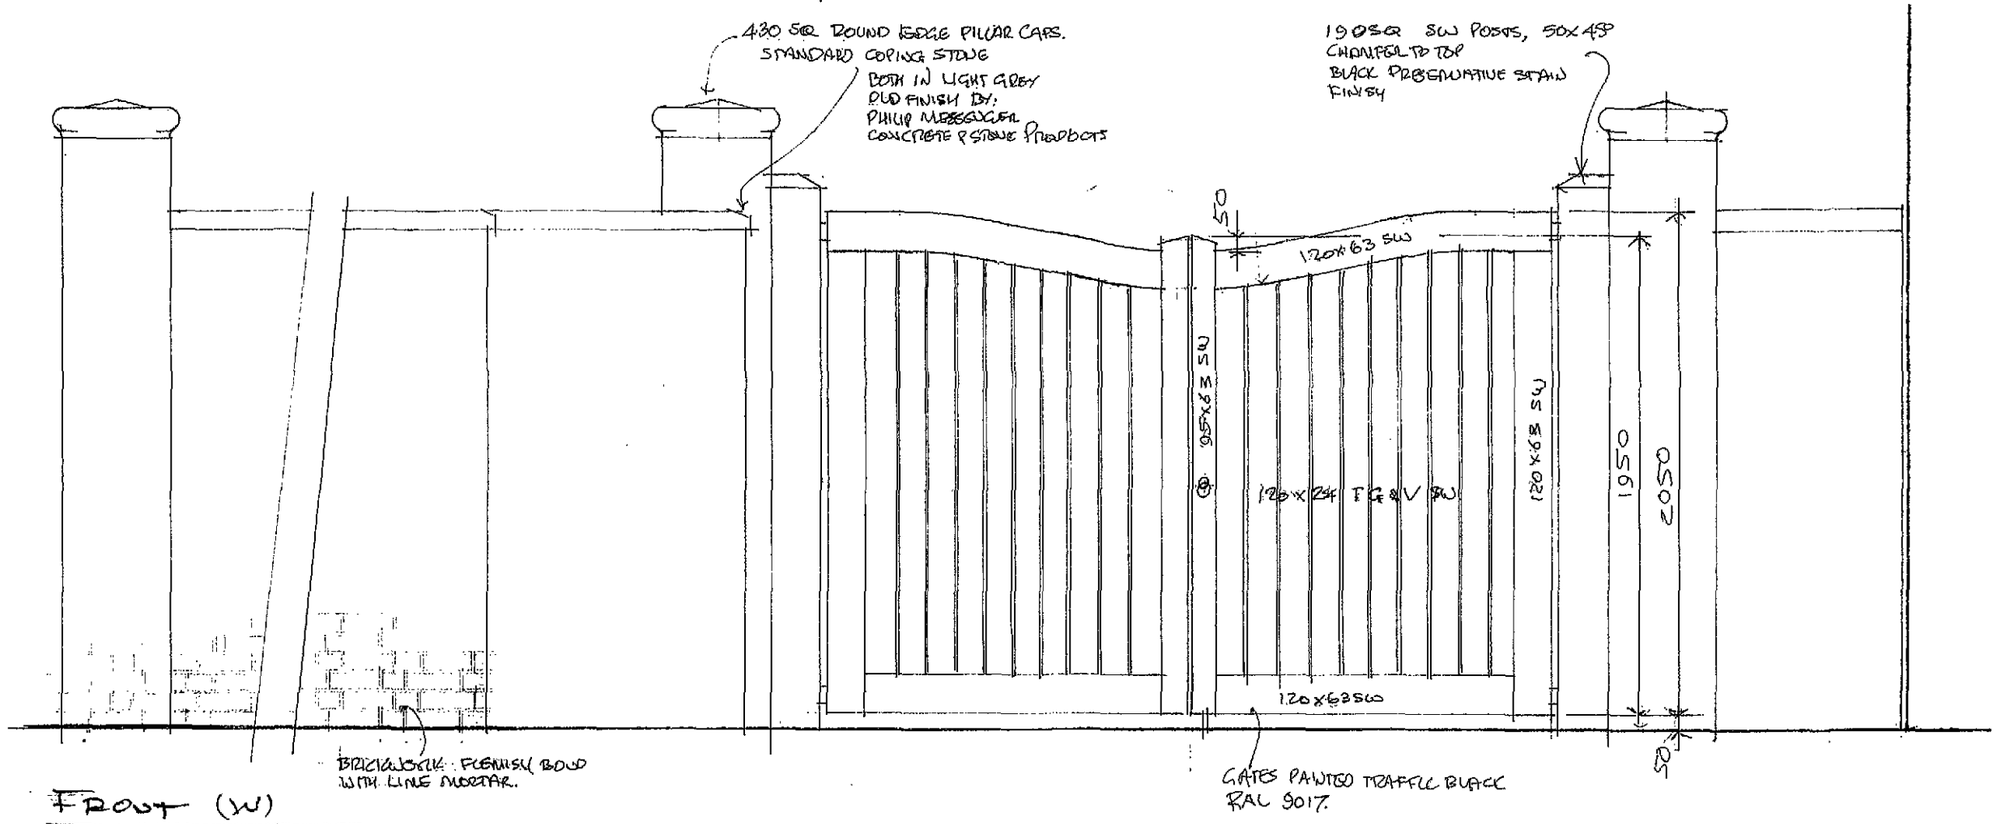

FRONT (W)

0 0.5 1.0M

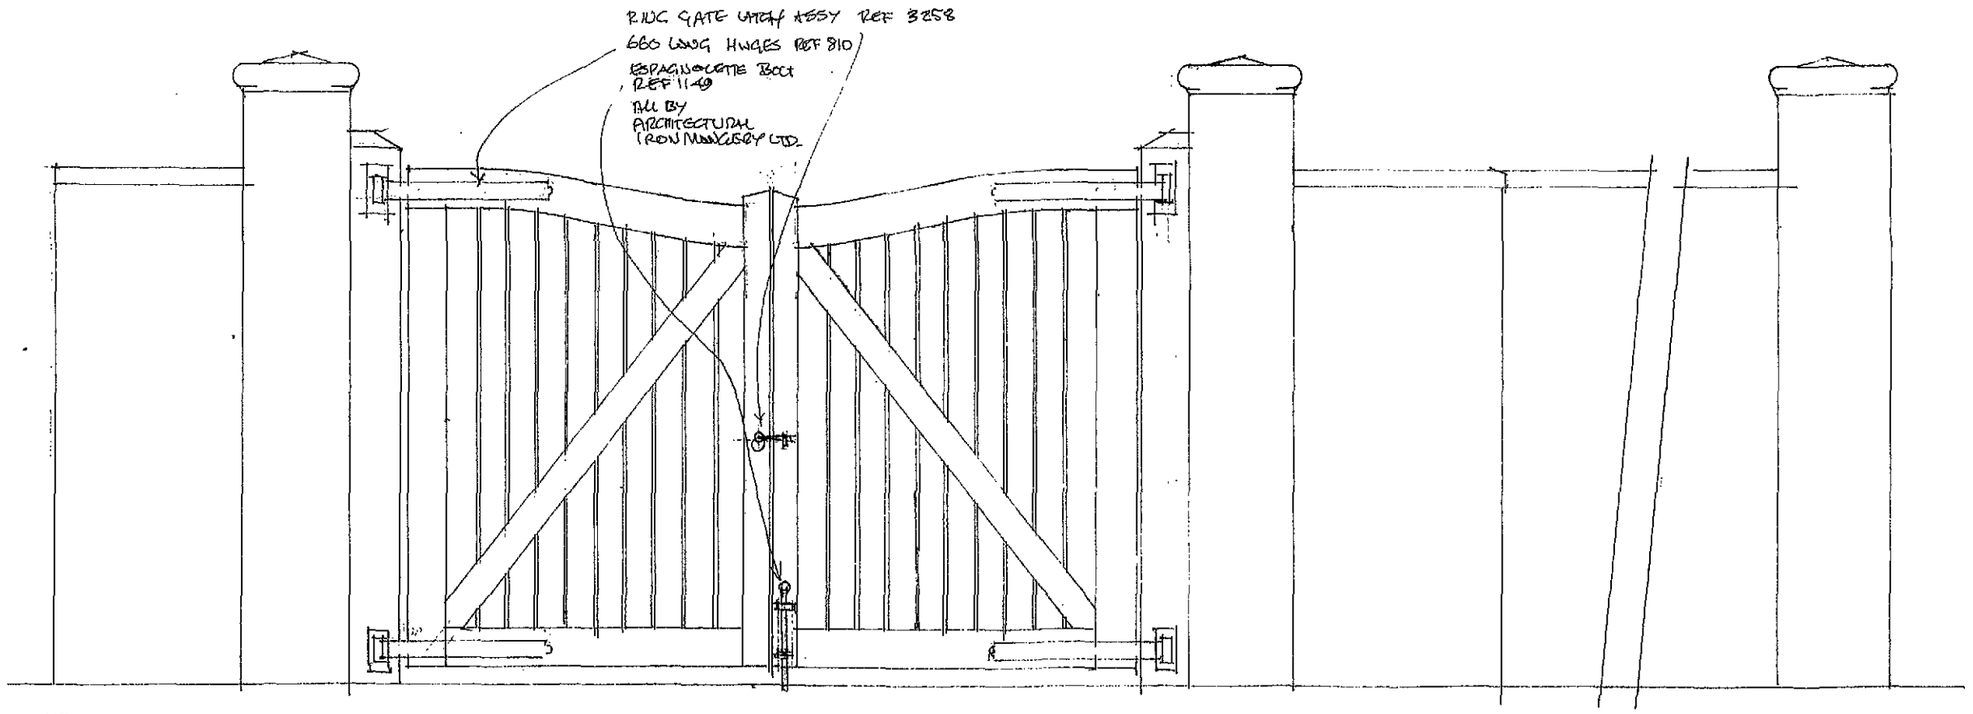

REAR (E)

AMENDED PLAN
Ref. A1


PLANNING & DEVELOPMENT
- 1 SEP 2010
0589-10

Proposed Alterations &
Conversion To Restaurant
& Retail Shop
The Peacock PH
Pinchbeck Road
Spalding

NEW FRONT BOUNDARY WALL & GATES. DETAILS

Drg No 1200/25
Date AUG 2010
Scale 1:25

B. Shemeld
264 Eastfield Rd
Peterborough
Cambs
PE1 4BE
Tel 01733 891771

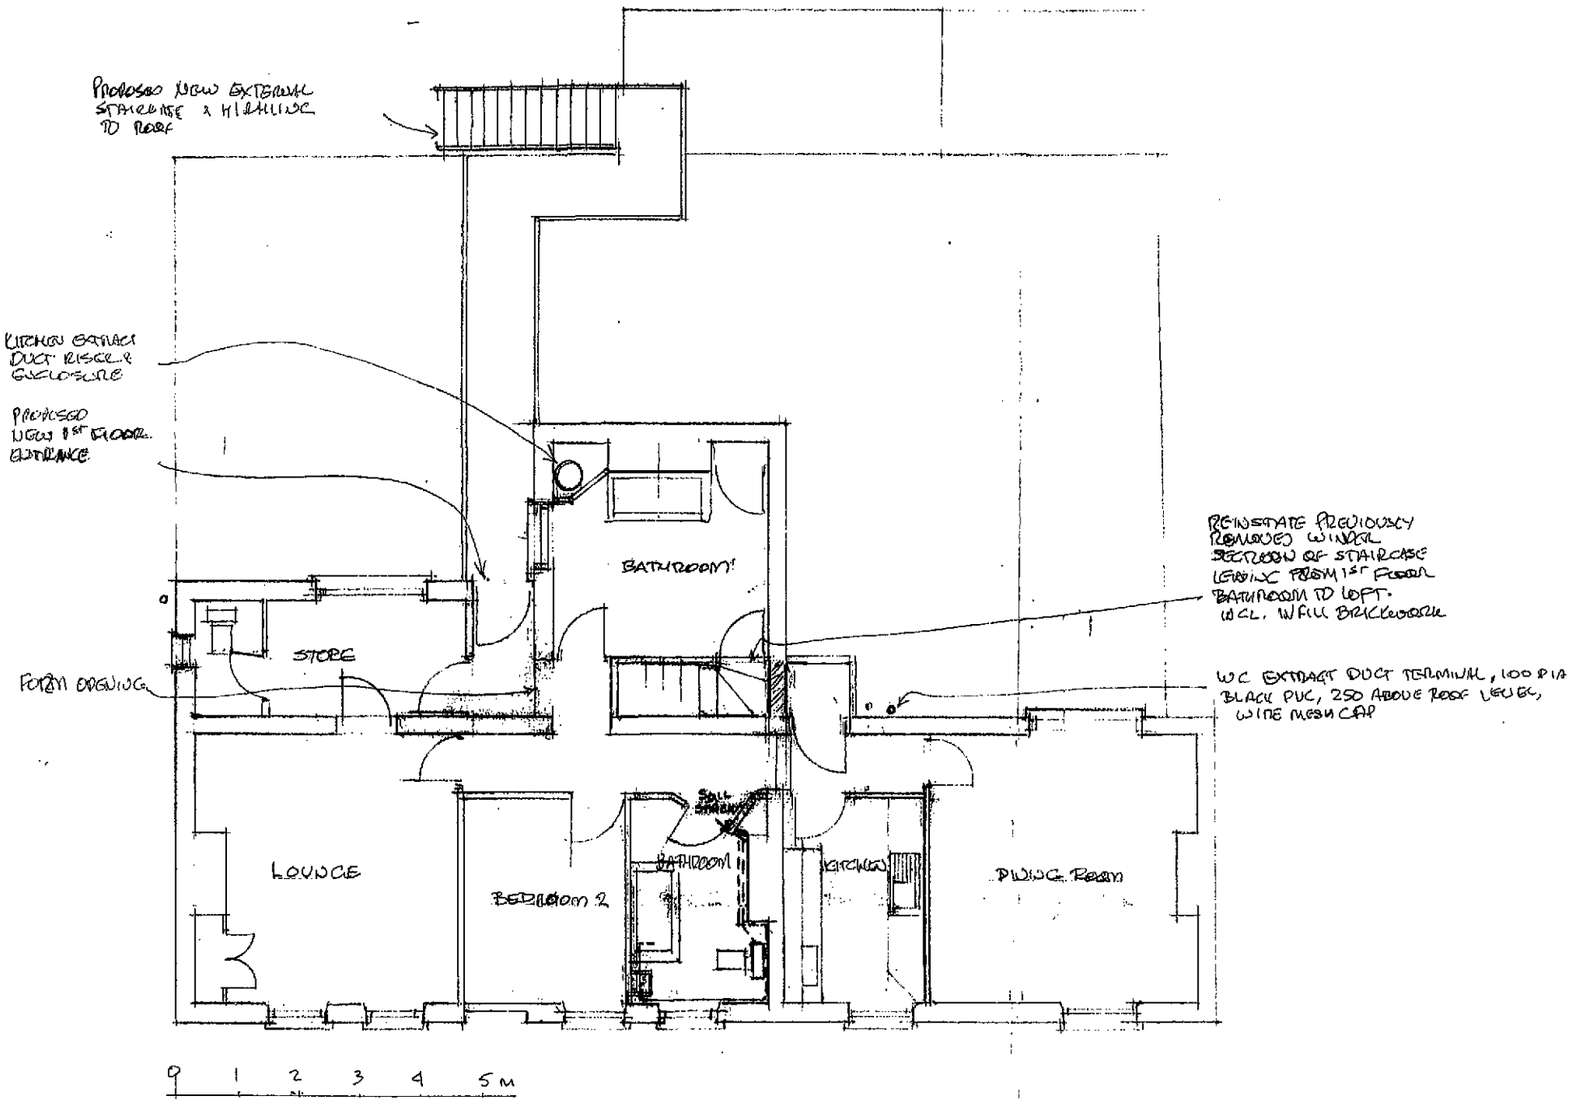

APPROVED PLAN

Ref A1

PLANNING & DEVELOPMENT

- 1 SEP 2010


0589-10

Proposed Alterations & Conversion To Restaurant & Retail Shop
The Peacock PH
Pinchbeck Road
Spalding

PROPOSED 1ST FLOOR

Drg No 4200/4
Date AUG 2010
Scale 1:100

B. Shemeld
264 Eastfield Rd
Peterborough
Cambs
PE1 4BE
Tel 01733 891771

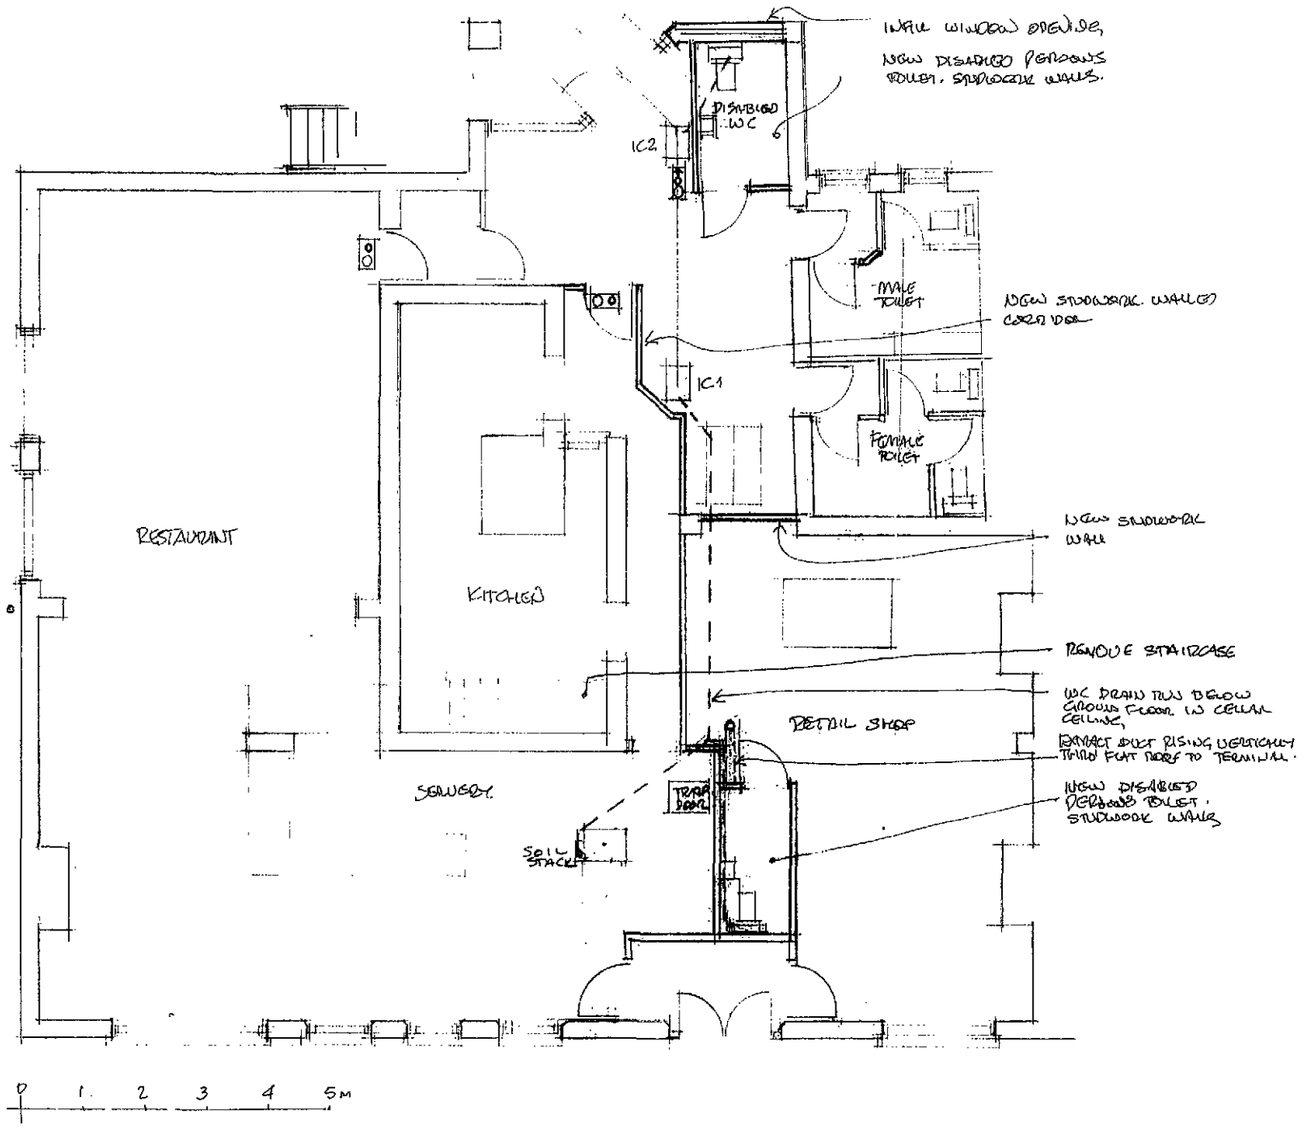

AMENDED PLAN

Ref. A1

PLANNING & DEVELOPMENT

- 1 SEP 2010

0589-10

Proposed Alterations &
Conversion To Restaurant
& Retail Shop
The Peacock PH
Pinchbeck Road
Spalding

PROPOSED GROUND FLOOR


Drg No 4200/3 F
Date AUG 2010
Scale 1:100

B. Shemeld
264 Eastfield Rd
Peterborough
Cambs
PE1 4BE
Tel 01733 891771



FRONT ELEVATION (W)


0 1 2 3 4 5m

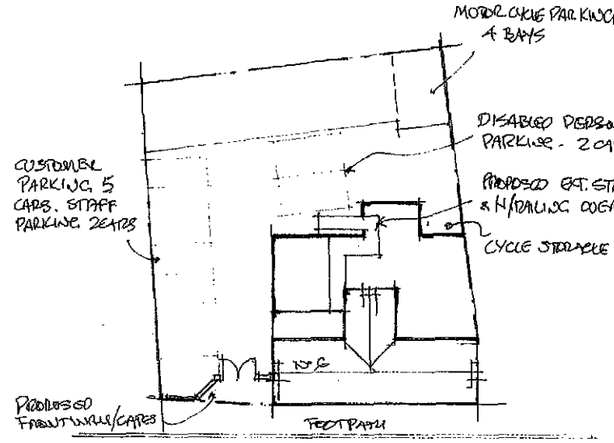

PINCHBECK ROAD

SITE PLAN

0 5 10M

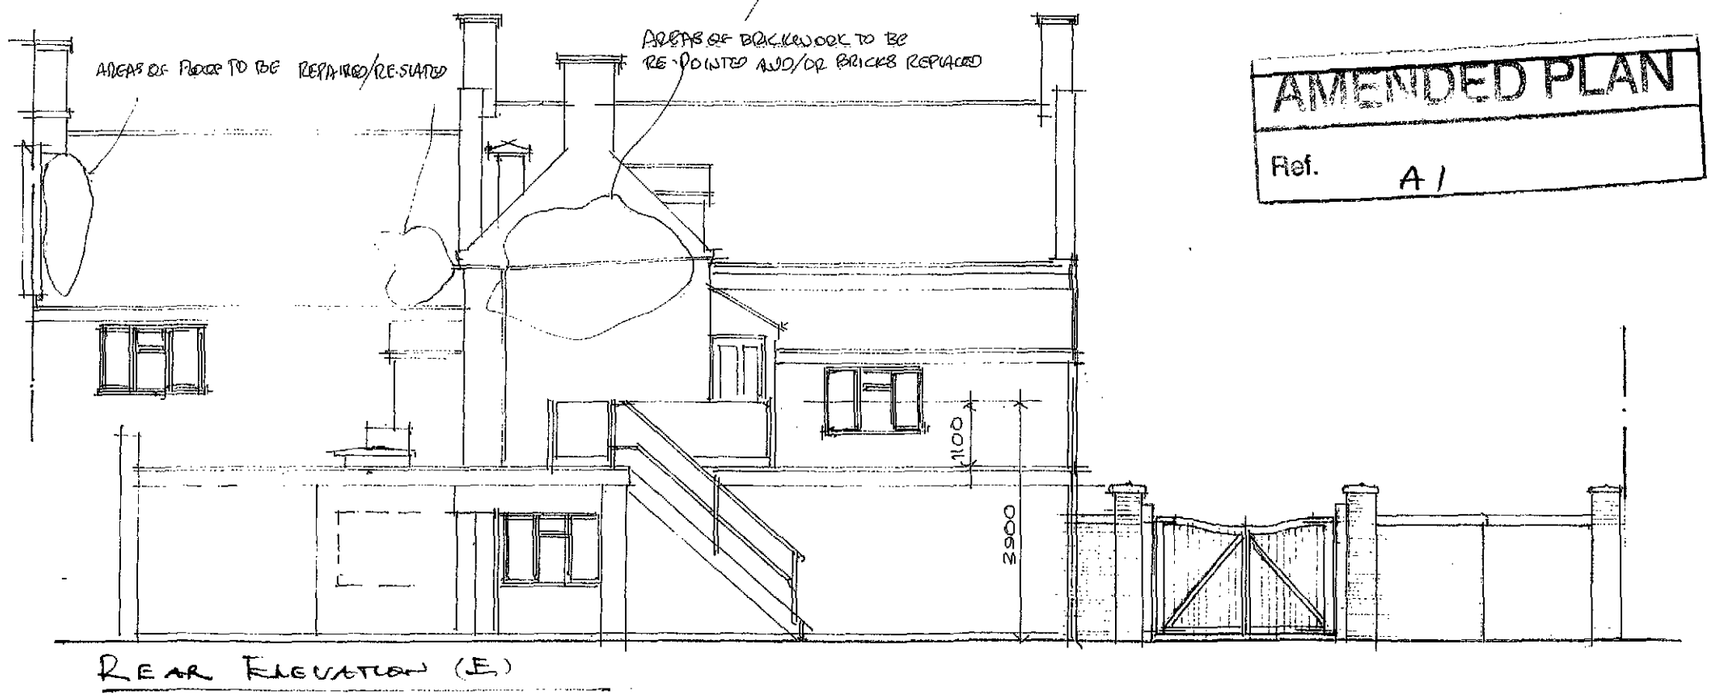

REAR ELEVATION (E)

AMENDED PLAN
Ref. A1

PLANNING & DEVELOPMENT
- 1 SEP 2010
0589-10

Proposed Alterations & Conversion To Restaurant & Retail Shop
The Peacock PH
Pinchbeck Road
Spalding

PROPOSED ELEVATIONS & SITE PLAN

Drg No- 4206/1 F
Date AUG 2010
Scale 1:100 1:500

B. Shemeld
264 Eastfield Rd
Peterborough
Cambs
PE1 4BE
Tel 01733 891771