

PHASE 3, HOLLAND MARKET, SPALDING.

DETERMINED PLAN


0590/96.

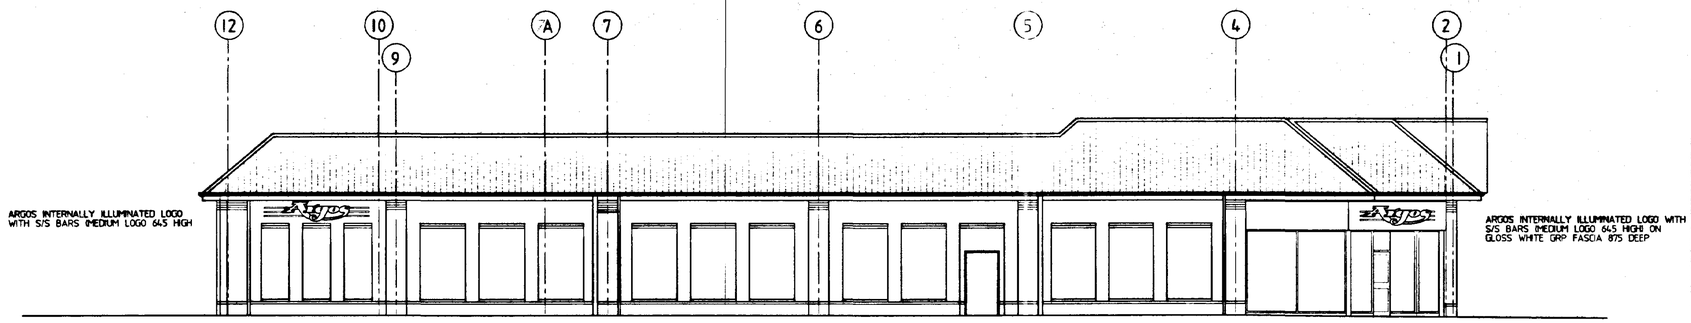


EAST ELEVATION

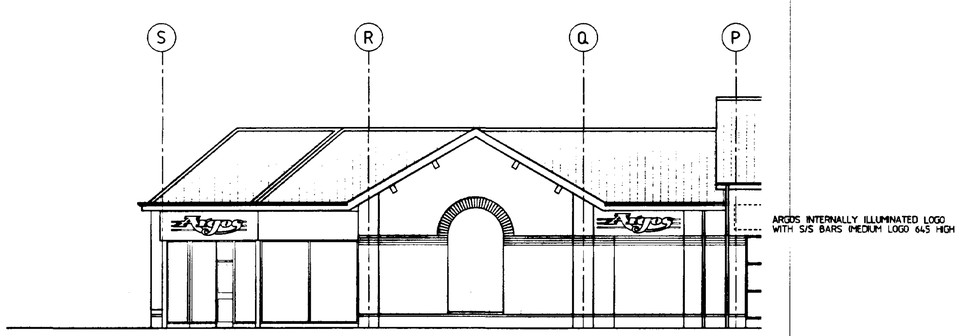

NORTH ELEVATION

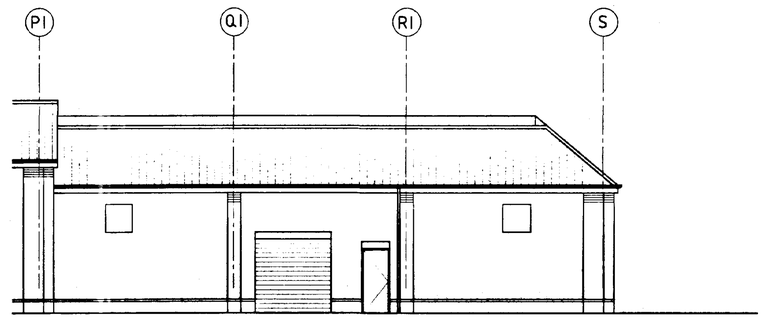

SOUTH ELEVATION

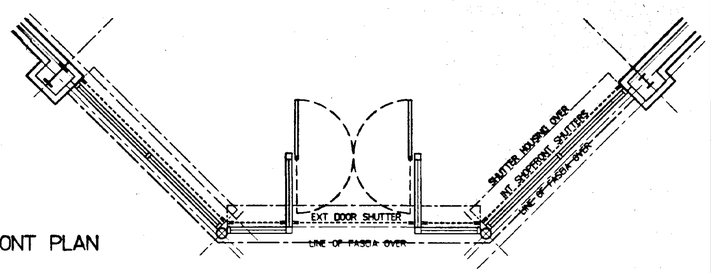

SHOPFRONT PLAN



ARGOS INTERNALLY ILLUMINATED LOGO WITH S/S BARS (MEDIUM LOGO 645 HIGH ON GLOSS WHITE GRP FASCIA 875 DEEP


BROKEN LINES INDICATE POSITIONS OF SHUTTER HOUSINGS

NEW SHOPFRONT & ENTRANCE DOORS IN WHITE 9010 SYNTHA PULVIN GLAZING TO BE MINIMUM 10.8 LAMINATED

EXPOSED CIRCULAR COLUMNS PAINTED BLUE (PANTONE REFLEX BLUE)

150 HIGH STALL RISER FINISED IN 150 x 150 GREY KLINGENBERG TILES

SHOPFRONT ELEVATION

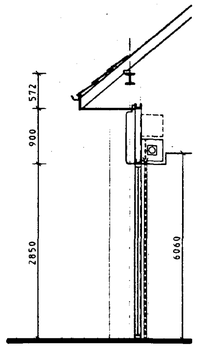

ROOF STRUCTURE & TIMBER SOFFIT BY DEVELOPER

BROKEN LINE INDICATES RAISED SHUTTER POSITION AT 135 DEG INTERSECION OF SHOPFRONT

SHUTTER HOUSING WITH GREY MDF BULKHEAD

SUSPENDED CEILING LINE

ALL SHUTTERS TO BE FULLY CONCEALED WHEN IN OPEN POSITION
ALL SHUTTERS TO BE ELECTICALLY OPERATED BY KEY SWITCH

WINDOW SHUTTERS TO BE INTERNAL ONLY DOOR SHUTTERS TO BE EXTERNAL

SHOPFRONT SHUTTERS - WHITE ALUMINIUM BRICK BOND OPEN LAT 150 x 55

ENTRANCE DOOR SHUTTERS - WHITE ALUMINIUM BRICK BOND OPEN LAT WITH CLEAR POLYCARBONATE INFILL PIECES. 150 x 55 SOLID LOWER SECTION 900 ABOVE FFL

SHOPFRONT SECTION

Bst Retain.

SUPERSEDED

SOUTH HOLLAND DC
HOUSING & PLANNING
25 JUN 1996
Ref: S350/96

PROJECT
UNIT 4, HOLLAND MARKET
SPALDING

CLIENT
ARGOS DISTRIBUTORS LTD

DRAWING
ELEVATIONS & SHOPFRONT DETAILS

DATE
JUNE 96


DRAWN
PW

SCALE
1:100 / 1:50


DRWG NO.
2421-02

SIMPSON CONSTRUCTION
PO BOX 289
Outgang Lane
Osbaldwick
York YO1 3YL
Telephone: 01904 430530
Facsimile: 01904 430758


DOWNES ILLINGSWORTH PARTNERSHIP LTD
CHARTERED ARCHITECTS
MIDLAND BANK CHAMBERS
77 MARKET PLACE
THIRSK YO7 1EU
TEL 01845 524758 FAX 01845 524278

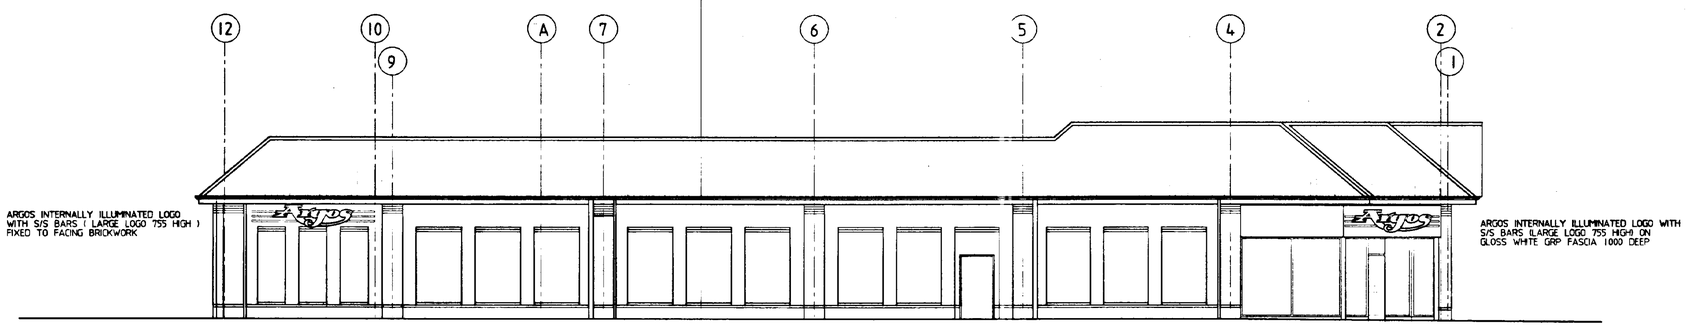


EAST ELEVATION

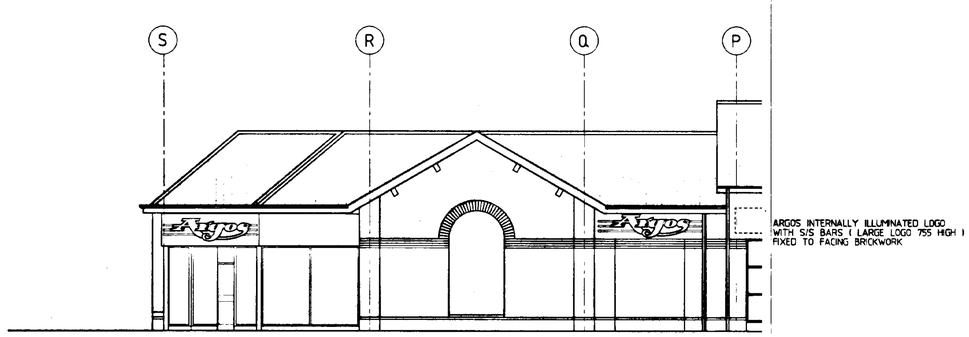

NORTH ELEVATION

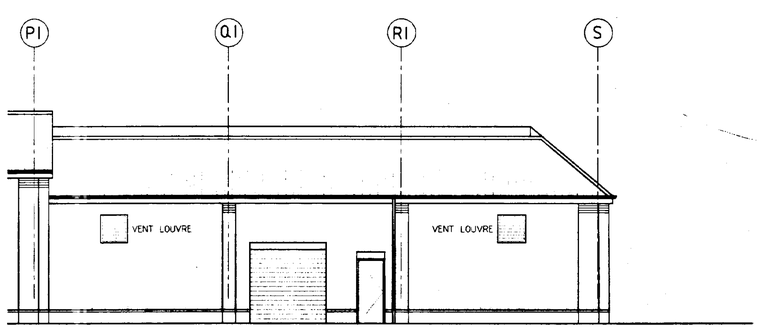

SOUTH ELEVATION

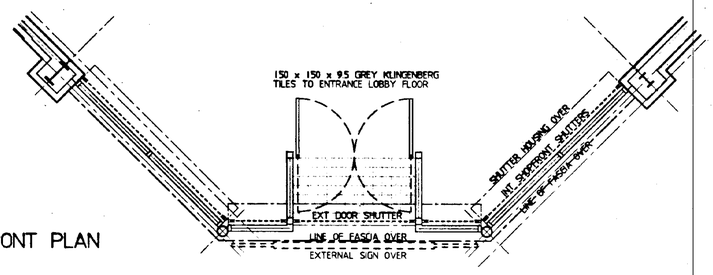

SHOPFRONT PLAN



SHOPFRONT ELEVATION


ARGOS INTERNALLY ILLUMINATED LOGO WITH S/S BARS (LARGE LOGO 755 HIGH) ON GLOSS WHITE GRP FASCIA 1000 DEEP

BROKEN LINES INDICATE POSITIONS OF SHUTTER HOUSINGS

NEW SHOPFRONT & ENTRANCE DOORS IN WHITE 9010 SYNTHA PULVIN GLAZING TO BE MINIMUM 10.8 LAMINATED

EXPOSED CIRCULAR COLUMNS PAINTED WHITE

150 HIGH STALL RISER FINISED IN 150 x 150 GREY KLINGENBERG TILES

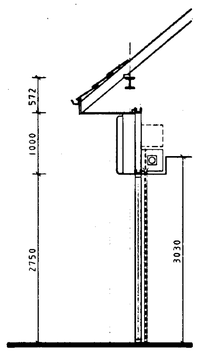

SHOPFRONT SECTION

ROOF STRUCTURE & TIMBER SOFFIT BY DEVELOPER

BROKEN LINE INDICATES RAISED SHUTTER POSITION AT 135 DEG INTERSECION OF SHOPFRONT

SHUTTER HOUSING WITH GREY MDF BULKHEAD

SUSPENDED CEILING LINE

ALL SHUTTERS TO BE FULLY CONCEALED WHEN IN OPEN POSITION
ALL SHUTTERS TO BE ELECTICALLY OPERATED BY KEY SWITCH

WINDOW SHUTTERS TO BE INTERNAL ONLY DOOR SHUTTERS TO BE EXTERNAL

SHOPFRONT SHUTTERS - WHITE ALUMINIUM BRICK BOND OPEN LAT 200 x 55

ENTRANCE DOOR SHUTTERS - WHITE ALUMINIUM BRICK BOND OPEN LAT WITH CLEAR POLYCARBONATE INFILL PIECES 200 x 55
SOLID LOWER SECTION 900 ABOVE FFL

SOUTH HOLLAND DC
HOUSING & PLANNING
10 JUL 1996
Ref:

AMENDED PLAN
Ref. H16/590/96.
DETERMINED PLAN

08.07.96 REVISED IN ACCORDANCE WITH ARGOS DISTRIBUTORS LTD REQUIREMENTS REV B
01.07.96 TITLE PANEL REV A

PROJECT
UNIT 4, HOLLAND MARKET
SPALDING - COMPACT

CLIENT
ARGOS DISTRIBUTORS LTD

DRAWING
ELEVATIONS & SHOPFRONT DETAILS

DATE JUNE 96 | DRAWN PW

SCALE 1:100 / 1:50 | DRWG NO. 2421-02 B

SIMPSON Shop fitting
PO BOX 289
Outgang Lane
Osbaldwick
York YO1 3YL
Telephone: 01904 430530
Facsimile: 01904 430758

DOWNES ILLINGSWORTH PARTNERSHIP LTD
CHARTERED ARCHITECTS
HOLAND BANK CHAMBERS
37 MARKET PLACE
THIRSK YO7 1EU
TEL 01845 524758 FAX 01845 524778