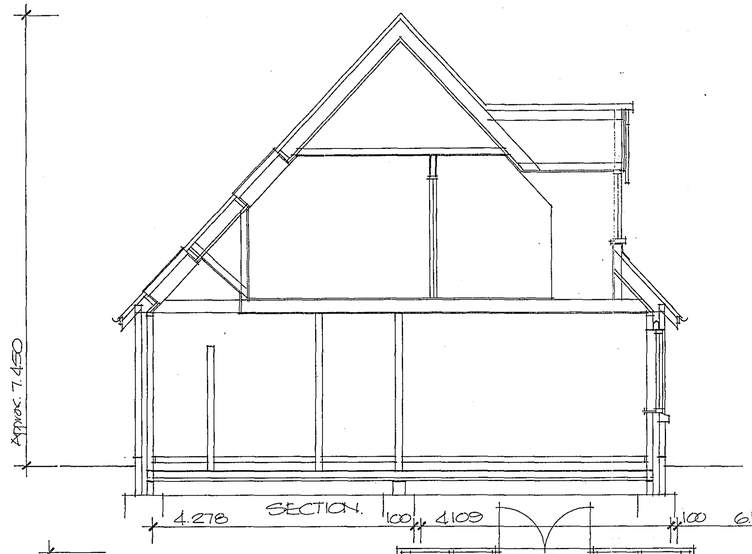
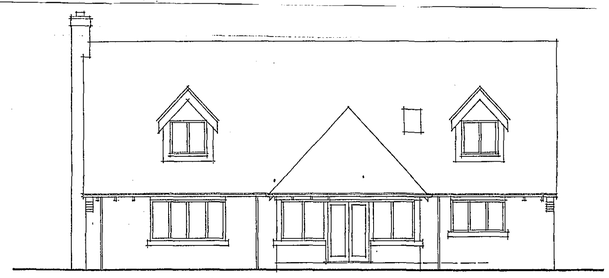
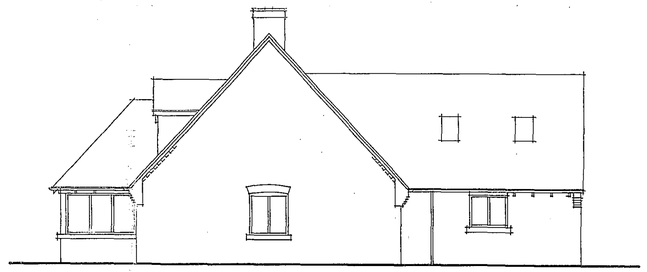
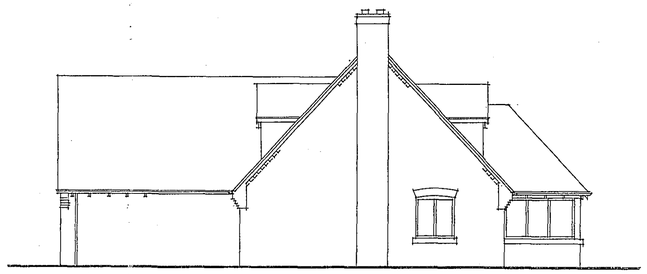
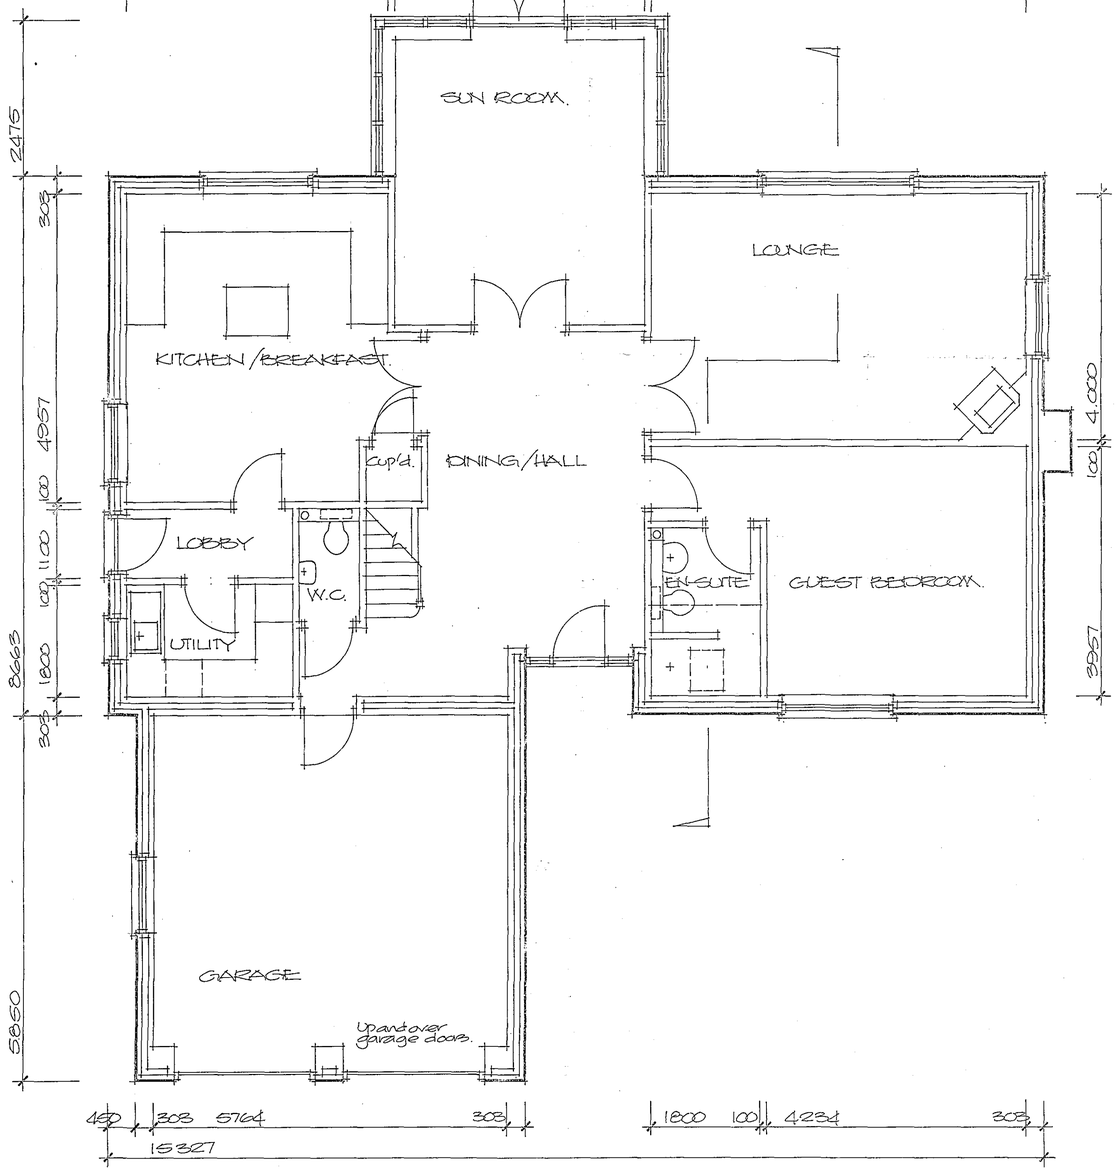


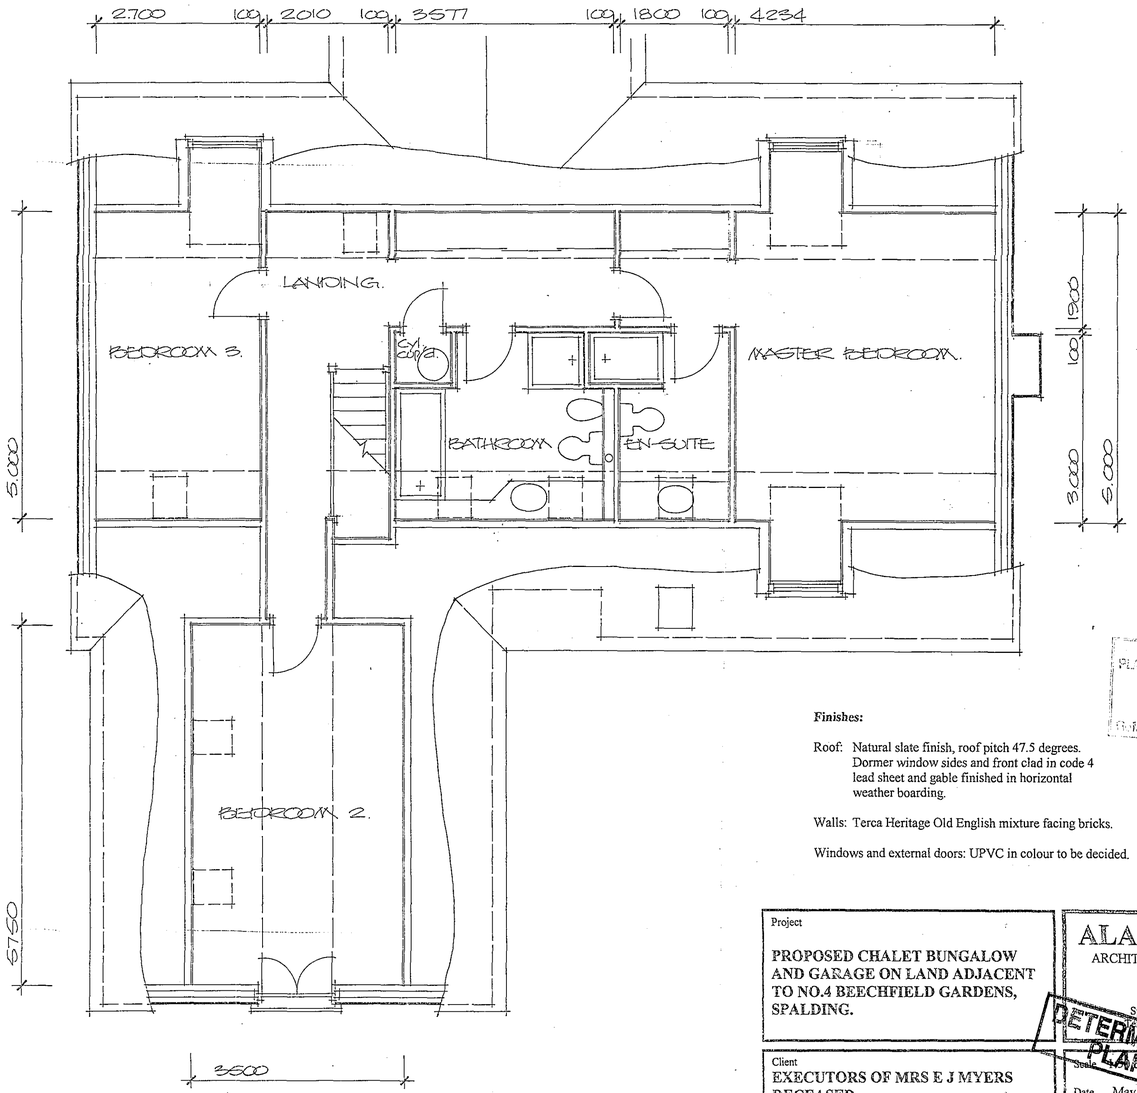

REAR ELEVATION


SIDE ELEVATION


FRONT ELEVATION


SIDE ELEVATION.





RECEIVED
PLANNING & DEVELOPMENT
- 9 MAY 2007
Ref. 0593/07

Finishes:

Roof: Natural slate finish, roof pitch 47.5 degrees. Dormer window sides and front clad in code 4 lead sheet and gable finished in horizontal weather boarding.

Walls: Terca Heritage Old English mixture facing bricks.

Windows and external doors: UPVC in colour to be decided.

Project

PROPOSED CHALET BUNGALOW AND GARAGE ON LAND ADJACENT TO NO.4 BEECHFIELD GARDENS, SPALDING.

Client

EXECUTORS OF MRS E J MYERS DECEASED

ALAN HORNSBY
ARCHITECTURAL SERVICES LTD
"Little Acre"
Peak Hill, Cowbit,
Spalding, Lincs. PE12 6AW
Tel: Freiston (01406) 380591

DETERMINED PLAN

Scale 1:100 Drg. no. 06/70/04

Date May 2007