


DETERMINED PLAN

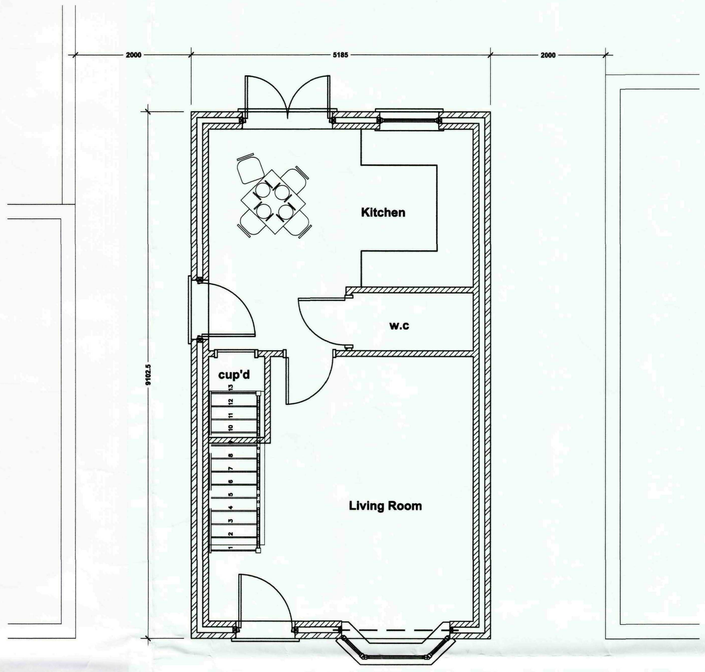

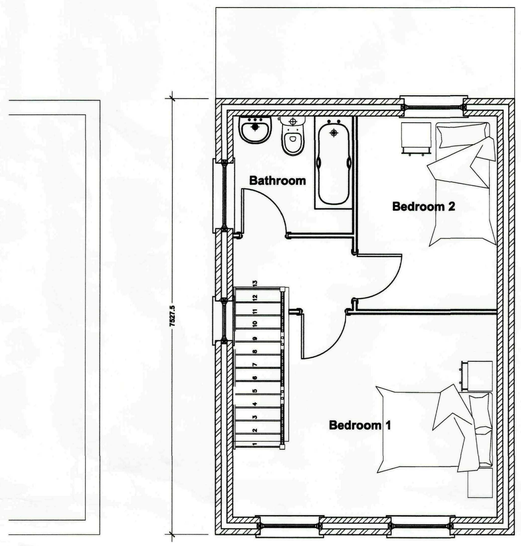

Ground Floor Plan
Scale 1:50

First Floor Plan
Scale 1:50

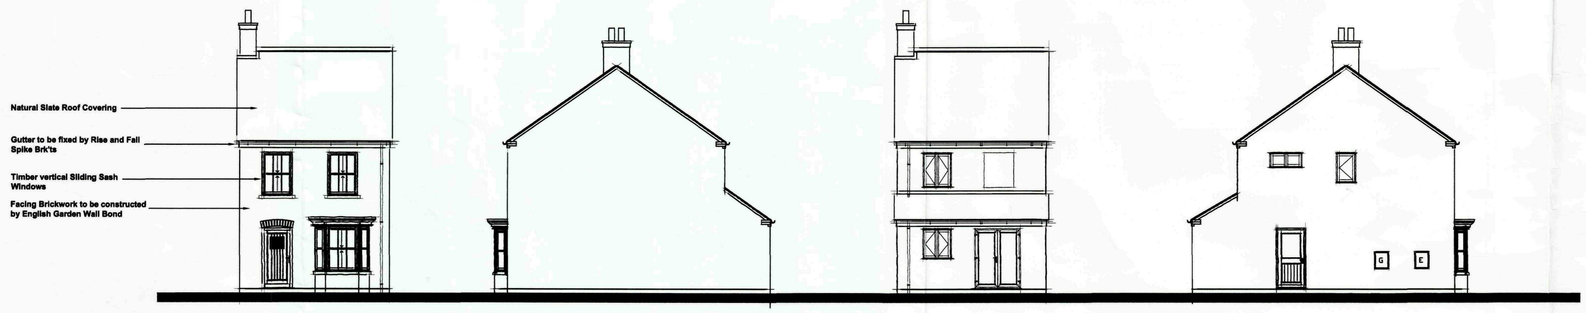

Front Elevation
Scale 1:100

Side Elevation
Scale 1:100

Rear Elevation
Scale 1:100

Side Elevation
Scale 1:100

SHDC
Planning & Development
- 5 AUG 2009
Ref: 0596-09

GENERAL CONDITIONS
Contractors are responsible for checking all dimensions on site when work commences and before ordering any materials.Any discrepancies should be brought to the attention of the Client for remedial action before commencing further.

All materials not specified to be of a standard suitable for the work proposed and be fit for purpose.All work to be in accordance with good building practise and all necessary BS codes for Workmanship on Building Sites.

Revisions

"C" - 16.07.09 - Amended to suit Planning Dept comments
"B" - 30.04.09 - Landing window added to side elevation
"A" - 29.04.09 - Amended to suit Client comments

Client:
Mr S Twell

Site:
Residential Development at:
Argus House
56 St Thomas' Road
Spalding

Drg Title:
Floor Plans & Elevations

remway Design Ltd
2nd Floor - 5B Sheepmarket
Spalding
PE11 1BH
Tel : 01775 768 921
e-mail: enquiries@remwaydesign.co.uk

Drg Size	Drawing Number	Revision:
A1	1717-01	"C"

Contractor to check all Dimensions on site prior to ordering materials / commencing work.Do Not Scale from this Drawing - If in doubt then please ask