

W
S N
E

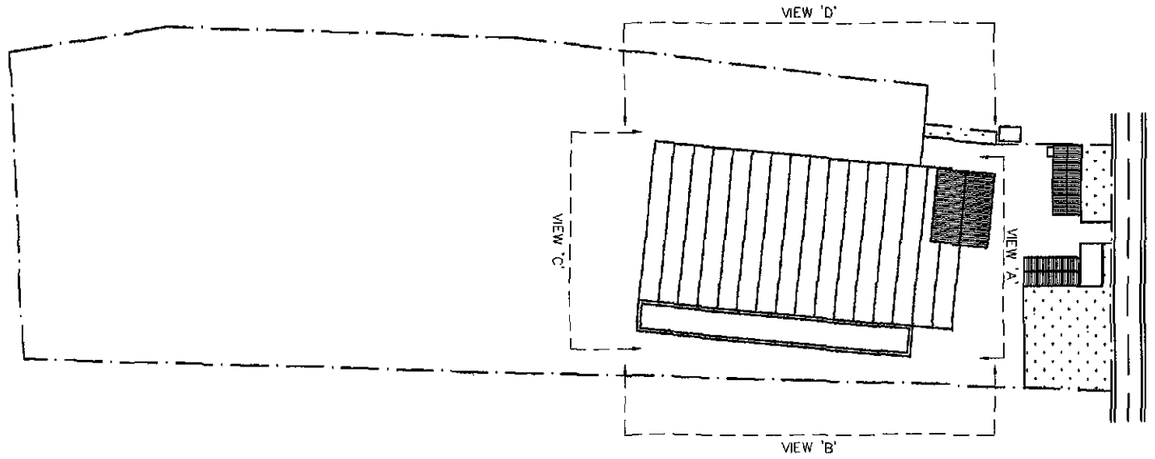

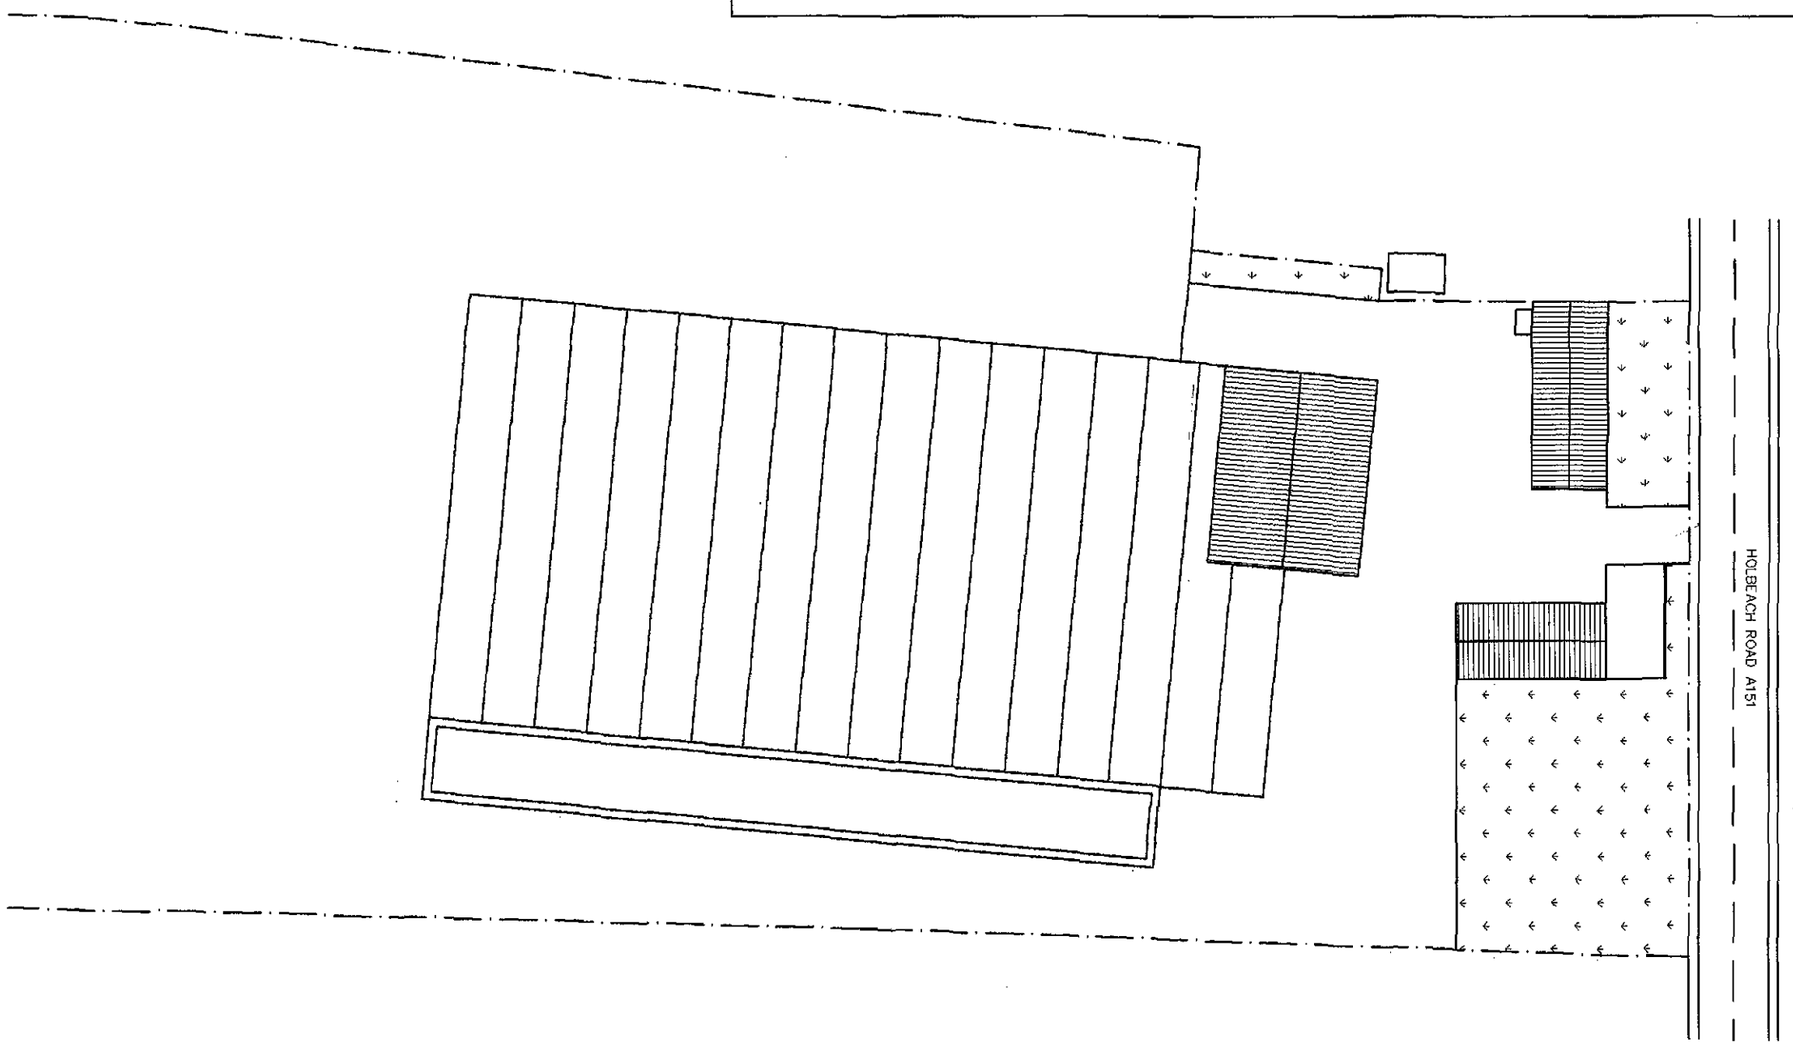

DO NOT SCALE - IF IN DOUBT ASK

SHDC
Planning & Development
22 JUL 2010
Ref: 0608-10

Rev	Description	Date
A	SUBMIT TO SHDC	21.07.10
FI	CLIENT MEETING	28.06.10

meadstone
FRESH APPROACH
HEDGEFIELD HURN
GOSBERTON RISEGATE
SPALDING
LINCS PE11 4JE
TEL: 01775 760345
FAX: 01775 760567
EMAIL: admin@meadstone.co.uk
www.meadstone.co.uk

Drawing Title: EXISTING SITE PLANS


Contract Title: SYCAMORE FARM, HOLBEACH ROAD


Drawn By: AJM	Date: 24.06.10
Scale: 1:750 @ A3	Checked By:

Contract Ref No.:	Drawing No.:	Revision:
	SR - 09 - 001	A

THIS INFORMATION IS A CONFIDENTIAL DOCUMENT AND SHOULD NOT BE COPIED OR USED NOR IT'S CONTENTS DIVULGED WITHOUT PRIOR WRITTEN CONSENT OF MEADSTONE

W
S N
E

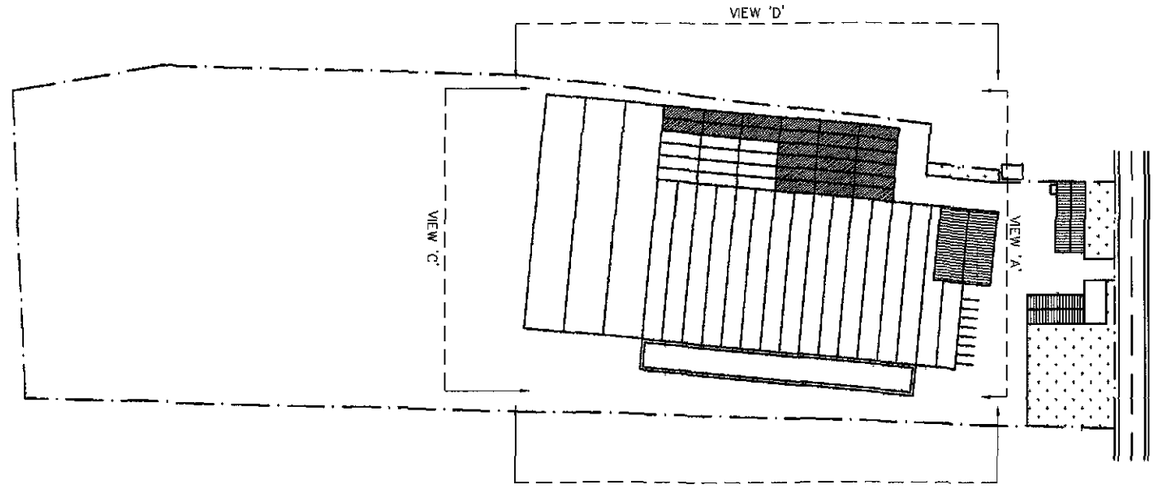

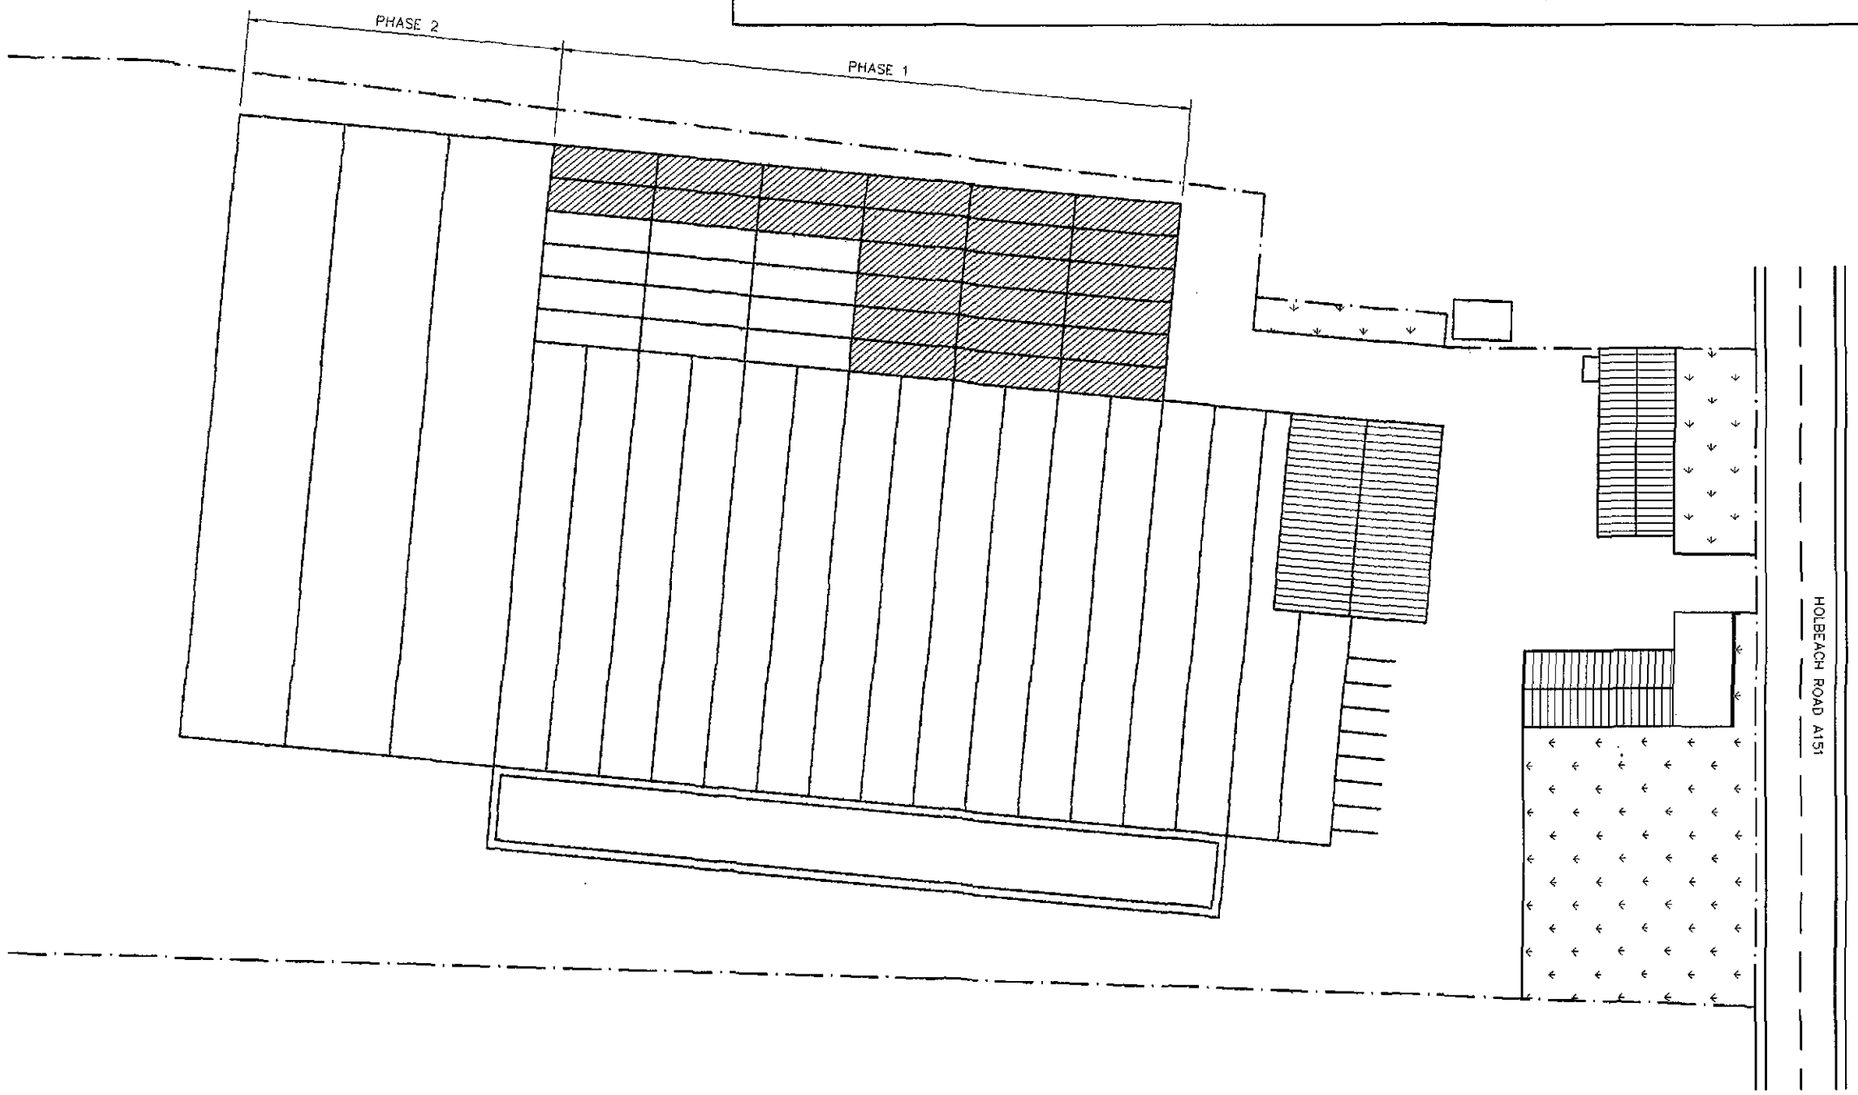

DO NOT SCALE - IF IN DOUBT ASK

DENOTES WHITE OPAQUE GLASS

SHDC
Planning & Development
22 JUL 2010
Ref: 0608-10

Rev	Description	Date
A	SUBMIT TO SHDC	21.07.10
P1	CLIENT MEETING	28.06.10

meadstone
FRESH APPROACH
HEDGEFIELD HURN
GOSBERTON RISEGATE
SPALDING
LINCS PE11 4JE
TEL: 01775 750345
FAX: 01775 760587
EMAIL: admin@meadstone.co.uk
www.meadstone.co.uk


Drawing Title: PROPOSED SITE PLANS


Contract Title: SYCAMORE FARM, HOLBEACH ROAD


Drawn By: AJM	Date: 24.06.10
Scale: 1:750 @ A3	Checked By:

Contract Ref No.:	Drawing No.:	Revision:
	SR - 09 - 002	A

THIS INFORMATION IS A CONFIDENTIAL DOCUMENT AND SHOULD NOT BE COPIED OR USED NOR IT'S CONTENTS DIVULGED WITHOUT PRIOR WRITTEN CONSENT OF MEADSTONE

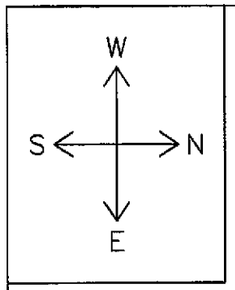

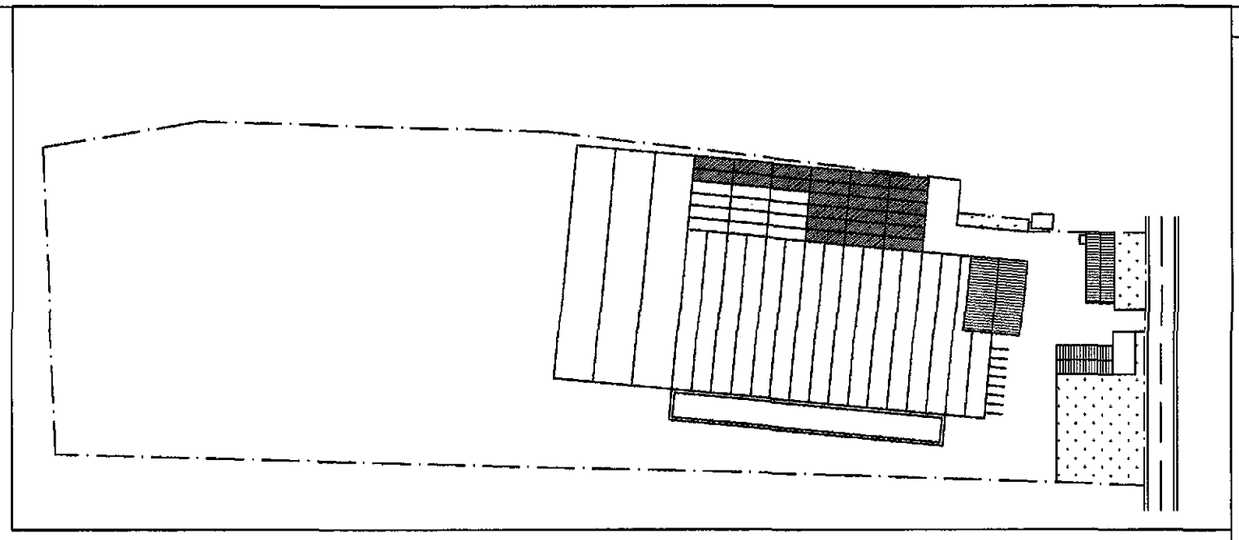

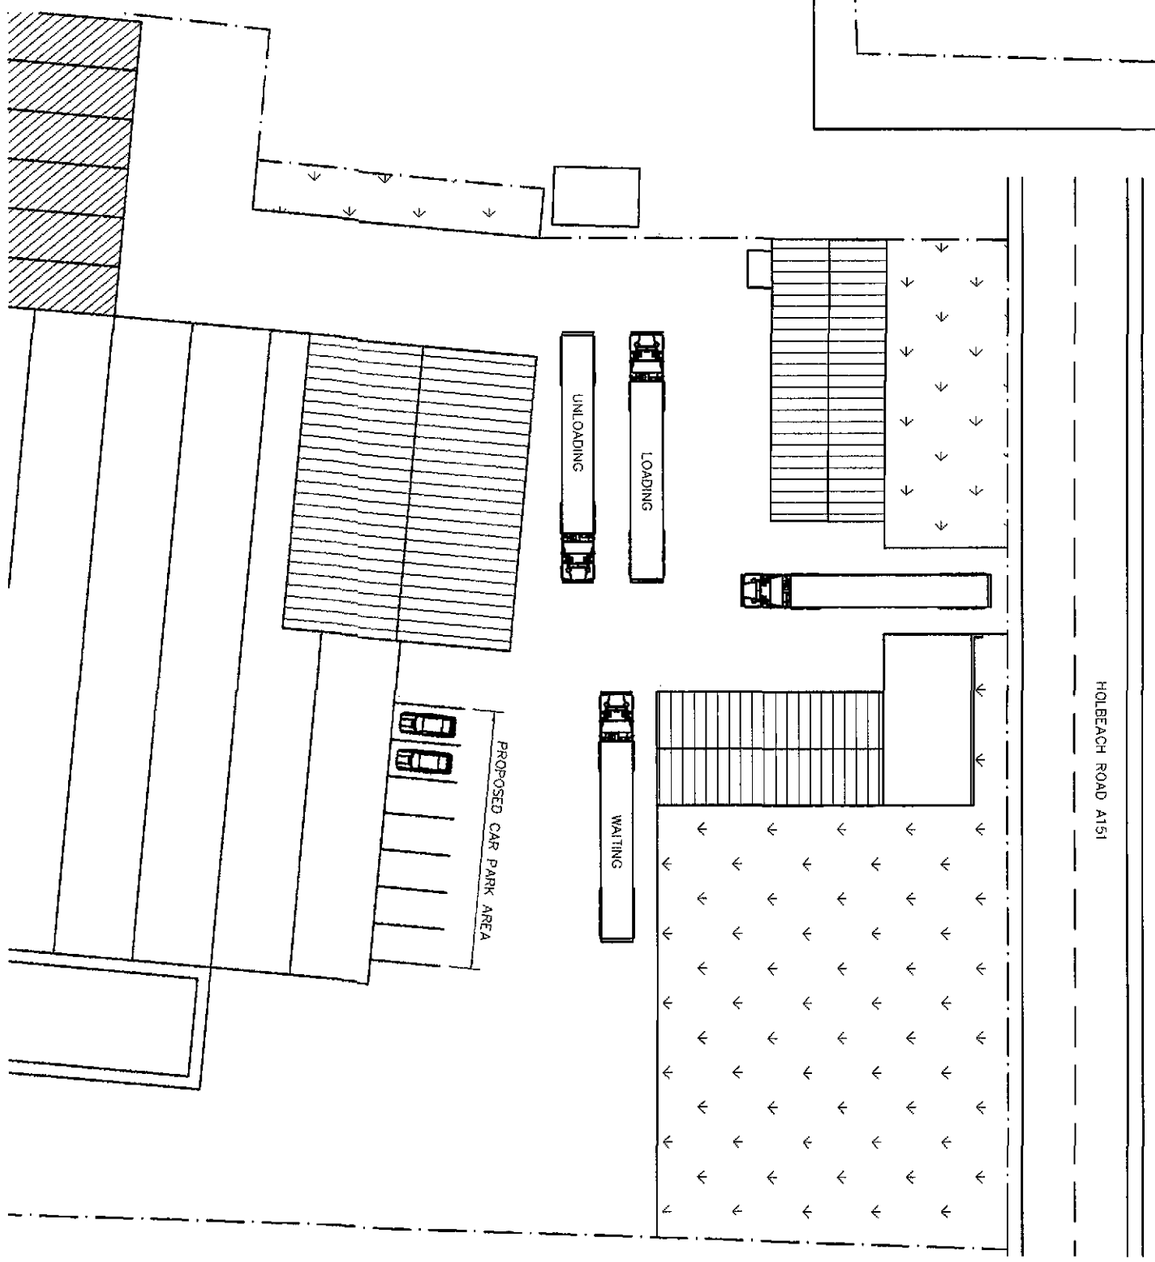

DO NOT SCALE - IF IN DOUBT ASK

DENOTES WHITE OPAQUE GLASS

SHDC
Planning & Development
22 JUL 2010
Ref: 0608-10

Rev	Description	Date
A	SUBMIT TO SHDC	21.07.10
P1	CLIENT MEETING	28.06.10

meadstone
FRESH APPROACH
HEDGEFIELD HURN
GOSBERTON RISEGATE
SPALDING
LINCS PE11 4JE
TEL: 01775 750345
FAX: 01775 750587
EMAIL: admin@meadstone.co.uk
www.meadstone.co.uk


Drawing Title: PROPOSED YARD LAYOUT

Contract Title: SYCAMORE FARM, HOLBEACH ROAD


Drawn By: AJM	Date: 24.06.10
Scale: NTS	Checked By:

Contract Ref No.:	Drawing No.:	Revision:
	SR - 09 - 003	A


THIS INFORMATION IS A CONFIDENTIAL DOCUMENT AND SHOULD NOT BE COPIED OR USED NOR IT'S CONTENTS DIVULGED WITHOUT PRIOR WRITTEN CONSENT OF MEADSTONE

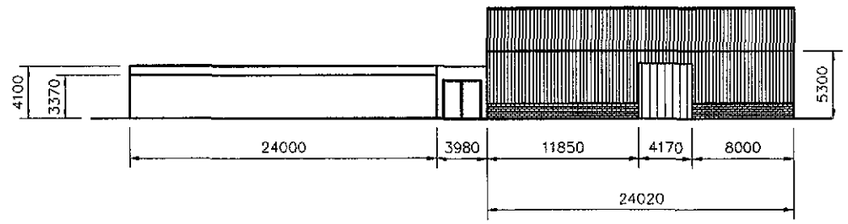


NORTH ELEVATION VIEW 'A'

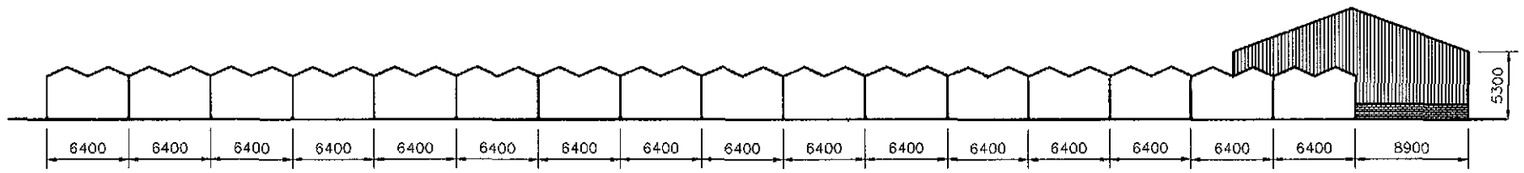

EAST ELEVATION VIEW 'B'

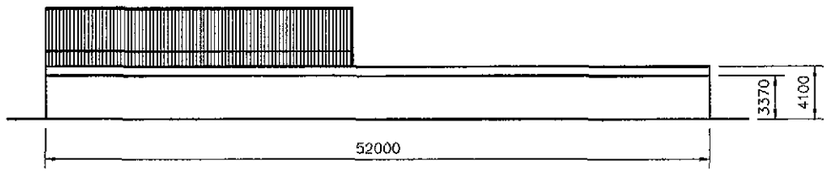

SOUTH ELEVATION VIEW 'C'

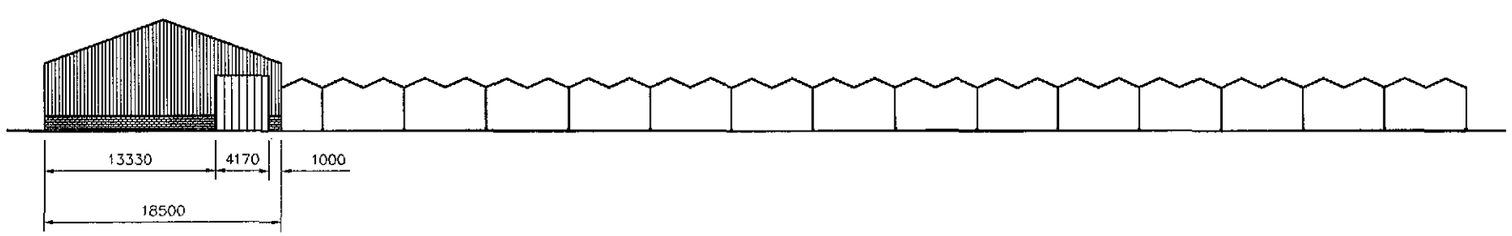

WEST ELEVATION VIEW 'D'

DO NOT SCALE - IF IN DOUBT ASK

SHDC
Planning & Development
22 JUL 2010
Ref: 0608-10

Rev	Description	Date
A	SUBMIT TO SHDC	21.07.10
FI	CLIENT MEETING	28.06.10

meadstone
FRESH APPROACH
HEDGEFIELD HURN
GOSBERTON RISEGATE
SPALDING
LINCS PE11 4JE
TEL: 01775 760345
FAX: 01775 760567
EMAIL: admin@meadstone.co.uk
www.meadstone.co.uk


Drawing Title: EXISITING ELEVATIONS

Contract Title: SYCAMORE FARM, HOLBEACH ROAD


Drawn By: AJM	Date: 03.11.09
Scale: 1 / 500 @ A3	Checked By:

Contract Ref No.:	Drawing No.:	Revision:
	SR - 09 - 004	A


THIS INFORMATION IS A CONFIDENTIAL DOCUMENT AND SHOULD NOT BE COPIED OR USED NOR IT'S CONTENTS DIVULGED WITHOUT PRIOR WRITTEN CONSENT OF MEADSTONE

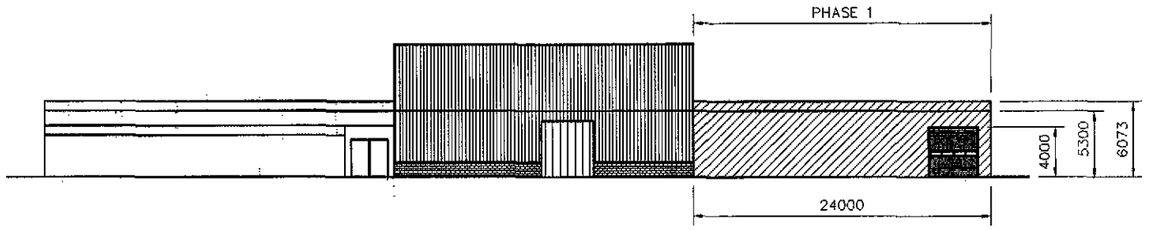


NORTH ELEVATION VIEW 'A'

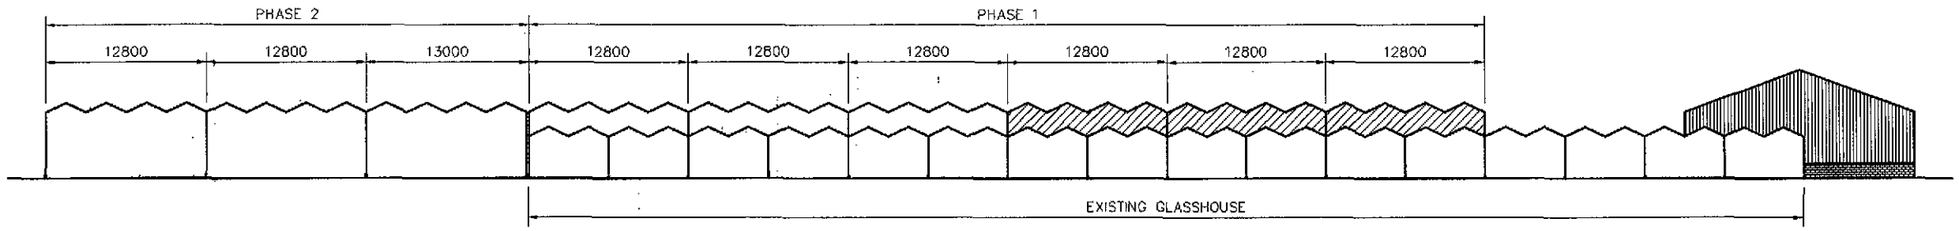

EAST ELEVATION VIEW 'B'

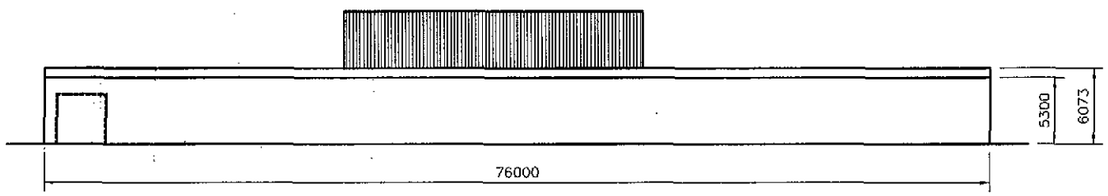

SOUTH ELEVATION VIEW 'C'

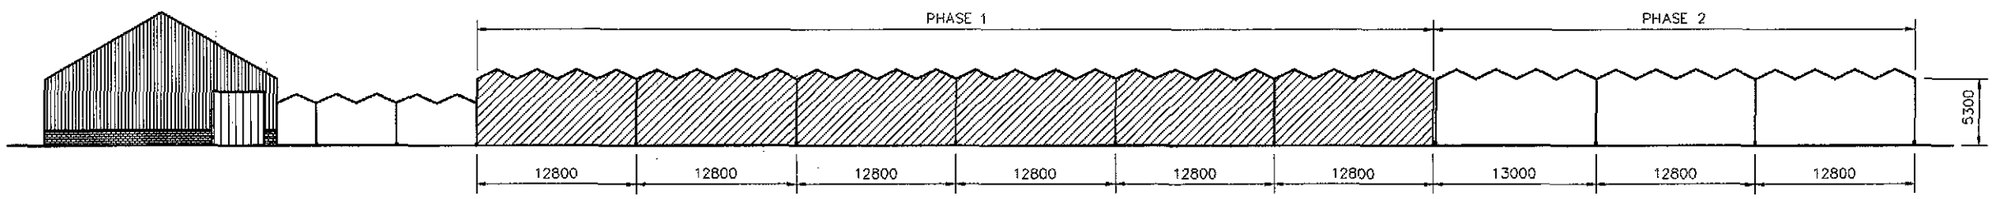

WEST ELEVATION VIEW 'D'

DO NOT SCALE - IF IN DOUBT ASK

DENOTES WHITE OPAQUE GLASS

SHDC
Planning & Development
22 JUL 2010
Ref: 0608-10

Rev	Description	Date
A	SUBMIT TO SHDC	21.07.10
FI	CLIENT MEETING	26.06.10

meadstone
FRESH APPROACH
HEDGEFIELD HURN
GOSBERTON RISEGATE
SPALDING
LINCS PE11 4JE
TEL: 01775 760345
FAX: 01775 760567
EMAIL: admin@meadstone.co.uk
www.meadstone.co.uk

Drawing Title: PROPOSED ELEVATIONS

Contract Title: SYCAMORE FARM, HOLBEACH ROAD

Drawn By: AJM	Date: 03.11.09
Scale: 1 / 500 @ A3	Checked By:

Contract Ref No.:	Drawing No.:	Revision:
	SR - 09 - 005	A

THIS INFORMATION IS A CONFIDENTIAL DOCUMENT AND SHOULD NOT BE COPIED OR USED NOR IT'S CONTENTS DIVULGED WITHOUT PRIOR WRITTEN CONSENT OF MEADSTONE



This copy has been produced specifically for the map return scheme purposes only. No further copies may be made.

Scale: 1:2500

Council Offices, Priory Road, Spalding, Lincolnshire PE11 2XE

This map is reproduced from Ordnance Survey material with permission of Ordnance Survey on behalf of Her Majesty's Stationery Office (c) Crown copyright. Unauthorised reproduction infringes Crown copyright and may lead to prosecution or civil proceedings. South Holland District Council LA079413 2010