KEY ELEVATION

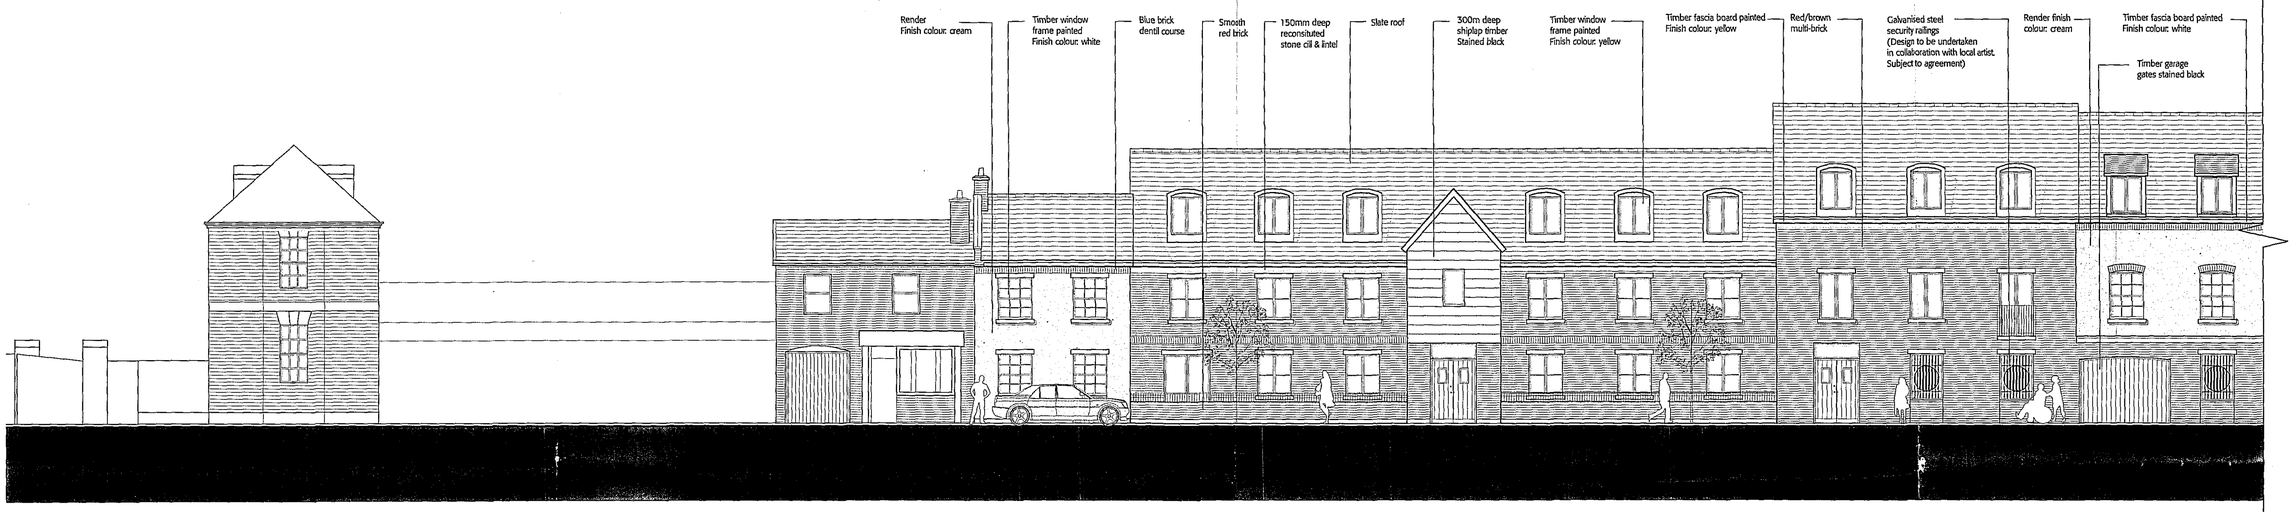

SOUTH ELEVATION - PROPOSED

1

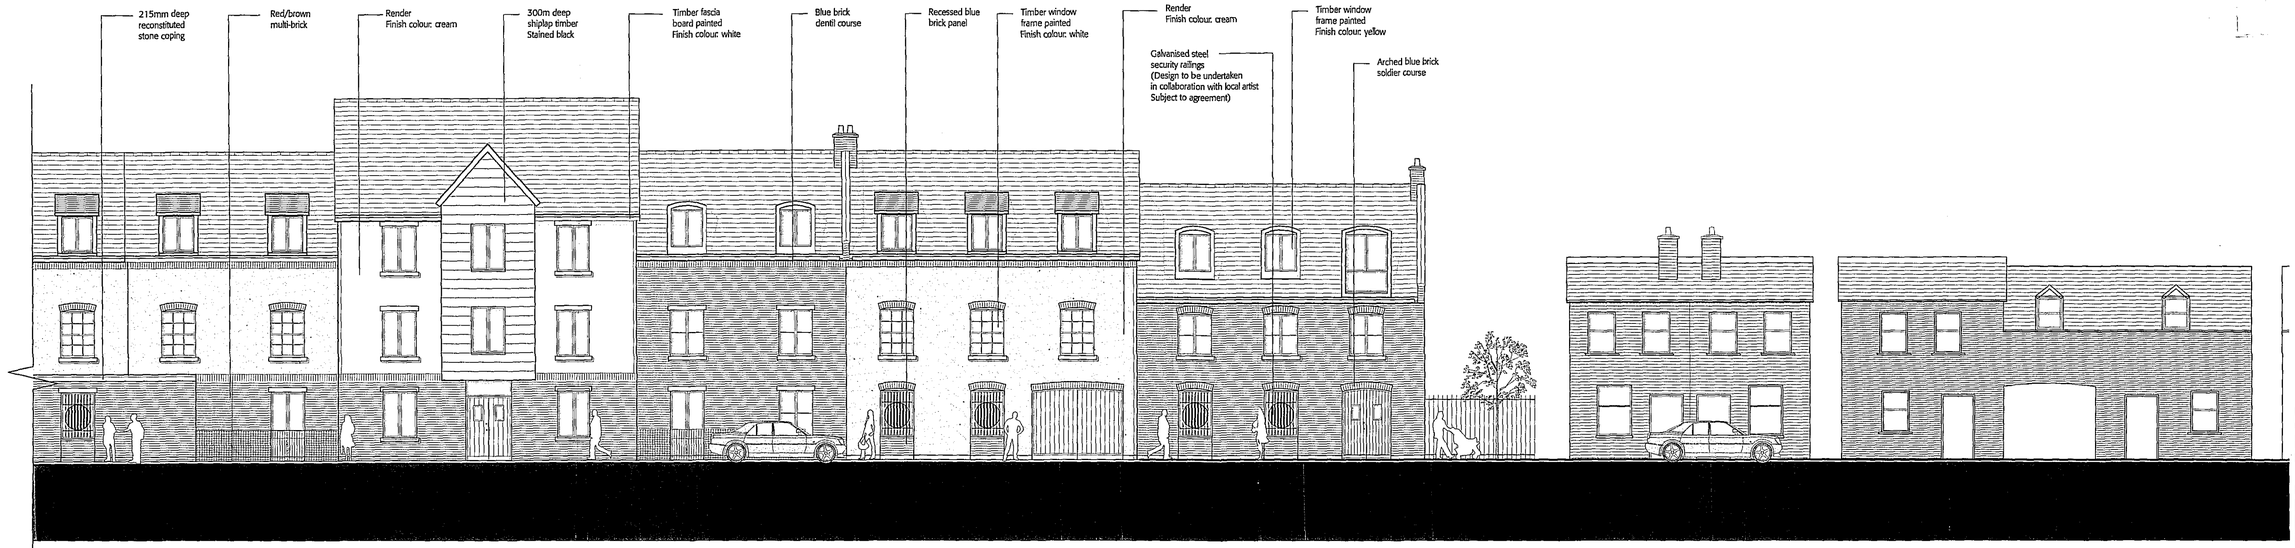

SOUTH ELEVATION - PROPOSED

2

Revision	Date	Details
A	16.05.2005	General updates to elevations

This drawing is not to be scaled. Any errors or discrepancies should be reported to the architect as soon as they are discovered. All information ©2004 Black Architecture Limited. Subject to Statutory Approval

Black
Berkeley House
101-113 Lauderdale Rise
London SE24 9AX
T +44 (0) 20 7691 291
F +44 (0) 20 7691 351
W www.black-architects

WESTLODE STREET
SPLADING
BRIDE HALL DEVELOPMENTS LTD

South Elevation

Drawn	Checked	Date	Sta
LT	SB	16.05.2005	1/

Project	Reference	Number	Rev
0153	PL	270	