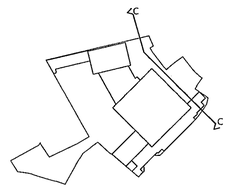

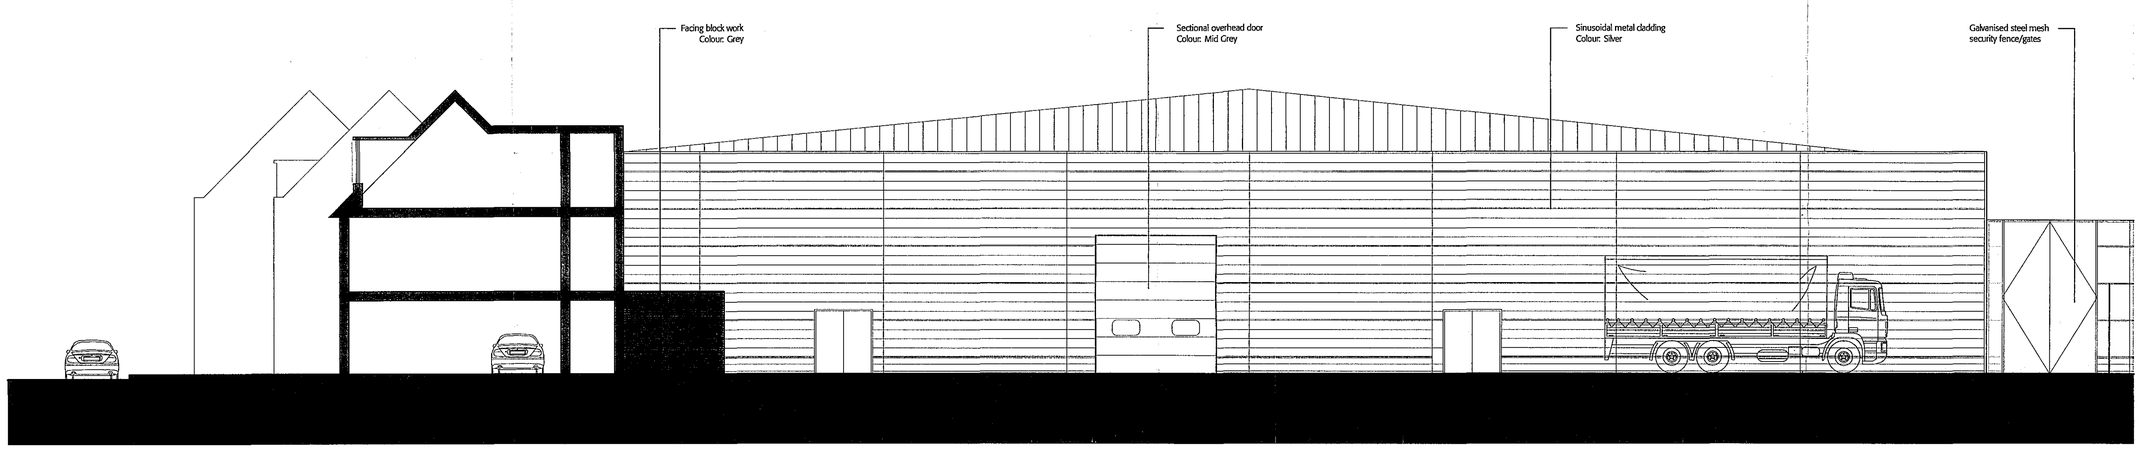

SECTIONAL ELEVATION C-C

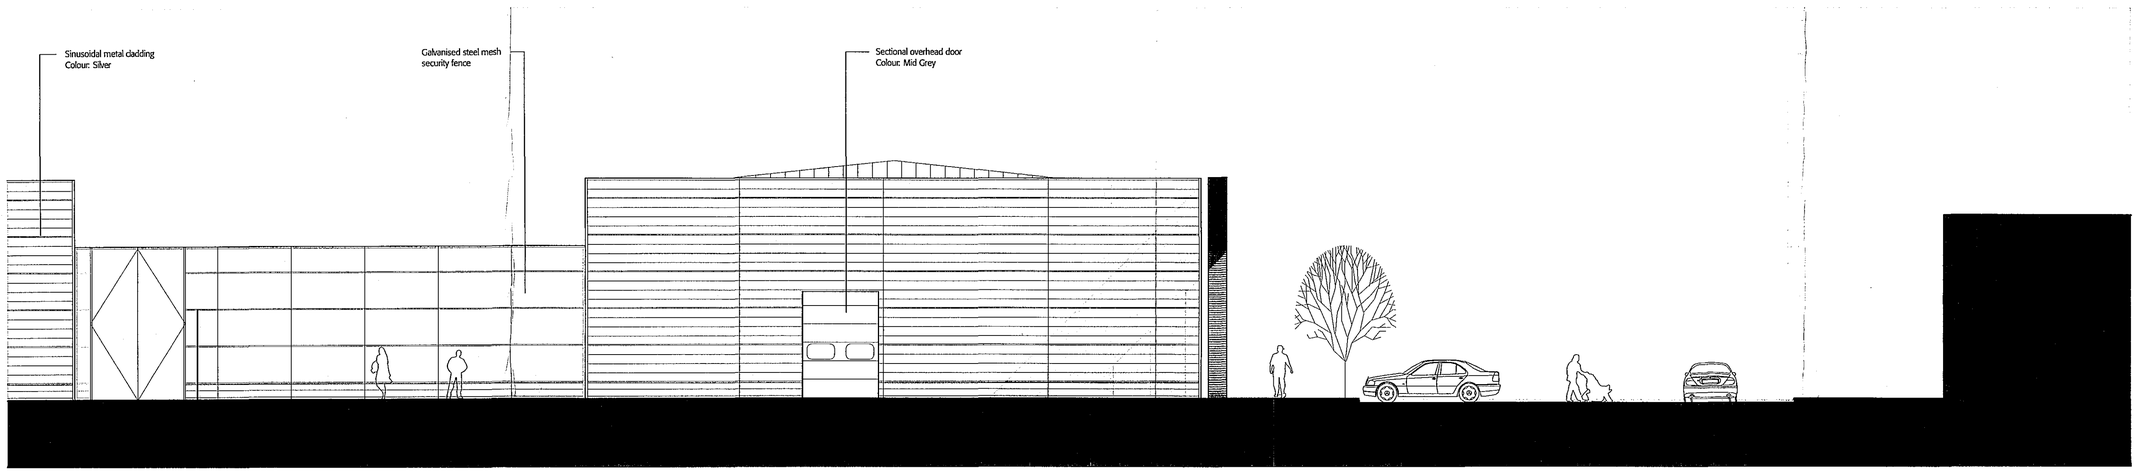

SECTIONAL ELEVATION C-C (CONTINUED)

Revision	Date	Details
G	17.06.05	Sections removed, scale increased, cladding colour amended to reflect front elevation
F	31.03.05	Signage amended
E	24.03.05	Signage amended
D	18.03.05	Unit C removed, general amendments
C	08.02.05	General amendments to sections and rendering
B	21.01.05	General amendments to sections and rendering
A	05.01.05	General amendments to sections

This drawing is not to be scaled.
This drawing may be based on information in which exact dimensions cannot be verified, and therefore areas shown should be treated as approximate, and subject to confirmation by survey.
All information ©2005 Black Architecture Limited.

Subject to Statutory Approval

Black
Barcode House
105-123 Leadenhall Street
London EC3A 4AJ
T +44 (0) 20 7091 2515
F +44 (0) 20 7091 2516
W www.black-architects.com

WESTLODE STREET
SPALDING
BRIDE HALL DEVELOPMENTS LTD

Rear Elevation

Drawn	Checked	Date	Scale
yyc	SB	17.06.05	1/100@A1

Project	Reference	Number	Revision
0153	PL	300	G