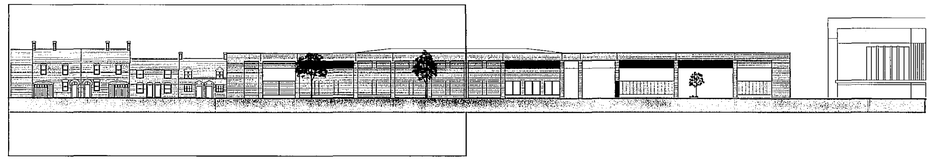

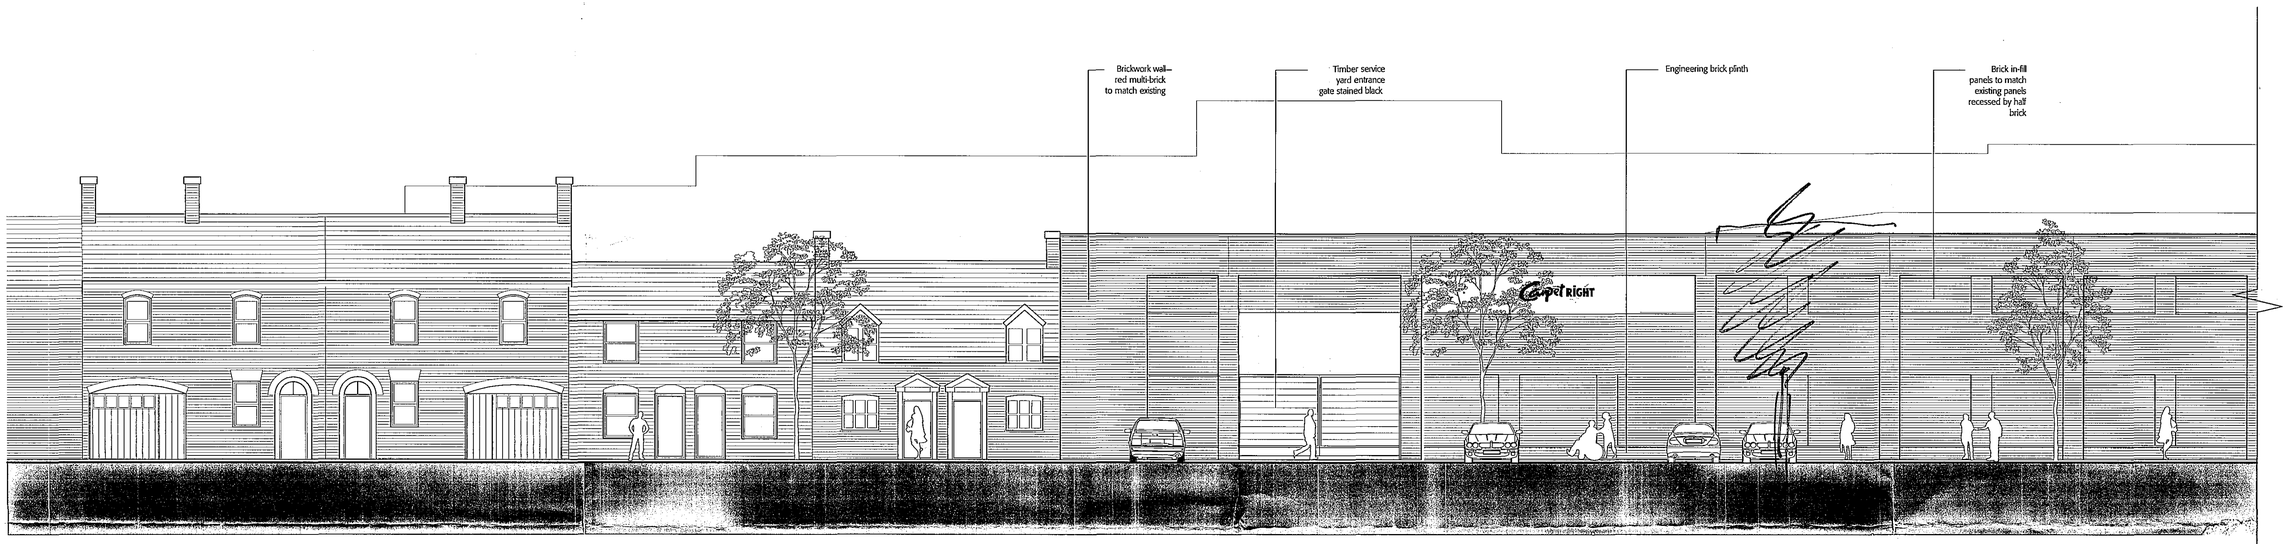

NORTH ELEVATION - PROPOSED

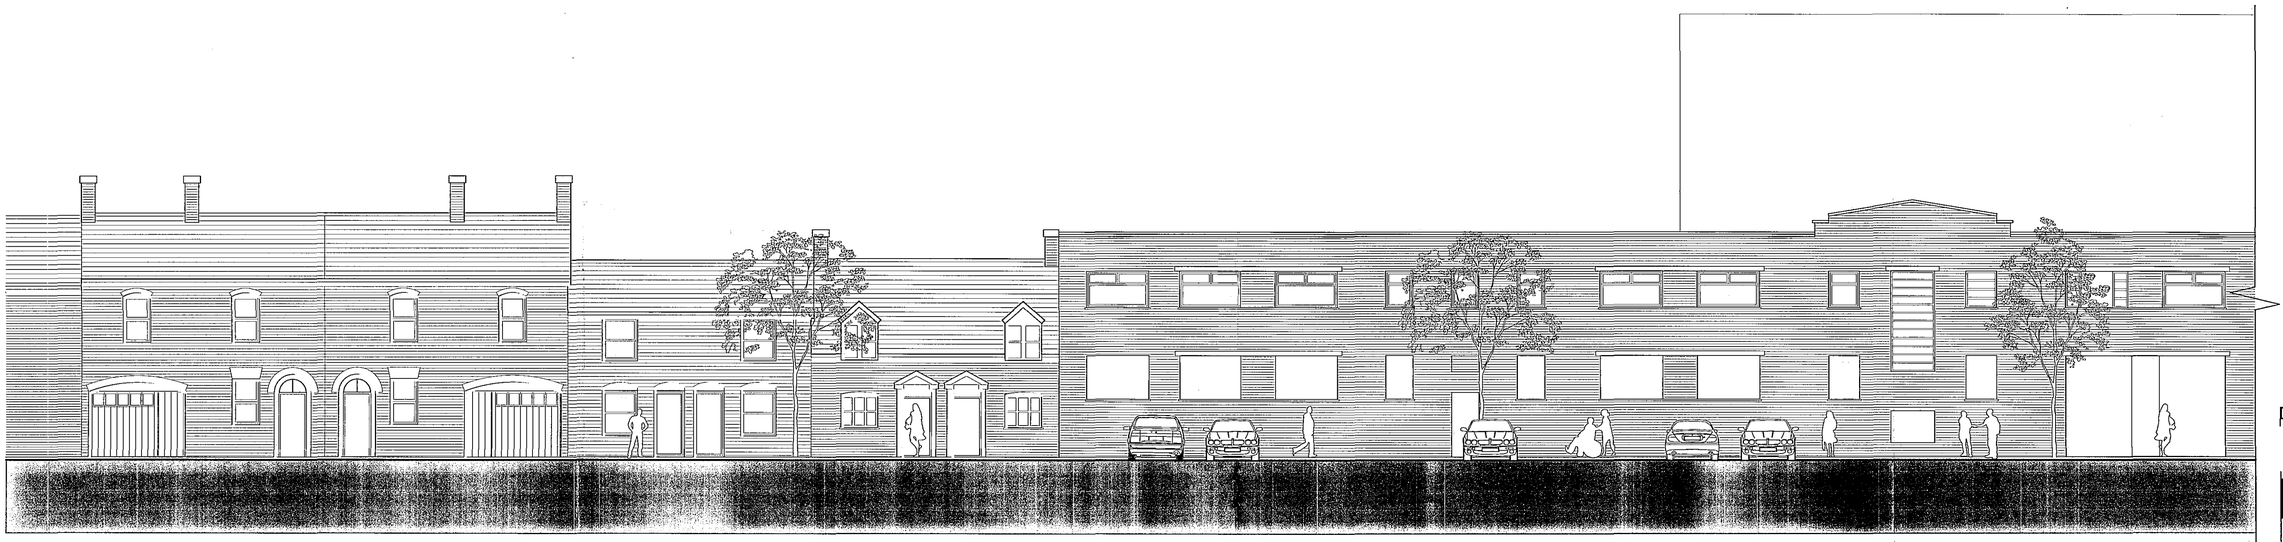

NORTH ELEVATION - EXISTING

RECEIVED
Planning & Development
09 MAY 2005
Ref:

Revision	Date	Details

This drawing is not to be scaled.
This drawing may be based on information in which exact dimensions cannot be verified, and therefore areas shown should be treated as approximate, and subject to confirmation by survey.
All information ©2005 Black Architecture Limited.

Subject to Statutory Approval

Black
Exmouth House
EC1V 7LE Rosebery Street
London EC1R 4HH
T +44 (0) 20 7833 2515
F +44 (0) 20 7833 2516
W www.blackarchitecture.com

WESTLODE STREET
SPALDING
BRIDE HALL DEVELOPMENTS LTD

North Elevations - 1

Drawn	Checked	Date	Scale
AM	SB	04.05.05	1/100@A1

Project	Reference	Number	Revision
0153	PL	260	-