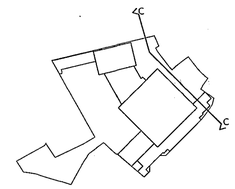

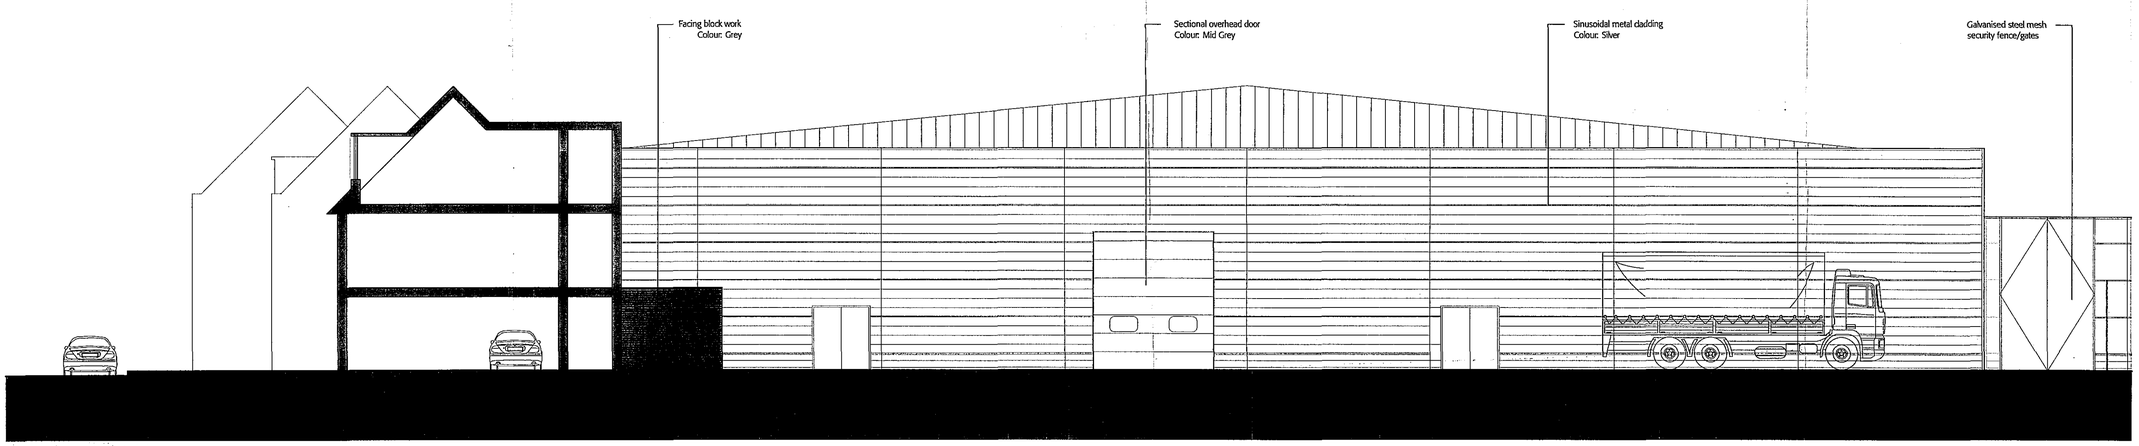

SECTIONAL ELEVATION C-C

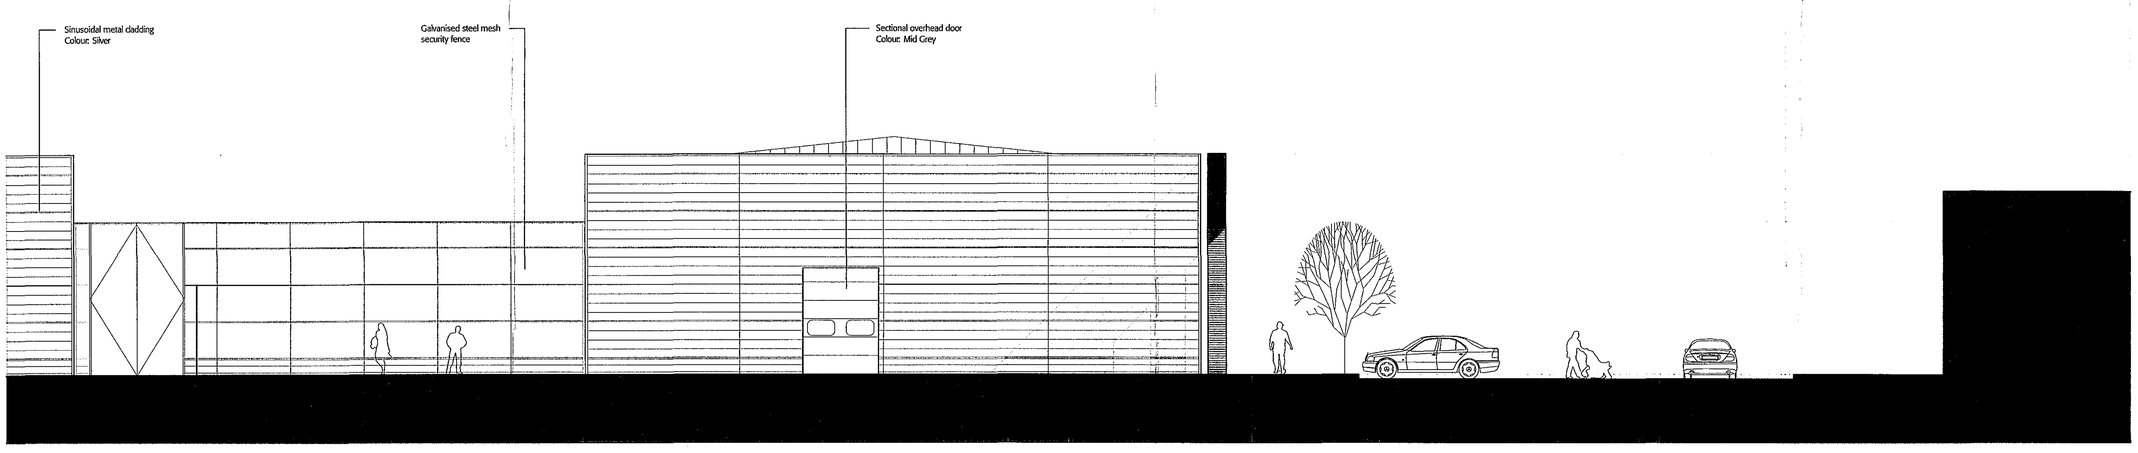

SECTIONAL ELEVATION C-C (CONTINUED)

G	17.06.05	Sections removed, scale increased, cladding colour amended to reflect front elevation
F	31.03.05	Signage amended
E	24.03.05	Signage amended
D	18.03.05	Unit C removed, general amendments
C	08.02.05	General amendments to sections and rendering
B	21.01.05	General amendments to sections and rendering
A	08.01.05	General amendments to sections

Revision	Date	Details

This drawing is not to be scaled.
This drawing may be based on information in which exact dimensions cannot be verified, and therefore areas shown should be treated as approximate, and subject to confirmation by survey.
All information ©2005 Black Architecture Limited.

Subject to Statutory Approval

Black
Ian Black Hewitt
109-112 Leonard Street
London EC2A 4RH
T +44 (0) 20 7891 2515
F +44 (0) 20 7891 2516
W www.black-architecture.com

WESTLODE STREET
SPALDING
BRIDE HALL DEVELOPMENTS LTD

Rear Elevation

Drawn	Checked	Date	Scale
YYC	SB	17.06.05	1/100@A1

Project	Reference	Number	Revision
0153	PL	300	G