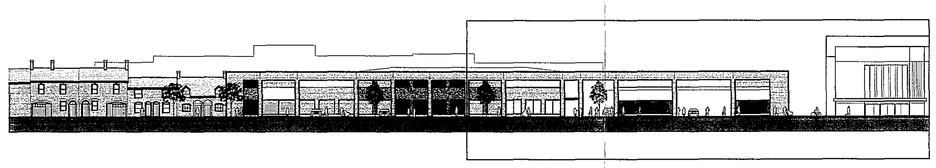

KEY ELEVATION (REFER TO DRAWING PL_260 FOR CONTINUATION)

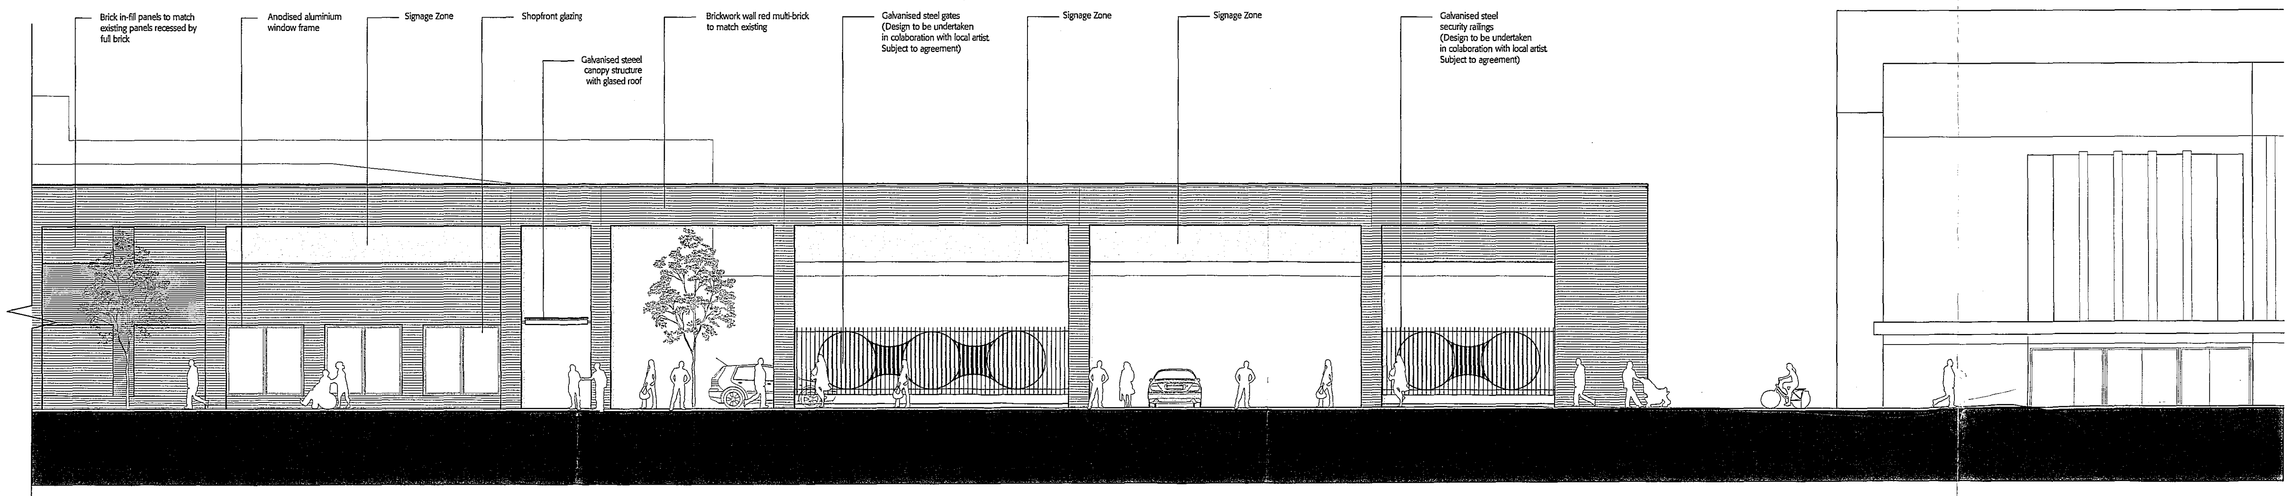

NORTH ELEVATION - PROPOSED

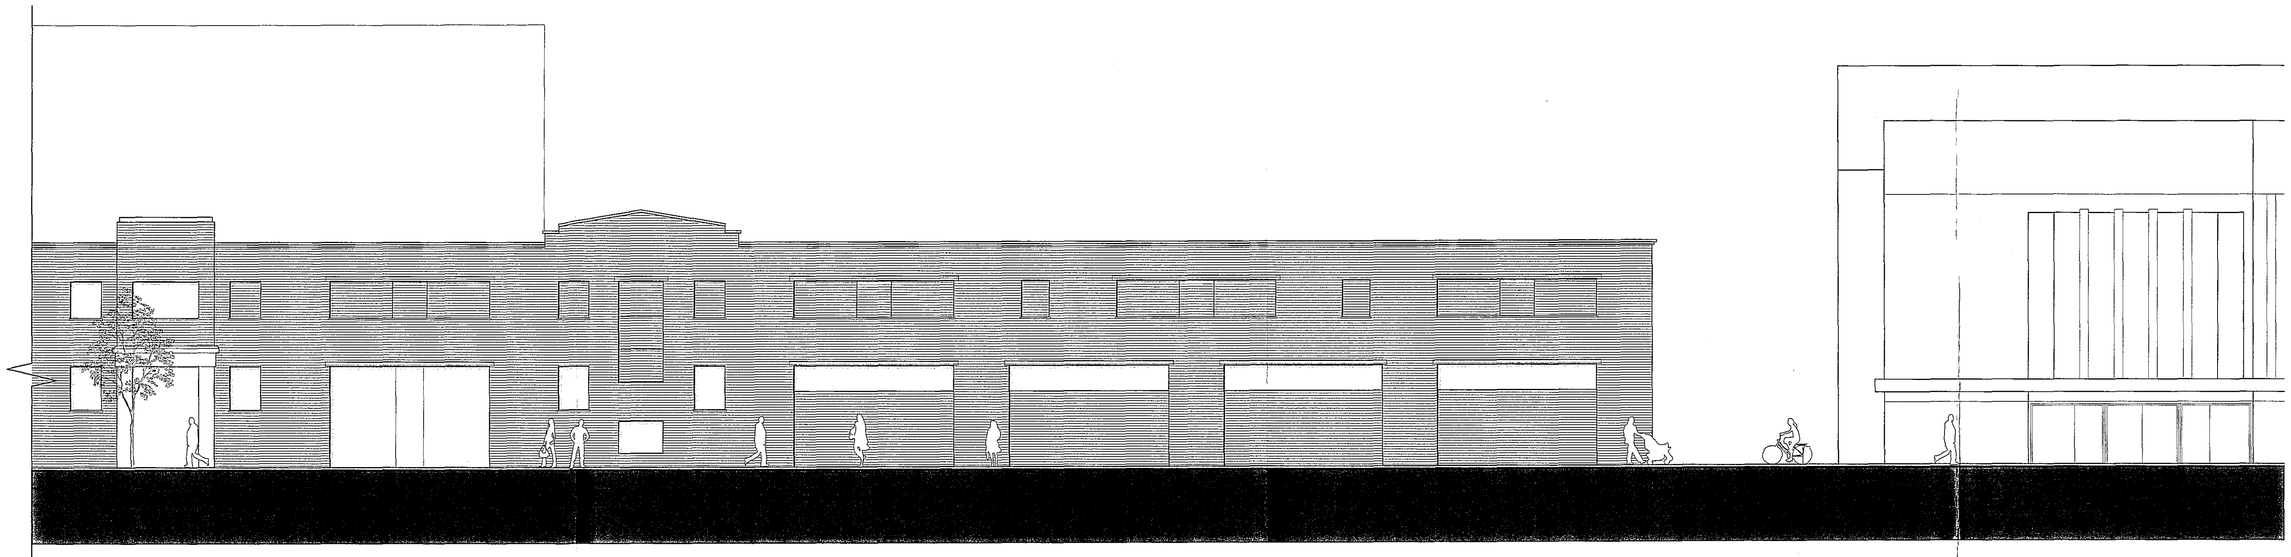

NORTH ELEVATION - EXISTING

Revision	Date	Details
A	16.05.2005	General updates to elevation from LPA

This drawing is not to be scaled. Any errors or discrepancies should be reported to the architect as soon as they are discovered. All information. ©2004 Black Architecture Limited. Subject to Statutory Approval

Black
Fernlock House
105-115 Lindfield Street
London E2OA 4NW
T +44 (0) 20 7033 2515
F +44 (0) 20 7891 2516
W www.black-architecture.com

WESLODE STREET
SPALDING
BRIDE HALL DEVELOPMENTS LTD

North Elevation - 2

Drawn	Checked	Date	Scale
LT	SB	13.05.2005	1/100@A1

Project	Reference	Number	Revision
0153	PL	261	A