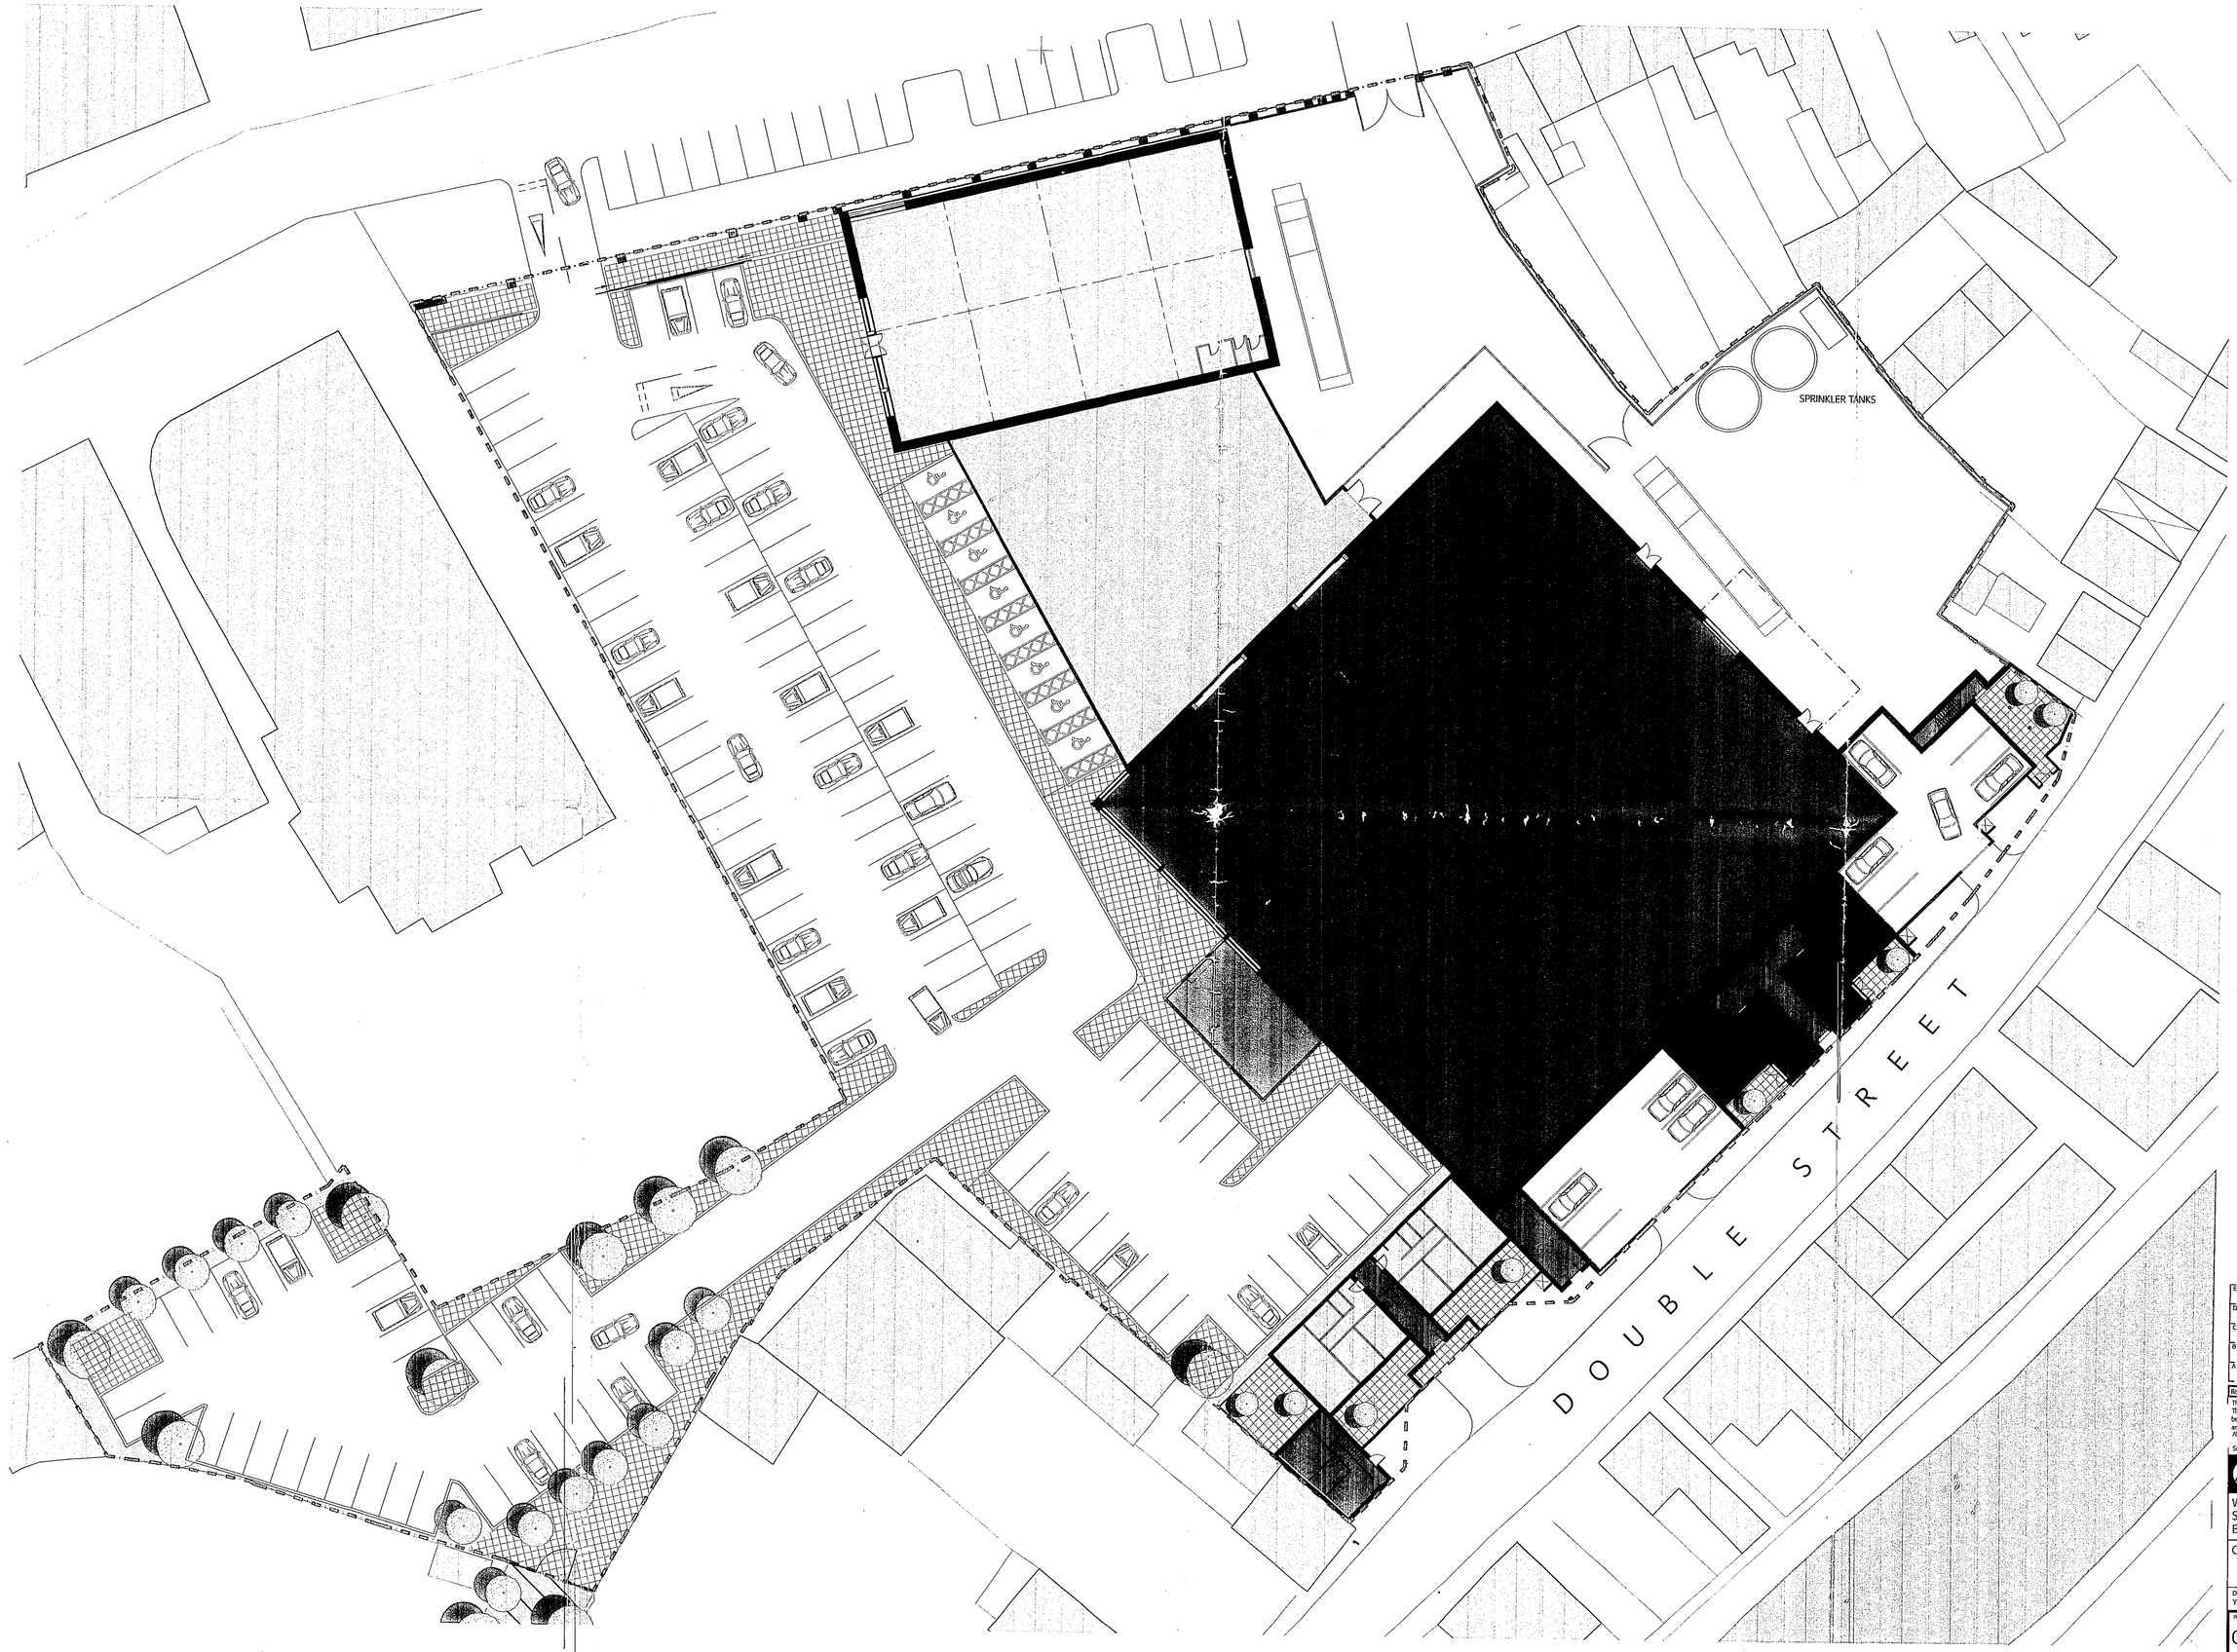

KEY TO USES:

- Scheme Boundary
- Unit A (Homebase) — A1
  23,500ft2 / 2183.15m2
- Mezzanine Level
  9,000 ft2
  836 ft2
- Garden Centre
  6,500ft2/603.85m2
- Unit B (Carpetright) — A1
  6,500ft2 / 603.85m2
- Car Parking
  145 Spaces
- Residential - 2 bed — C3
  12 units over 3 floors
  Private
- Residential - 1 bed — C3
  4 units over 2 floors
  Private
- Residential - 2 bed — C3
  6 units over 3 floors
  Affordable
- Residential - 1 bed — C3
  2 units over 2 floors
  Affordable
- Circulation area — C3
- Car Parking
  16 spaces

SHDC
Planning & Development
- 6 MAY 2005
Ref: 060105

Revision	Date	Details
E	24.03.2005	Reference to Unit C omitted. Entrance gates redrawn. Southeast gate added
D	11.03.2005	Unit C omitted; Unit A entrance adjusted. Car parking amended
C	10.02.2005	General amendments to overall plan Residential plans amended
B	21.01.2005	General amendments to overall plan Residential plans updated
A	06.01.2005	General amendments to overall plan

This drawing is not to be scaled.
This drawing may be based on information in which exact dimensions cannot be verified, and therefore areas shown should be treated as approximate, and subject to confirmation by survey.
All information ©2005 Black Architecture Limited.

Subject to Statutory Approval

Black
Eastcote House
109-113 Lordship Road
London N15A 4AH
T +44 (0) 20 8291 2515
F +44 (0) 20 8291 2516
W www.black-architects.com

WESTLODE STREET
SPALDING
BRIDE HALL DEVELOPMENTS LTD

Ground Floor Plan

Drawn	Checked	Date	Scale
YYC	SB	10.02.05	1/250@A1

Project	Reference	Number	Revision
0153	PL	100	E