DO NOT SCALE FROM DRAWING. SITE DIMENSIONS ARE CHECKED BEFORE FABRICATION. ALL DIMENSIONS ON SITE AND REPORT ANY DISCREPANCIES TO OGLESBY & LIMB LTD.
THE CONTENTS OF THIS DRAWING ARE COVERED BY COPYRIGHT AND REMAIN THE PROPERTY OF OGLESBY & LIMB LTD. WRITTEN APPROVAL MUST BE OBTAINED FROM OGLESBY & LIMB LTD PRIOR TO DUPLICATION OR REPRODUCTION OF THIS DRAWING OR ITS CONTENTS.
ANY DIMENSIONS NOT SHOWN ARE TO BE CHECKED AND AGREED WITH OGLESBY & LIMB LTD.

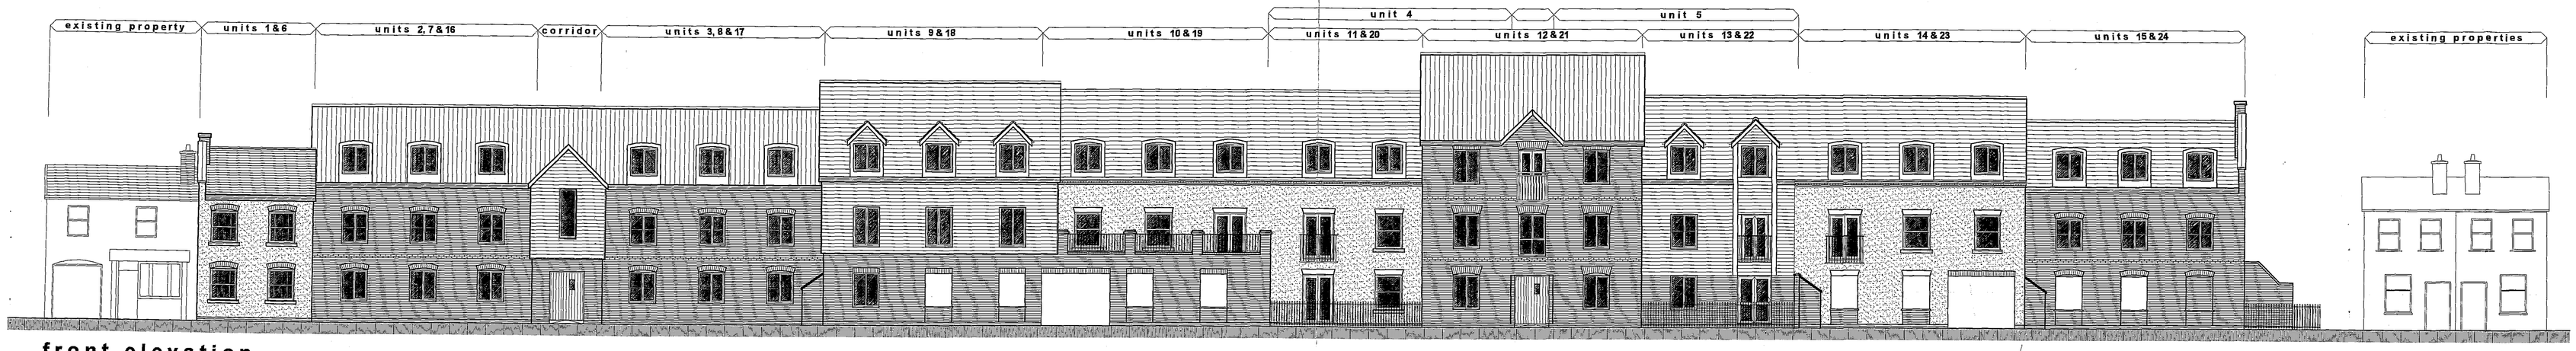

front elevation
scale 1:100

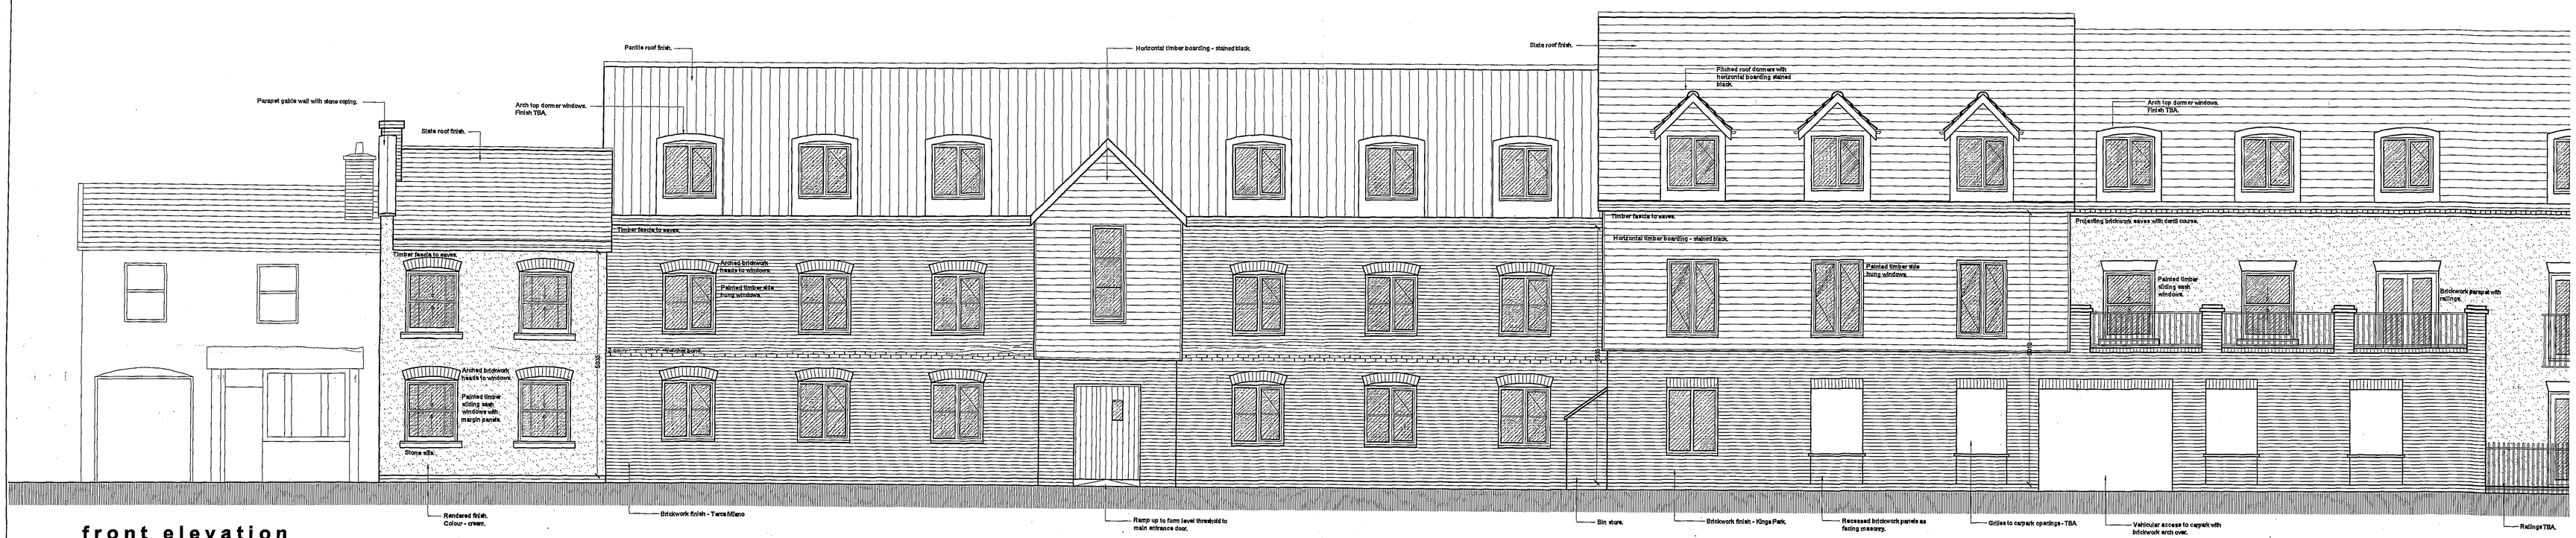

front elevation
scale 1:50

front elevation continued
scale 1:50

REV B TIMBER CLADDING ADDED TO PLOTS 8&16 13 &22. PROJECTING BAY ADDED TO PLOTS 13&22. BALCONY ADDED TO FLAT ROOF TO PLOT 16. GENERAL AMENDMENTS MADE TO WINDOW / DOOR HEADS AND SILLS. RCW 17.10.08

REV A AMENDMENTS MADE IN ACCORDANCE WITH PLANNING OFFICERS COMMENTS IN MEETING DATED 21.08.08. ELEVATION TREATMENTS ADDED. RCW 07.09.08

Oglesby & Limb Ltd
Chartered Architects and Building Surveyors
67 London Road
Newark, Notts.
NG24 1RZ
Tel: 01636 610310
Fax: 01636 702740
e-mail: design@o-l-ltd.co.uk

Client:
DGM Properties Ltd

Project:
Proposed Residential Development
Double Street
Spalding.

Drawing Title:
Front Elevation
PRELIMINARY

Date:	Scale:
August 2008	1:50 1:100 @ A0
Drawn by: RCW	Checked by: AJO

Drawing Number: A0619-30 Rev: B