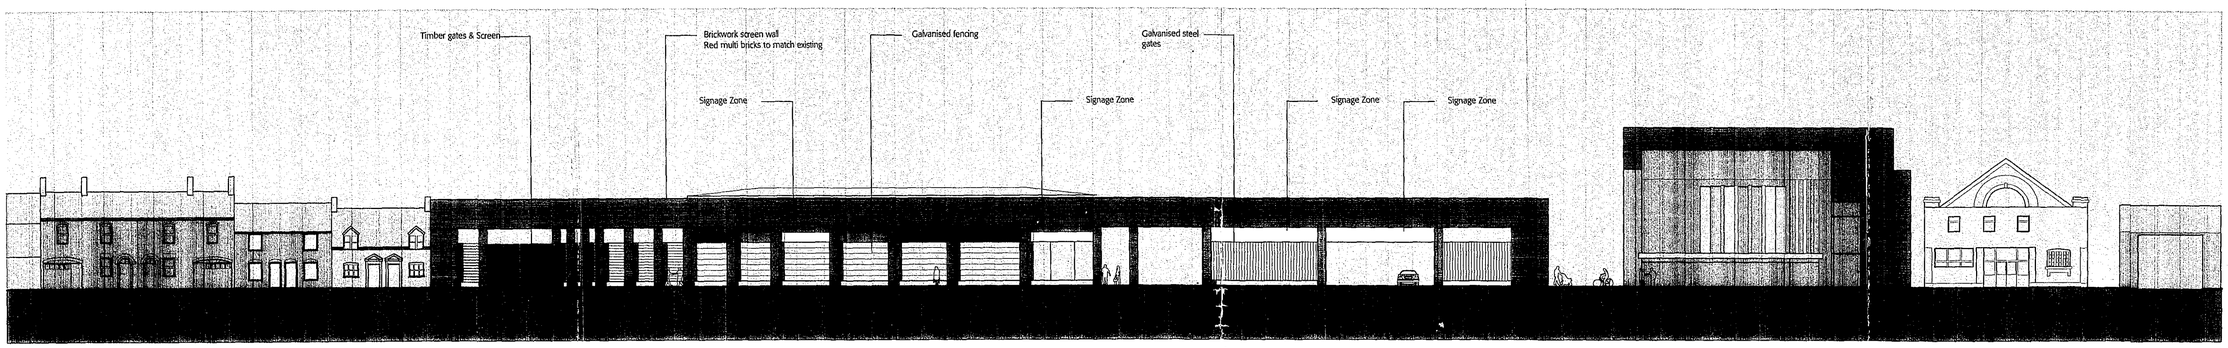

NORTH ELEVATION - PROPOSED

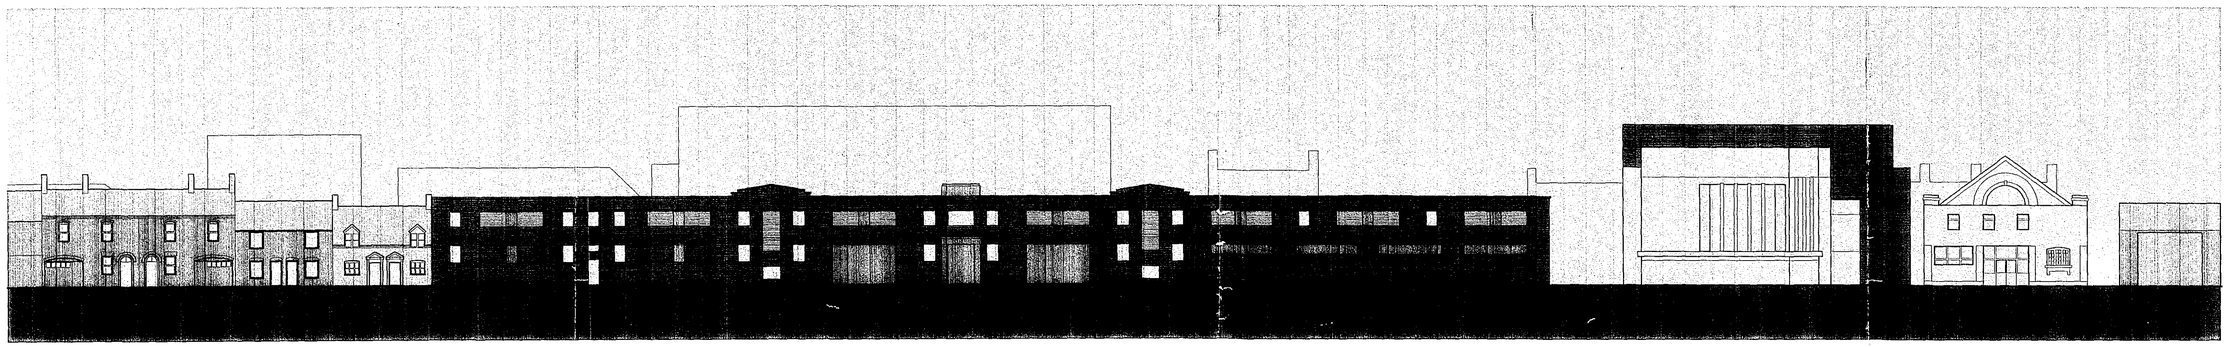

NORTH ELEVATION - EXISTING

SOUTH ELEVATION - PROPOSED

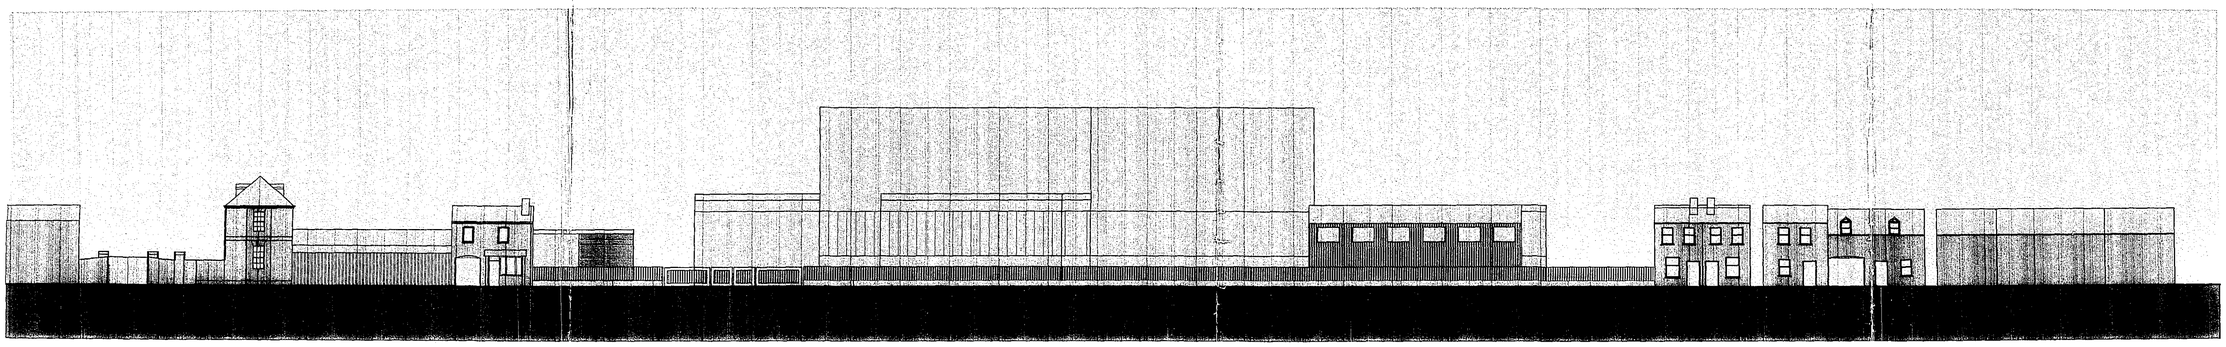

SOUTH ELEVATION - EXISTING

SBDC
Planning & Development
- 6 MAY 2005
Ref: 0610105

Revision	Date	Details
F	31.05.05	Signage to North Elevation amended Notes amended
E	24.03.05	Signage to North Elevation amended Notes amended
D	18.03.05	Signage to North Elevation amended Notes amended
C	10.02.05	Proposed elevations amended Notes amended
B	21.01.05	Proposed elevations amended Notes and key plan added
A	06.01.05	Proposed elevations amended

This drawing is not to be scaled.
This drawing may be based on information in which exact dimensions cannot be verified, and therefore areas shown should be treated as approximate, and subject to confirmation by survey.
All information ©2005 Black Architecture Limited.

Subject to Statutory Approval

Black
Barnard House
107-112 Leadenhall Street
London EC3A 4AF
T +44 (0) 20 7891 2515
F +44 (0) 20 7891 7516
W www.blackarchitecture.com

WESTLODE STREET
SPALDING
BRIDE HALL DEVELOPMENTS LTD

Elevations

Drawn	Checked	Date	Scale
YYC	SB	10.02.05	1/250@A1

Project	Reference	Number	Revision
0153	PL	200	F