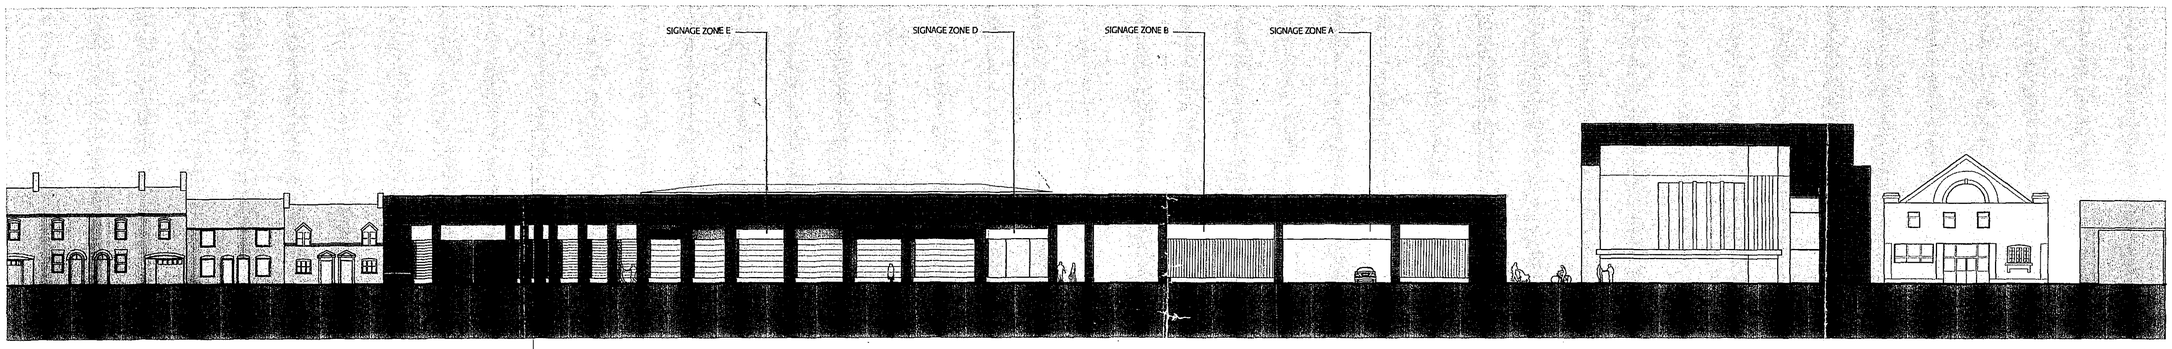

NORTH ELEVATION - WESTLODE STREET PROPOSED
SCALE 1:250

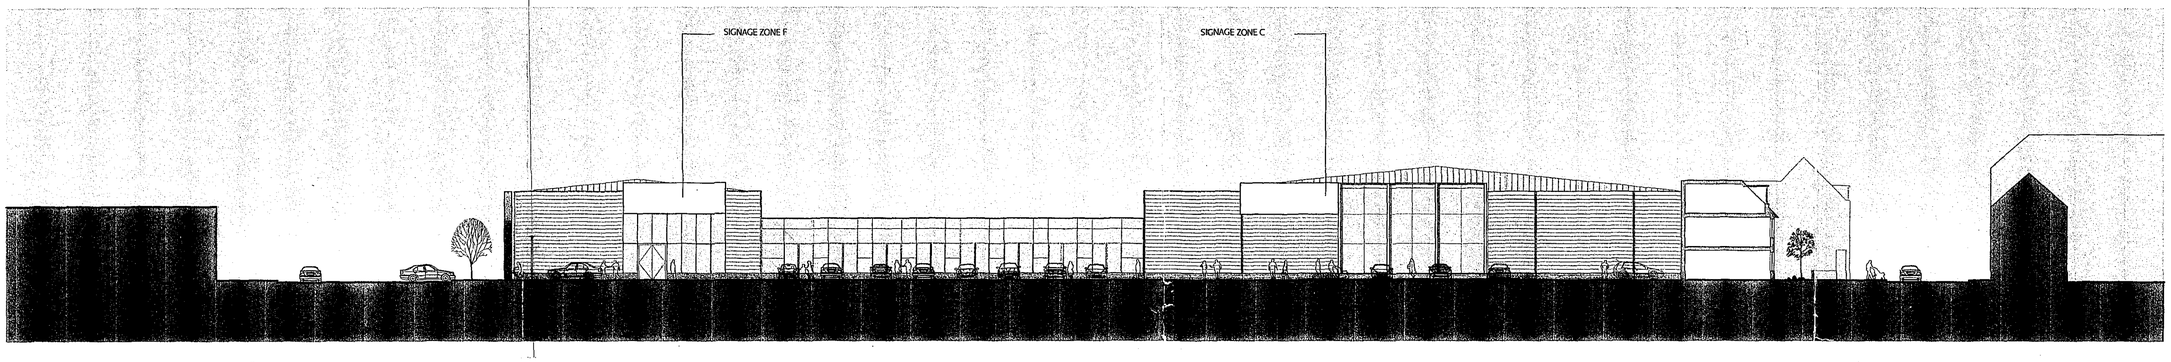

LONG SECTION THROUGH CAR PARK

SCALE 1:250

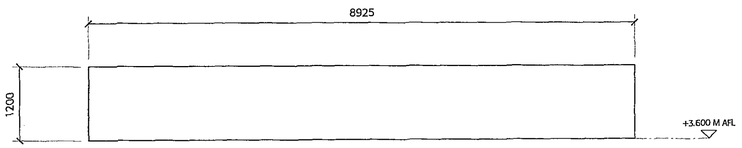

SIGNAGE ZONE A & B - Westlode Street
ELEVATION SCALE 1:50

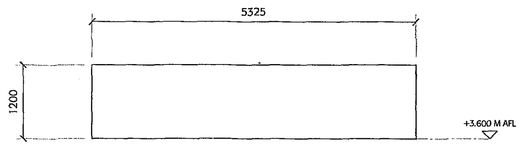

SIGNAGE ZONE D - Westlode Street
ELEVATION SCALE 1:50

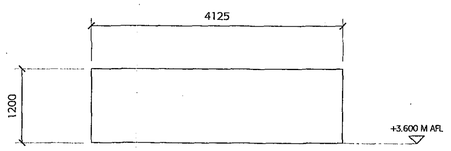

SIGNAGE ZONE E - Westlode Street
ELEVATION SCALE 1:50

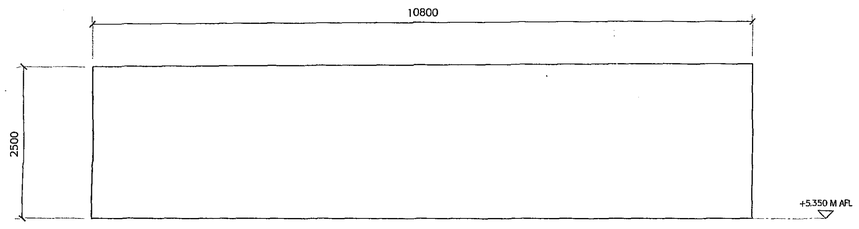

SIGNAGE ZONE C - Entrance Canopy
ELEVATION SCALE 1:50

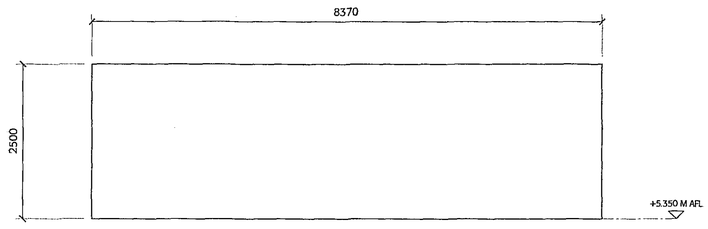

SIGNAGE ZONE F - Entrance Canopy
ELEVATION SCALE 1:50

SHDC
Planning & Development
- 6 MAY 2005
Ref: 0610/05

Revision	Date	Details
A	31.03.05	Signage Zone B added

This drawing is not to be scaled.
This drawing may be based on information in which exact dimensions cannot be verified, and therefore areas shown should be treated as approximate, and subject to confirmation by survey.
All information ©2005 Black Architecture Limited.

Subject to Statutory Approval

Black
Bartholomew House
107-112 Leadenhall Street
London EC3A 4AH
t +44 (0) 20 7891 2515
f +44 (0) 20 7891 7516
W www.blackarchitecture.com

WESTLODE STREET
SPALDING
BRIDE HALL DEVELOPMENTS LTD

Signage Zone Elevations

Drawn	Checked	Date	Scale
RC	SB	24.03.2005	1:250/50@A1

Project	Reference	Number	Revision
0153	PL	251	A