DO NOT SCALE THIS DRAWING. THE CONTRACTOR IS ENSURED TO HAVE CHECKED ALL DIMENSIONS ON SITE AND REPORT ANY DISCREPANCIES TO OGLESBY & LIMB LTD.
THE CONTENTS OF THIS DRAWING ARE CONTROLLED BY COPYRIGHT LAW AND REMAIN THE PROPERTY OF OGLESBY & LIMB LTD. WRITTEN APPROVAL MUST BE OBTAINED FROM OGLESBY & LIMB LTD PRIOR TO DUPLICATION OR REPRODUCTION OF THIS DRAWING OR ITS CONTENTS.
ANY DIMENSIONS NOT SHOWN ARE TO BE CHECKED AND AGREED WITH OGLESBY & LIMB LTD.

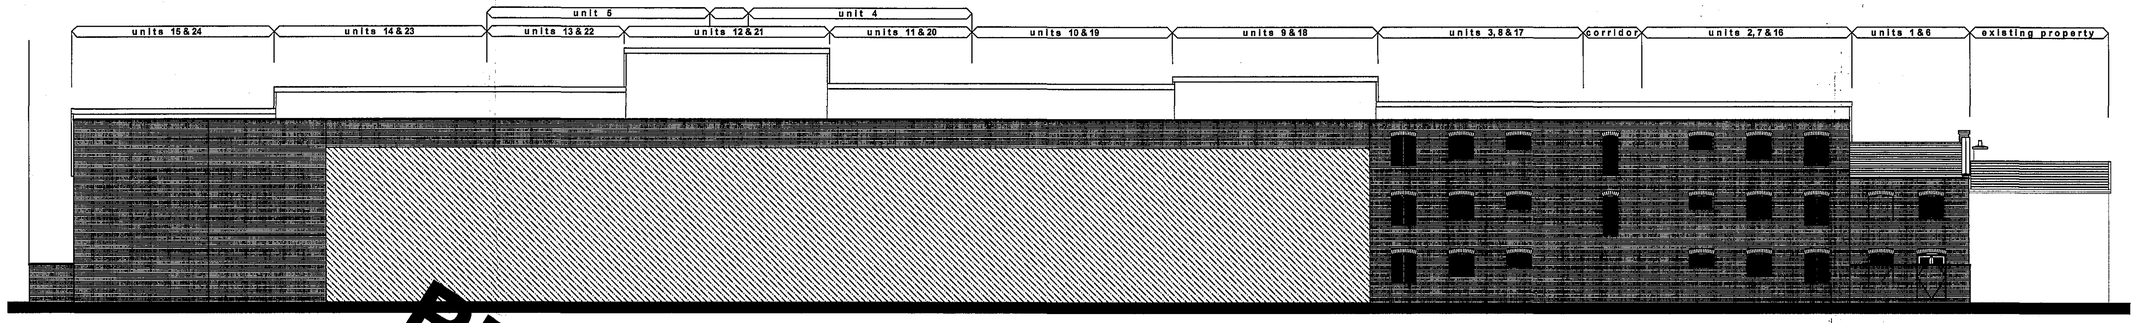

rear elevation
scale 1:100

REAR ELEVATION UNDER REVISION.

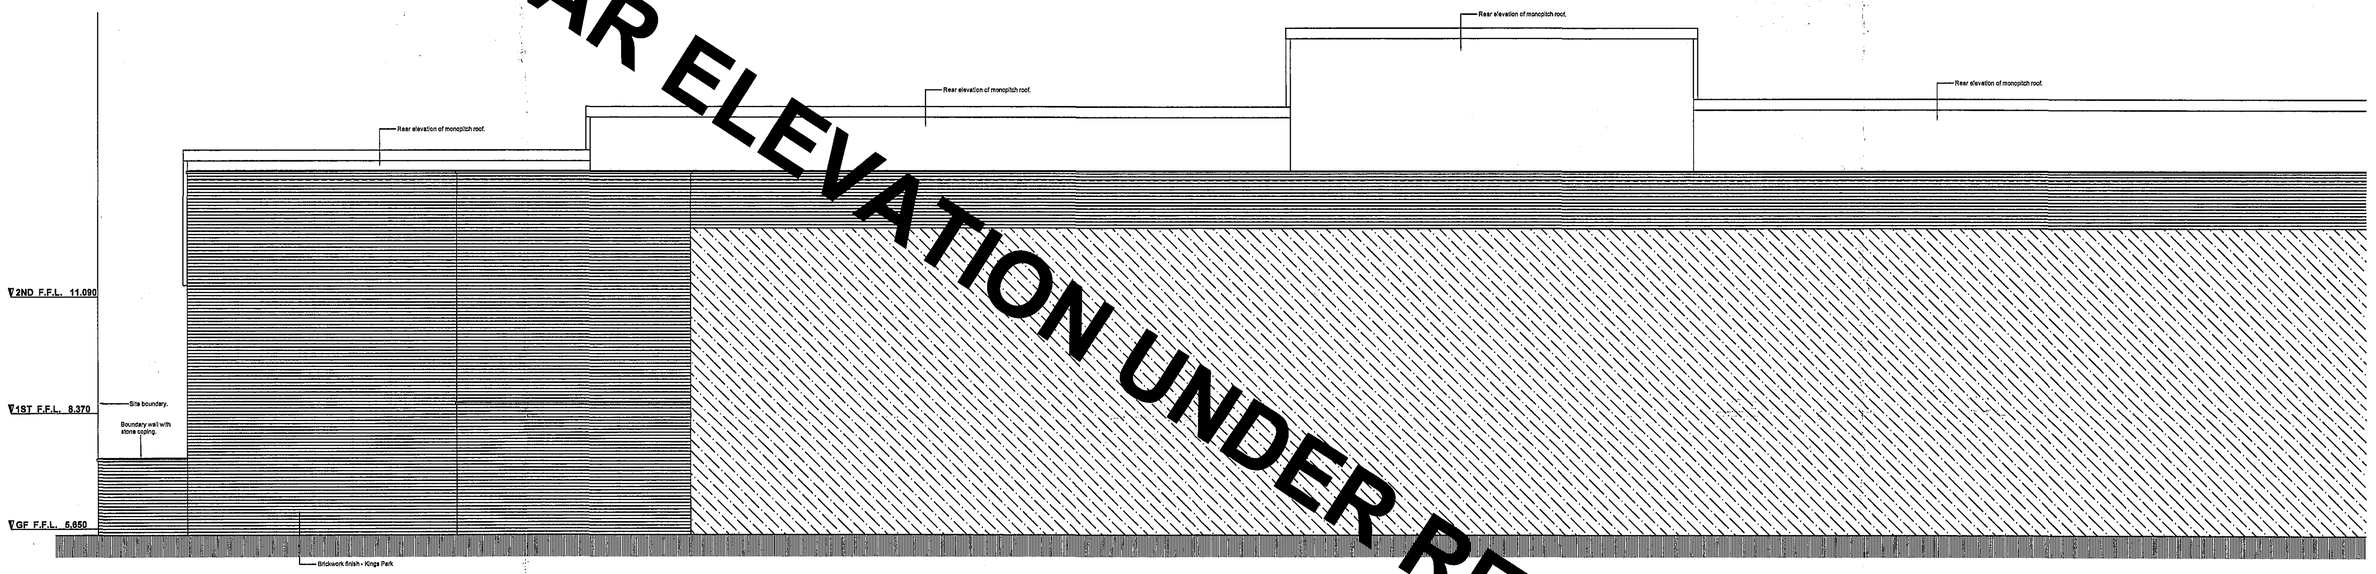

rear elevation
scale 1:50

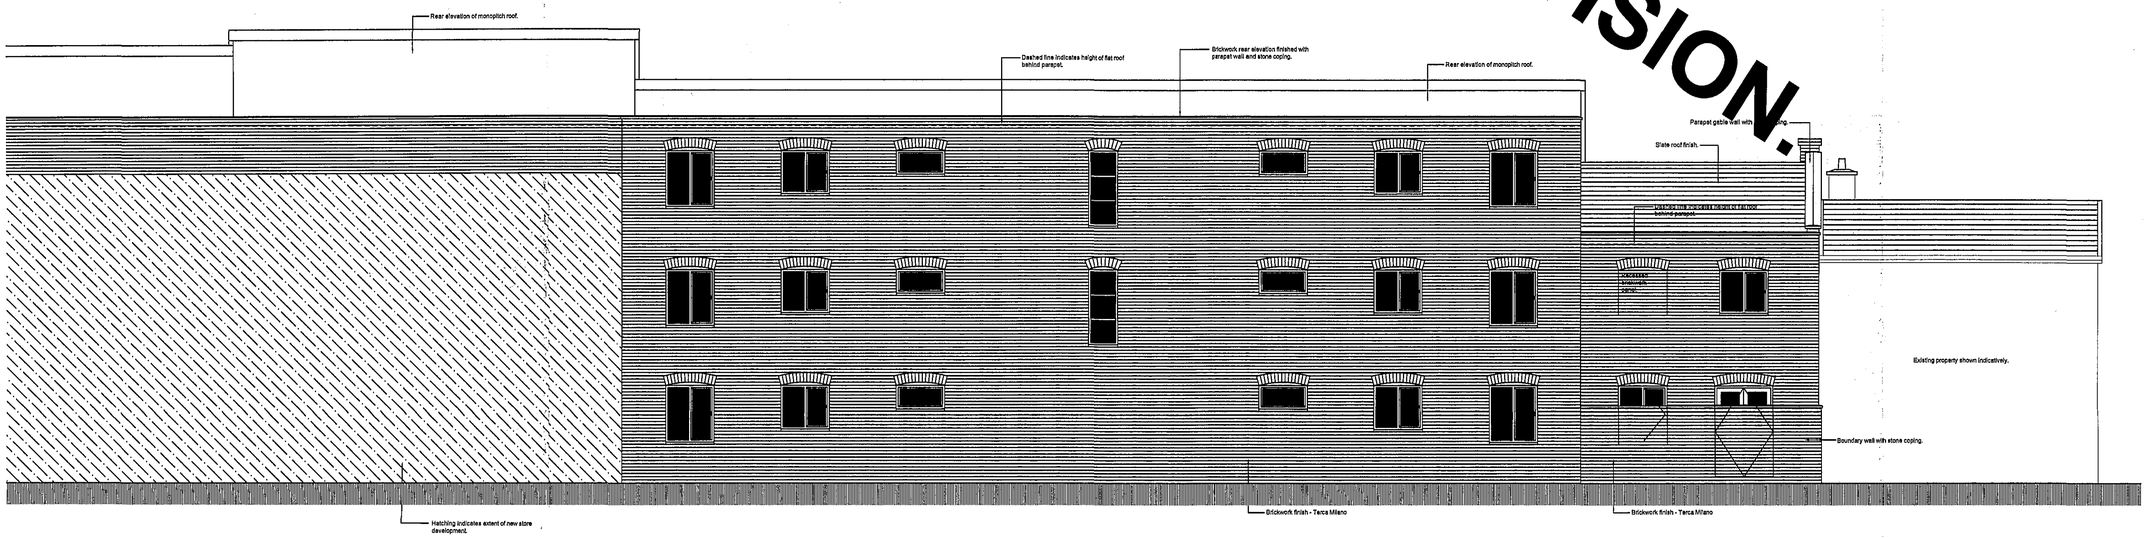

rear elevation continued
scale 1:50

REV A WINDOWS ADDED TO THE REAR OF PLOTS 2,7,16 & 3,8,17. RCW 17.10.06

Oglesby & Limb Ltd
Chartered Architects and Building Surveyors
67 London Road
Newark, Notts
NG24 1RZ
Tel: 01636 700030
Fax: 01636 703740
e-mail: design@o-l.ltd.co.uk

Client:
DGM Properties Ltd

Project:
Proposed Residential Development

Double Street
Spalding.

Drawing Title:
Rear Elevation

PRELIMINARY

Date:	Scale:
September 2006	1:50 1:100 @ A0
Drawn by: RCW	Checked by: AJO

Drawing Number:	Rev:
A0619-32	A