DO NOT SCALE THIS DRAWING. THE CONTRACTOR IS DEEMED TO HAVE CHECKED ALL DIMENSIONS ON SITE AND REPORT ANY DISCREPANCIES TO OGLESBY & LIMB LTD.
THE CONTENTS OF THIS DRAWING ARE COVERED BY COPYRIGHT AND REMAIN THE PROPERTY OF OGLESBY & LIMB LTD. WRITTEN APPROVAL MUST BE OBTAINED FROM OGLESBY & LIMB LTD PRIOR TO PUBLICATION OR REPRODUCTION OF THIS DRAWING OR ITS CONTENTS.
ANY DIMENSIONS NOT SHOWN ARE TO BE DISCUSSED AND AGREED WITH OGLESBY & LIMB LTD.

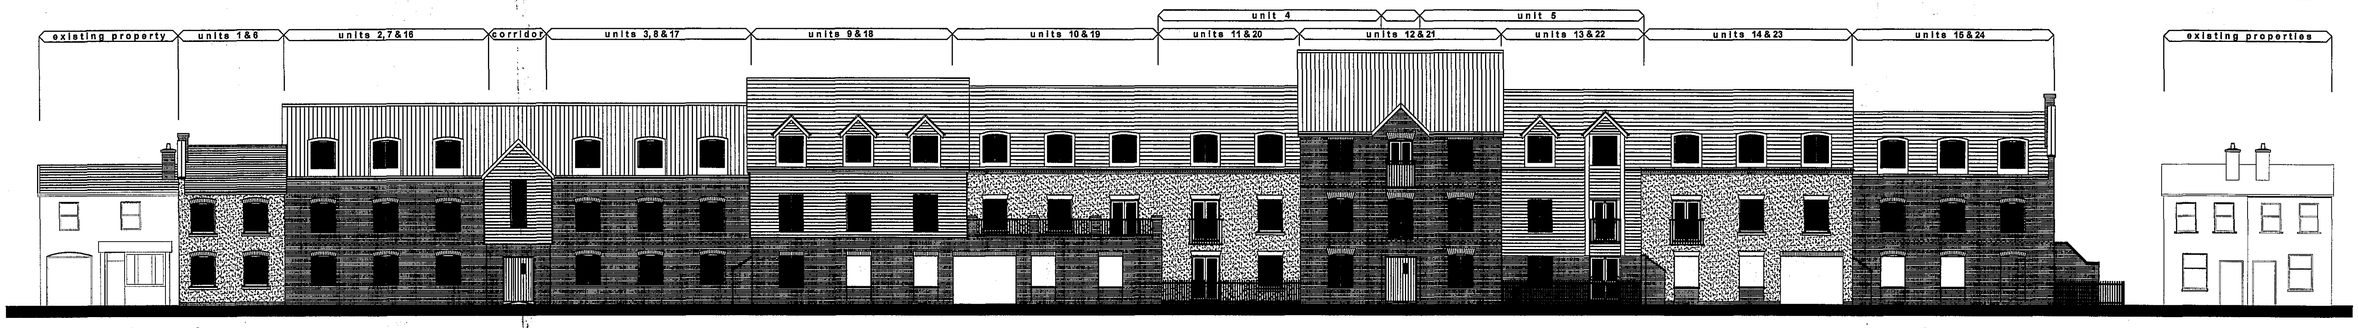

front elevation
scale 1:100

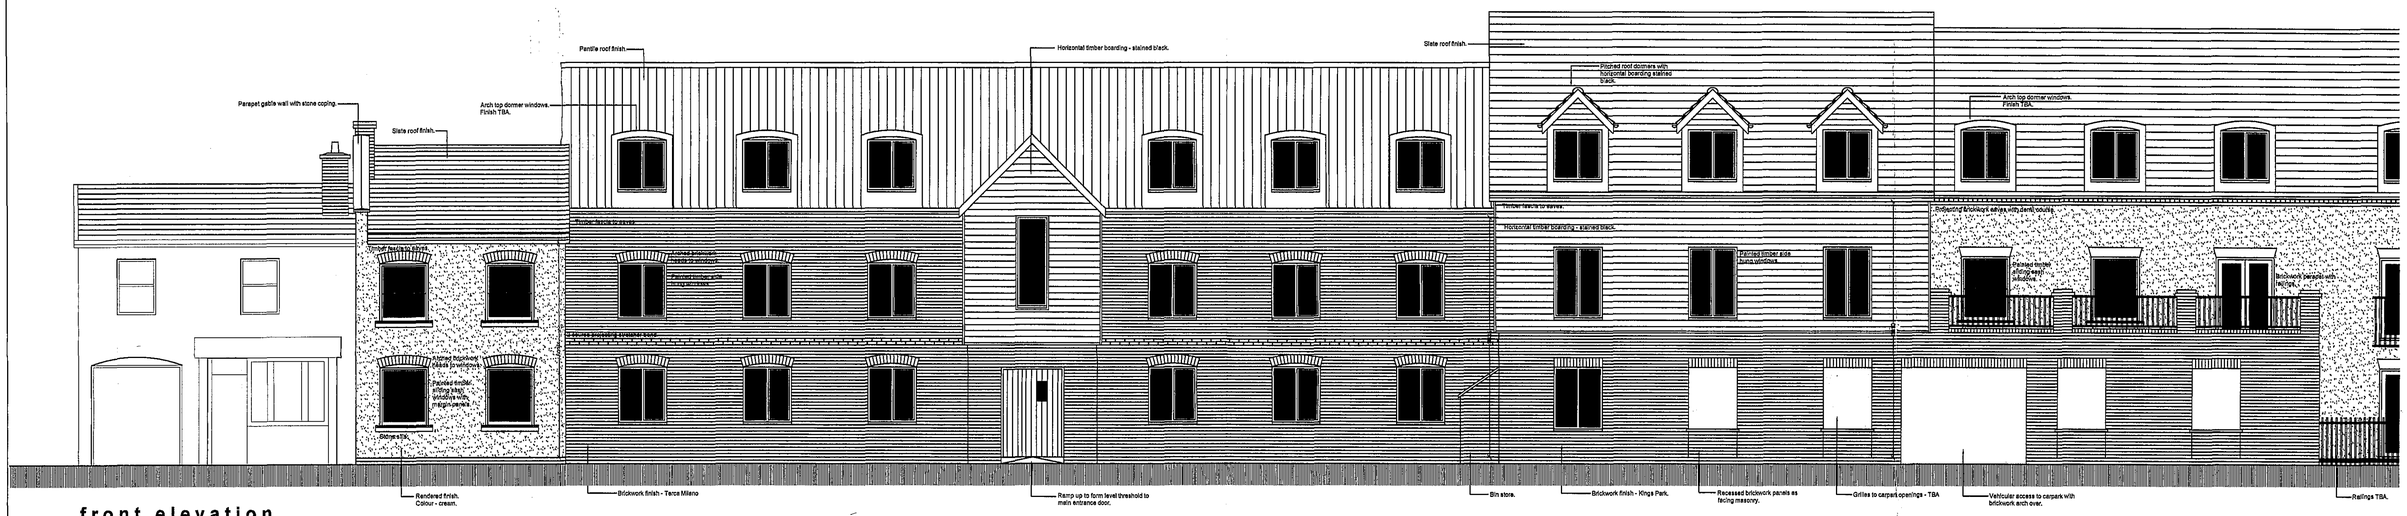

front elevation
scale 1:50

front elevation continued
scale 1:50

REV B TIMBER CLADDING ADDED TO PLOTS 8&18 13 &22. PROJECTING BAY ADDED TO PLOTS 13&22. BALCONY ADDED TO FLAT ROOF TO PLOT 10. GENERAL AMENDMENTS MADE TO WINDOW/DOOR HEADS AND SILLS. RCW 17.10.08

REV A AMENDMENTS MADE IN ACCORDANCE WITH PLANNING OFFICERS COMMENTS IN MEETING DATED 21.09.08. ELEVATION TREATMENTS ADDED. RCW 07.09.08

Oglesby & Limb Ltd
Chartered Architects and Building Surveyors
67 London Road
Newark, Notts
NG24 1RZ
Tel: 01636 703030
Fax: 01636 703040
e-mail: design@o-l-ltd.co.uk

Client:
DGM Properties Ltd

Project:
Proposed Residential Development
Double Street
Spalding.

Drawing Title:
Front Elevation
PRELIMINARY

Date:	Scale:
August 2008	1:50 1:100 @ A0
Drawn by: RCW	Checked by: AJO

Drawing Number: **A0619-30** Rev: **B**