




UTOPIA WILL NOT BE RESPONSIBLE FOR THE CONTRACT AFTER HAVING OBTAINED PLANNING PERMISSION AND/ OR BUILDING REGULATION APPROVALS AND THAT THERE CAN BE NO GUARANTEE THAT PLANNING PERMISSION OR BUILDING REGULATION WILL BE OBTAINED. ANY WORKS WHICH ARE STARTED BEFORE APPROVALS WILL BE AT OWNERS RISK. NO RESPONSIBILITY WILL BE TAKEN FOR WORKS WHICH ARE UNFORESEEN AND FOR ANY SUBSEQUENT ALTERATIONS MADE WHICH ARE BEYOND THE CONTROL OF THE AGENT.

NOTES

PROPOSED SIDE ELEVATION


PROPOSED REAR ELEVATION

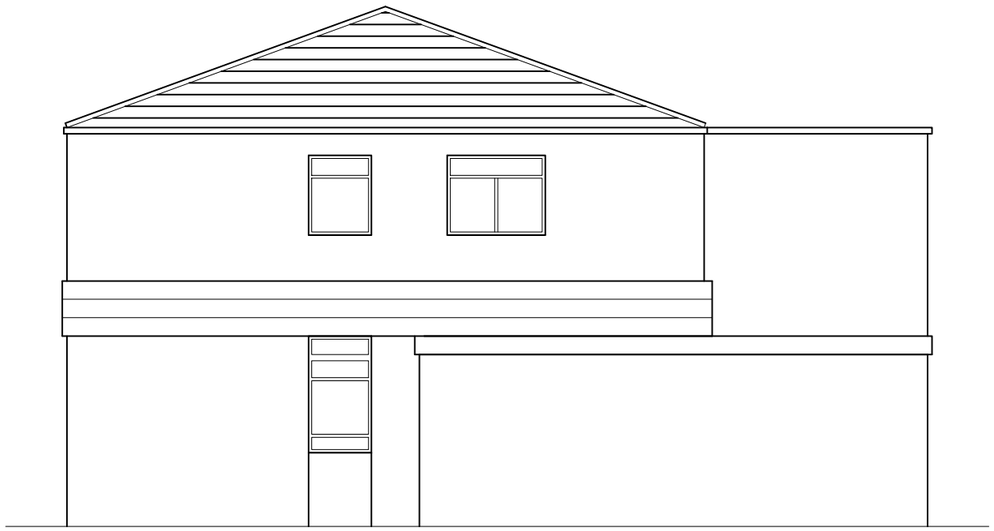



PROPOSED SIDE ELEVATION

PROPOSED FRONT ELEVATION

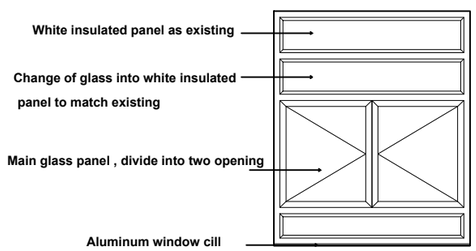

TYPICAL WINDOW DETAIL

Scale 1:50

Change all existing (Ground floor) and proposed (first floor) window to Aluminum

Utopia Designers Ltd.

Mobile:07779724309
e-mail: nawaz27@hotmail.com

Project:

GORE LANE OFFICES
SPALDING PE11 1BN

Drawing Title:

Elevation (material Change)

Drawn:	Date:	Scales:
RNA	FEB 2016	1:100

Plan No.	Issue:	Status:
802-05	/	Preliminary drawing Tender drawing Working drawing

CAD Ref. –