




WEST ELEVATION

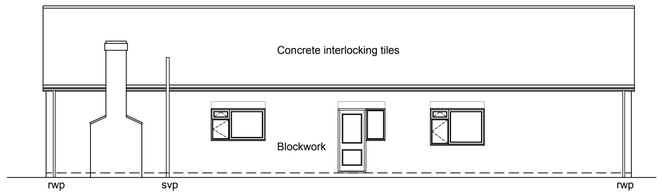


EAST ELEVATION

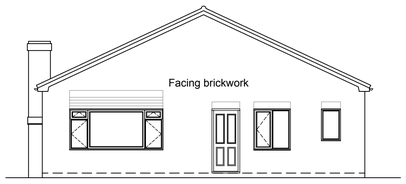

NORTH ELEVATION (FRONT)

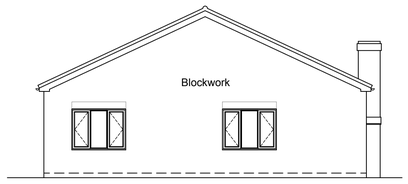


SOUTH ELEVATION

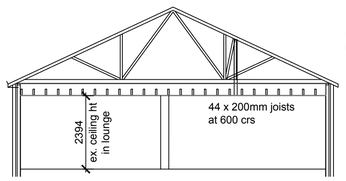


SECTION A-A

trussed rafters at 600mm centres

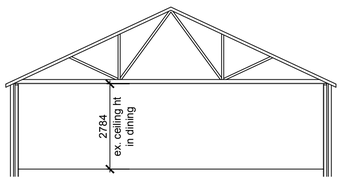

SECTION B-B

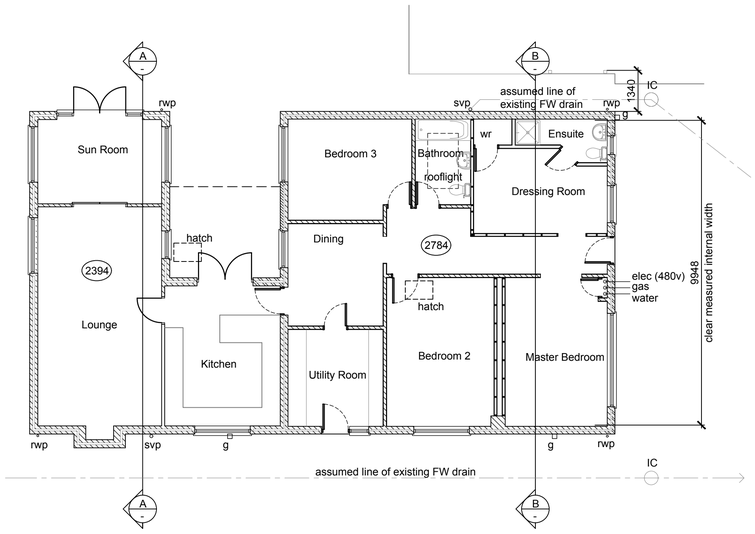

SCALE 1 : 100
SCALE 1 : 1

0m 1m 2m 4m 6m 8m 10m
0m 10mm 20mm 40mm 60mm 80mm 100mm

DO NOT SCALE THIS DRAWING. THE CONTRACTOR IS DEEMED TO HAVE CHECKED ALL DIMENSIONS ON SITE AND REPORT ANY DISCREPANCIES TO OGLESBY & LIMB LTD.
THE CONTENTS OF THIS DRAWING ARE COVERED BY COPYRIGHT AND REMAIN THE PROPERTY OF OGLESBY & LIMB LTD. WRITTEN APPROVAL MUST BE OBTAINED FROM OGLESBY & LIMB LTD PRIOR TO DUPLICATION OR REPRODUCTION OF THIS DRAWING OR ITS CONTENTS.
ANY DIMENSIONS NOT SHOWN ARE TO BE CHECKED AND AGREED WITH OGLESBY & LIMB LTD.

Ref.	Date	Description	Initial
A	19.03.21	Revised following site visit	AP

Oglesby & Limb Ltd
Chartered Architect
Suite 1, Market Chambers
12 Market Place, Spalding, Lincs
PE11 1SL
Tel: 01775 761196
e-mail: design@o-l-ltd.co.uk

Client:
Mr S and Mrs T Grimston

Project:
Proposed alterations to dwelling
59 Little London
Spalding
PE11 2UE

Drawing Title:
Plans, sections and elevations as existing

Date:	Scale:
Feb 2021	as shown
Drawn by: ajo	Checked by: cls

Drawing Number: **A1515-03**
Rev: **A**