

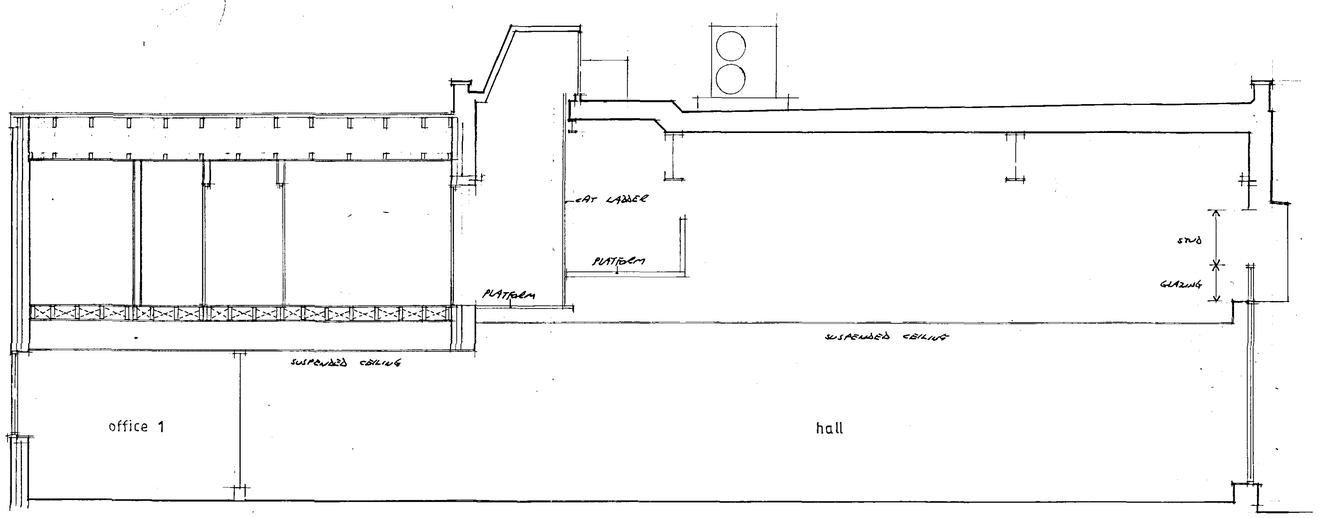



section A-A 1-50

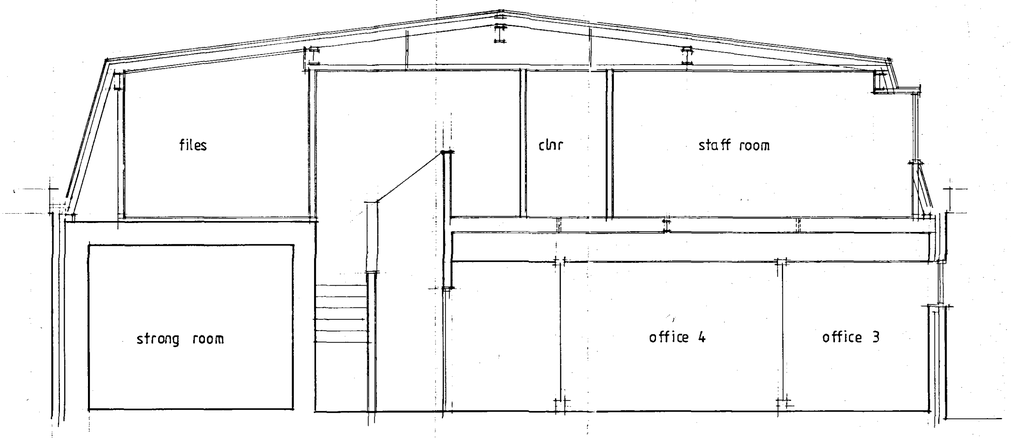

section B-B 1-50

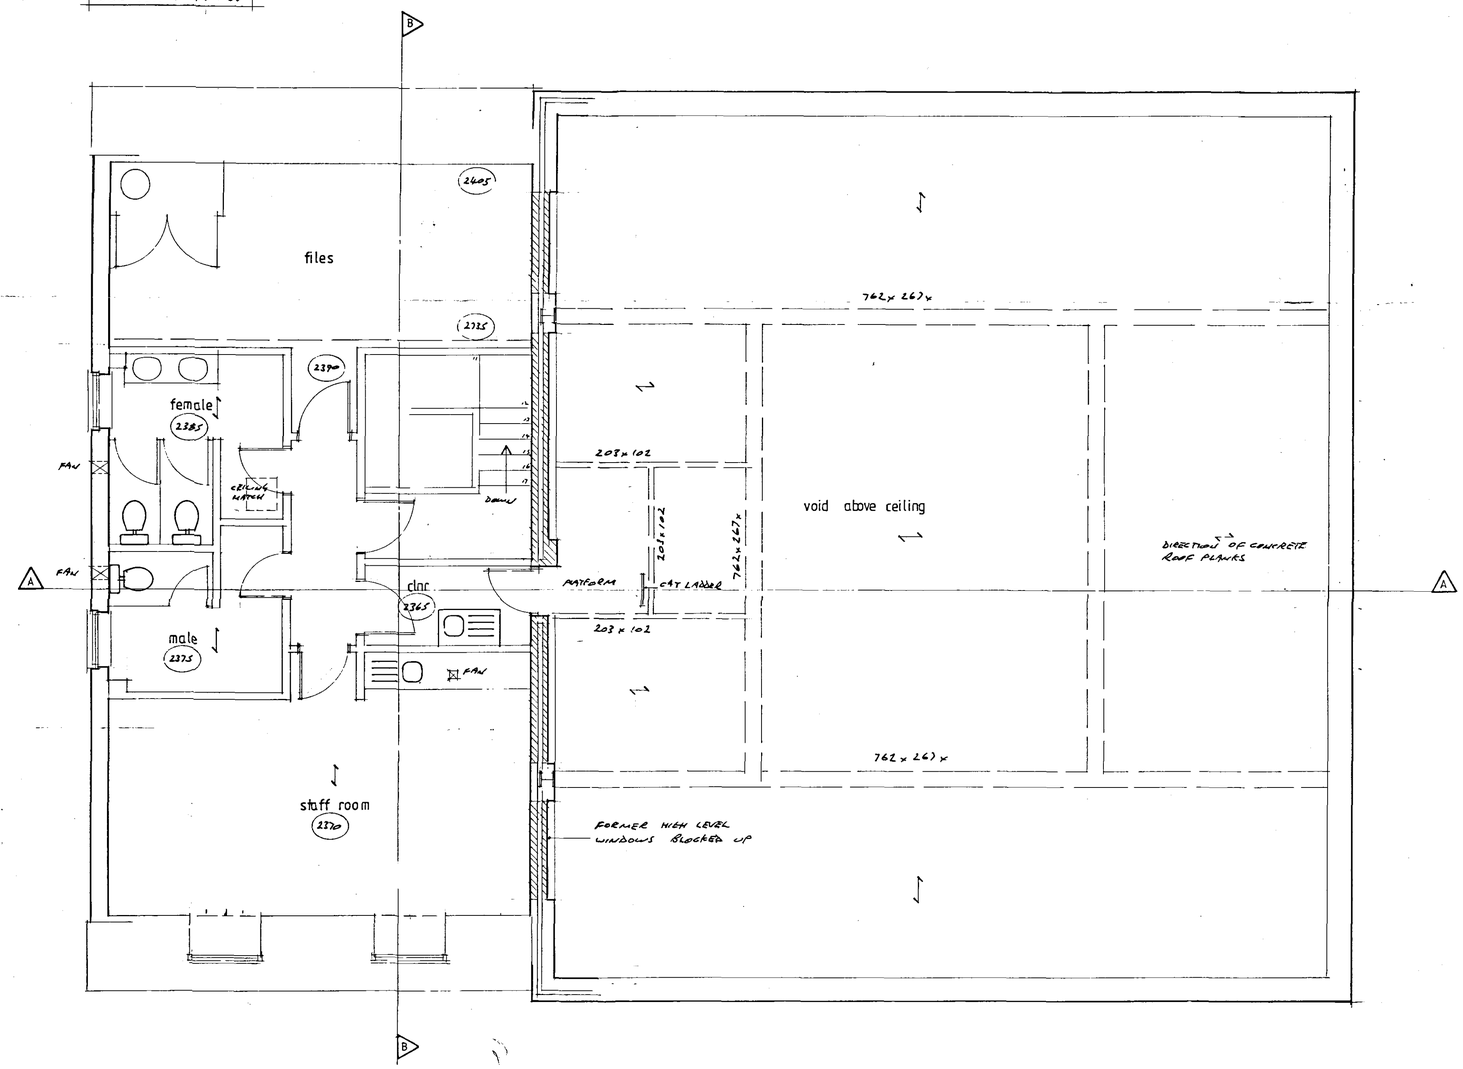

first floor plan 1-50

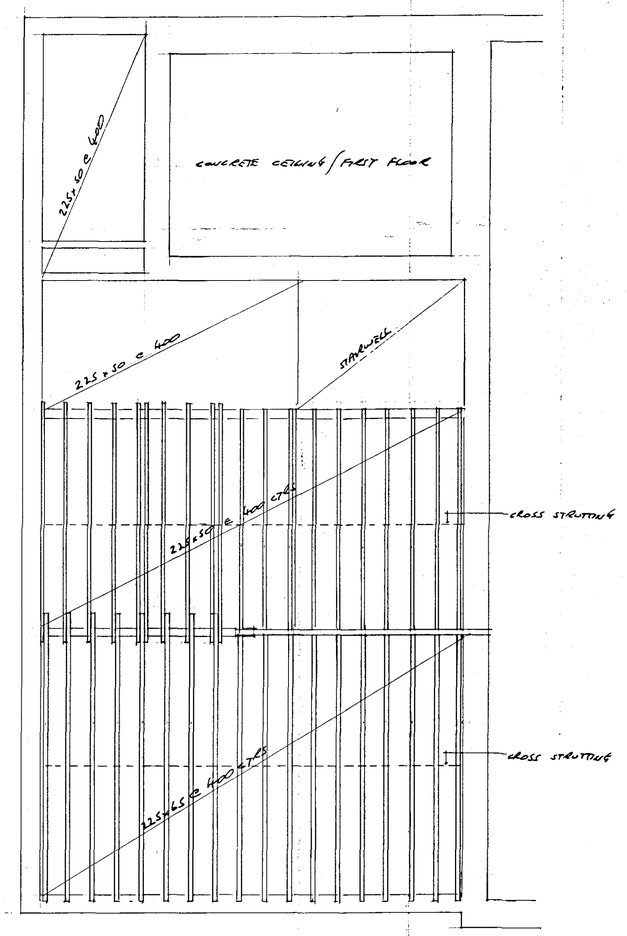

floor joist layout 1-50

SHDC
Planning & Development
20 MAY 2008
Ref: 08/0310X
DETERMINED PLAN

Contractor To Check All Dimensions On Site Before Work Commences.

Rev.	Date.	Init.	Revision Details.
A	30.4.8		UPDATE SECTION A-A ADD SECTION B-B & FLOOR JOIST ADD HEAT MANS & PLATFORM ON SECTION
B	13.5.8		

R. BOOR DRAUGHTSMAN

26 Fengate
Moulton Chapel
Spalding
Lincolnshire
PE12 0XL

Phone & Fax:
01406 380279

Project.
MULBERRY GROUP LTD.
FORMER TSB BANK,
SHEEP MARKET, SPALDING.

Drawing.
PLAN AS EXISTING
FIRST FLOOR & SECTION

Scale.	Drawing. No.
AS SHOWN	3313 -2
Drawn.	
Date.	Rev. A B