


PROPOSED ROOFLIGHT COVERED BY PLANNING PERMISSION H16-0017-08

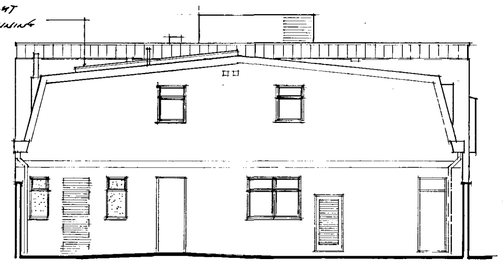


SOUTH WEST 1-100

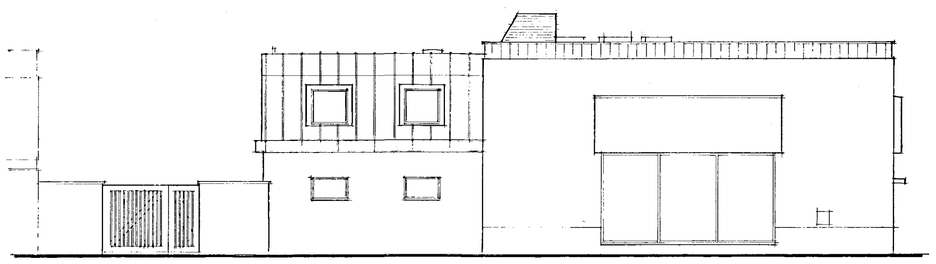


SOUTH EAST 1-100

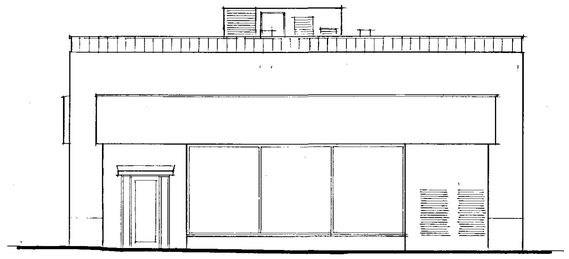

NORTH EAST 1-100

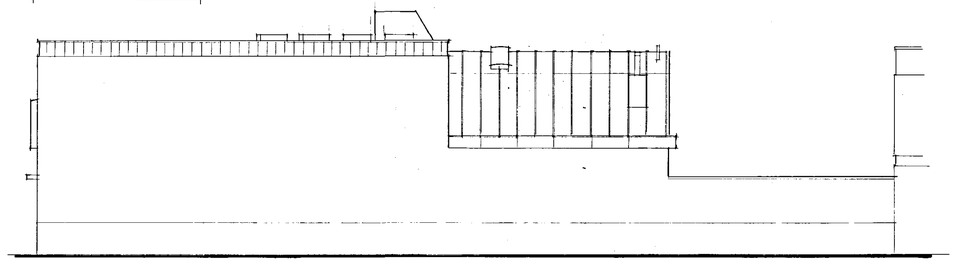

NORTH WEST 1-100

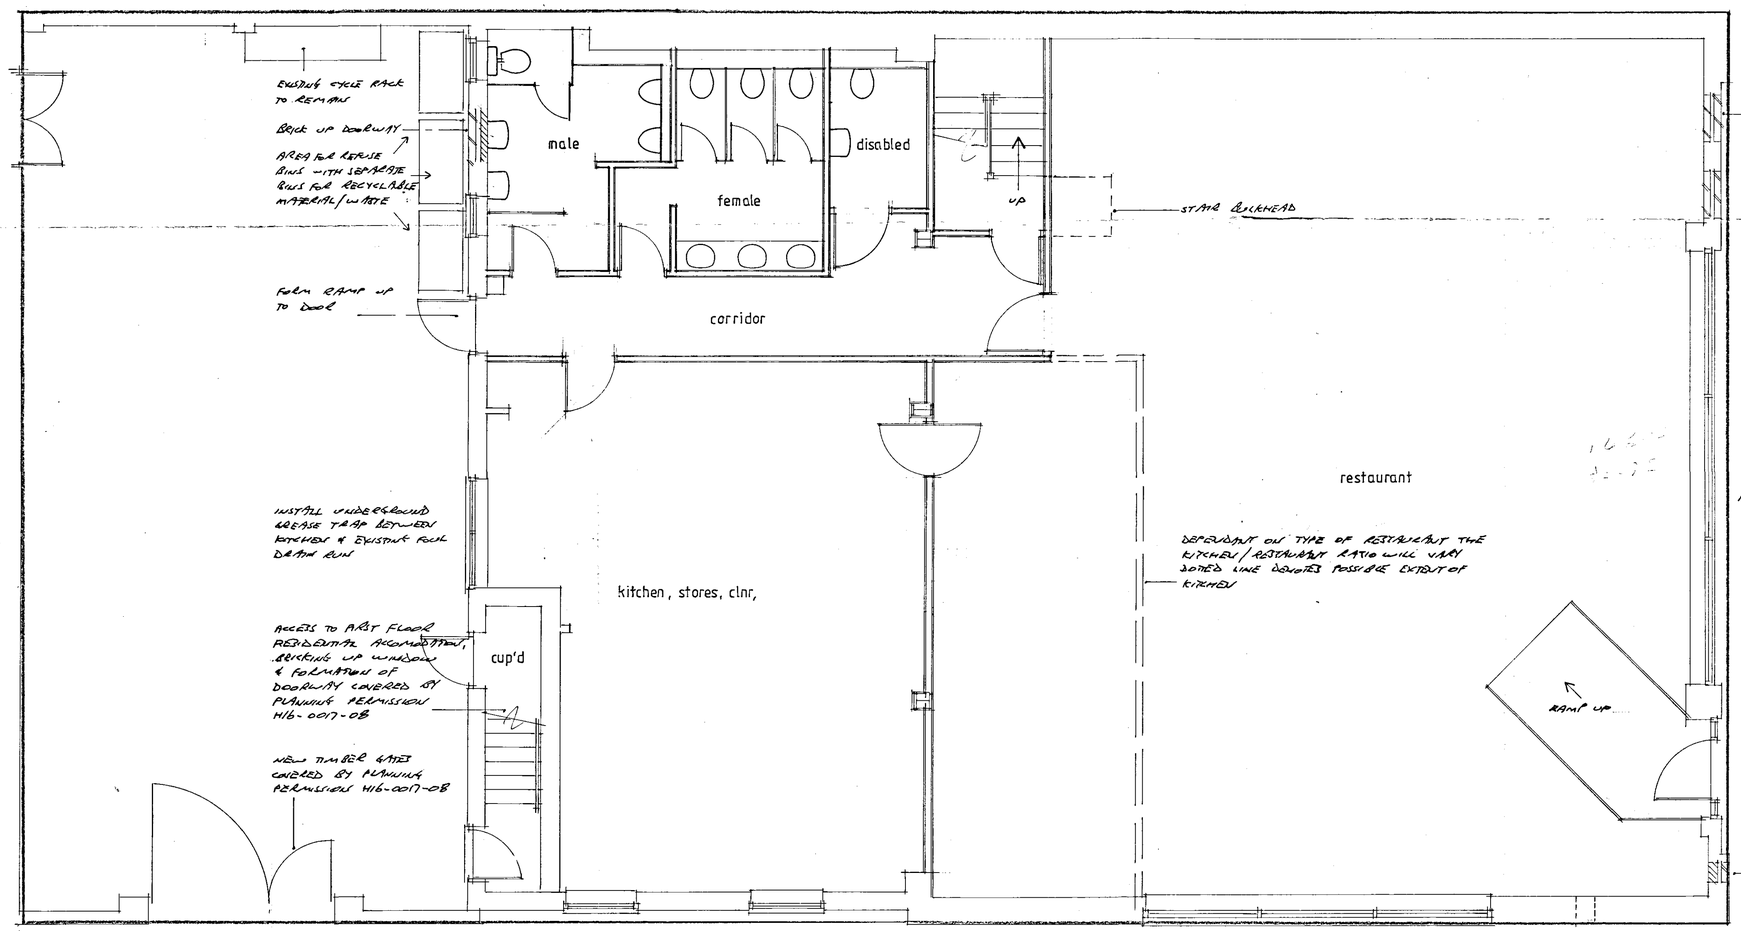

GROUND FLOOR PLAN 1-50

SHDC
Planning & Development
20 MAY 2008
Ref: 0613/08

DETERMINED PLAN

Contractor To Check All Dimensions On Site Before Work Commences.

Rev.	Date.	Init.	Revision Details.

R. BOOR DRAUGHTSMAN

26 Fengate
Moulton Chapel
Spalding
Lincolnshire
PE12 0XL

Phone & Fax:
01406 380279

Project.
ARUBA LAND & ESTATES LTD
FORMER TSB BANK,
SHEEP MARKET, SPALDING.

PROPOSED CHANGE OF USE

Drawing.
GROUND FLOOR PLAN & ELEVATIONS AS PROPOSED

Scale.	Drawing. No.
AS SHOWN	3313-30
Drawn.	
Date.	Rev.