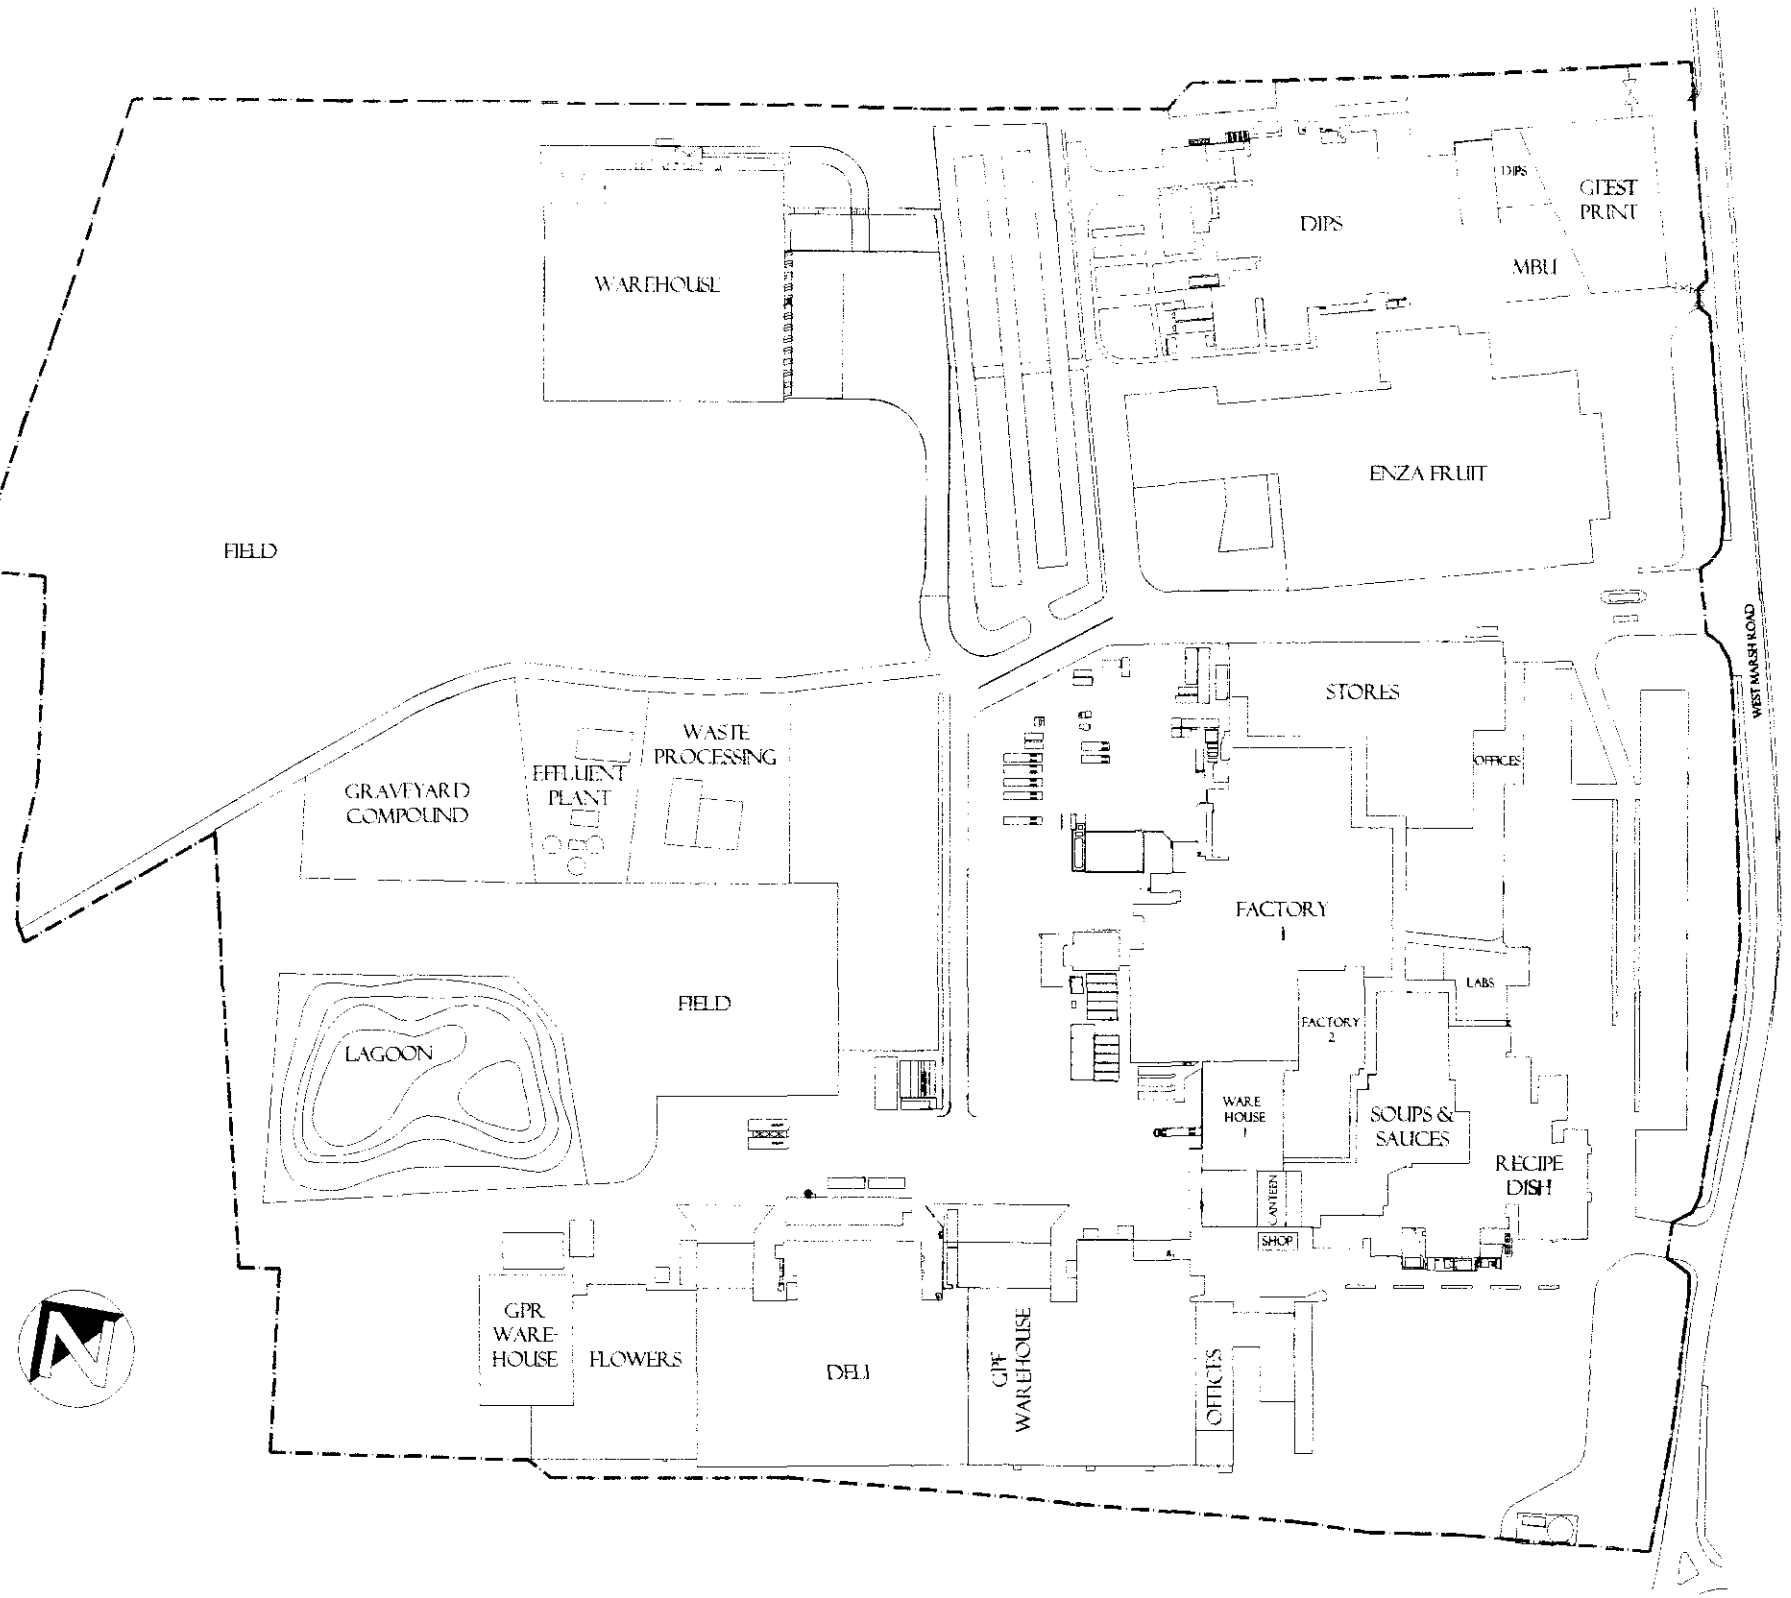


DETAILED PLANS

CLIENT
GEEST
DIPS & DRESSINGS
PROJECT PHOENIX

DRAWING
SITE LOCATION PLAN

ARCTICA
ARCHITECTURE • PLANNING • PROJECT MANAGEMENT
Telephone 01780 758575 Fax 01780 758501
succeed@arctica.co.uk


SCALE
1:2500

DRAWING NUMBER
00

REV

DATE
02-04

DO NOT SCALE FROM THIS DRAWING.
THE CONTRACTOR IS TO CHECK ALL DIMENSIONS ON SITE AND REPORT DISCREPANCIES TO THE ARCHITECT
THIS DRAWING IS COPYRIGHT

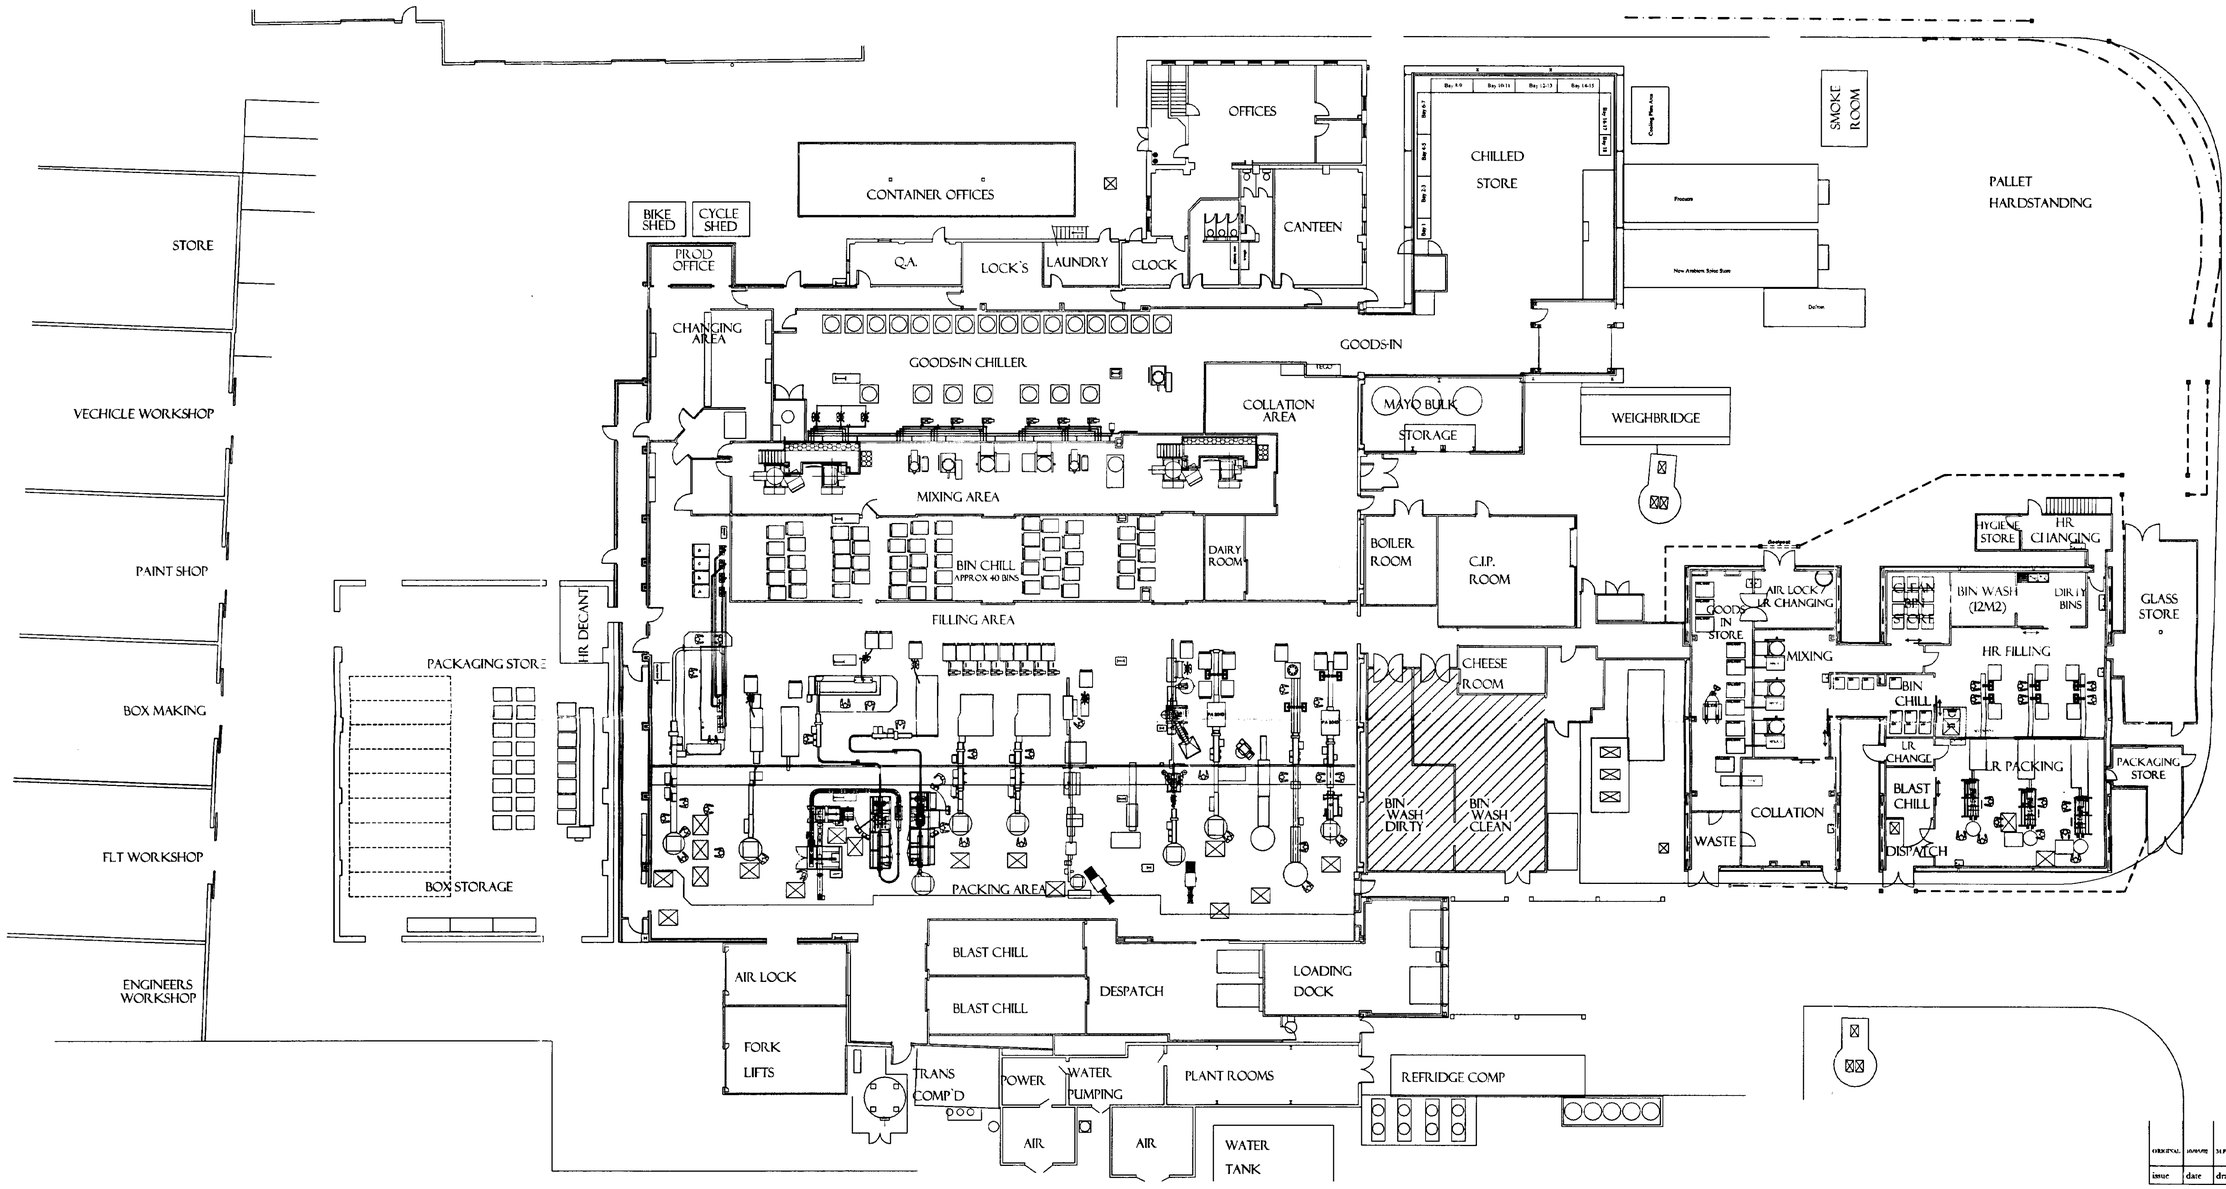

issue	date	drawn	notes	check
ORIGINAL	10/05/02	M.P.B.		N.M.

ARCTICA
ARCHITECTURE • PLANNING • PROJECT MANAGEMENT
Telephone 01780 758575 Fax 01780 758501
succeed@arctica.co.uk

DETERMINED PLAN

SHDC
Planning & Development
24 MAY 2002
Ref 0614/02

PROJECT
DIPS & DRESSINGS
PROJECT PHEONIX

DRAWING
EXISTING LAYOUT


SCALE
1:200

JOB
02-04


DO NOT SCALE FROM THIS DRAWING
THE CONTRACTOR IS TO CHECK ALL DIMENSIONS ON SITE AND REPORT DISCREPANCIES TO THE ARCHITECT
THIS DRAWING IS COPYRIGHT

GEEST
DIPS & DRESSINGS

THIS DRAWING HAS BEEN PREPARED FROM A DETAILED SURVEY OF THE CONCRETE SERVICE YARD, PICKING UP THE OUTLINE OF THE BUILDINGS ADJACENT AND RECORD DRAWINGS OF THE DIPS AND PACKAGING STORE BUILDINGS.
CONSEQUENTLY THE DETAILED BUILDING PLANS PORTRAYED ON THIS DRAWING MUST BE CONSIDERED AS INDICATIVE ONLY & SUBJECT TO CONFIRMATION ON SITE.

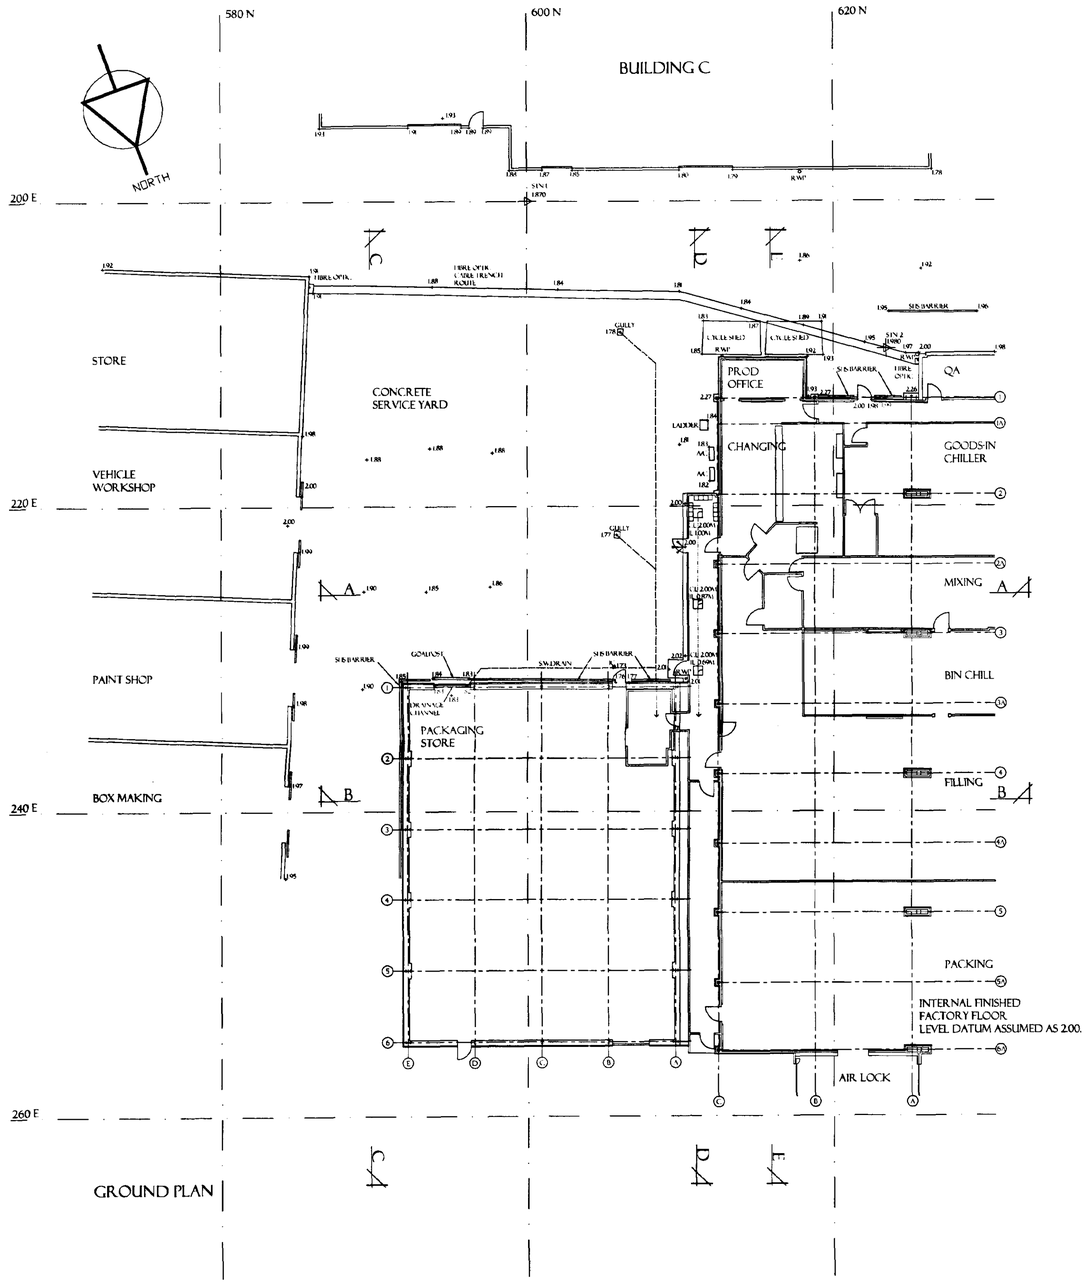

GROUND PLAN

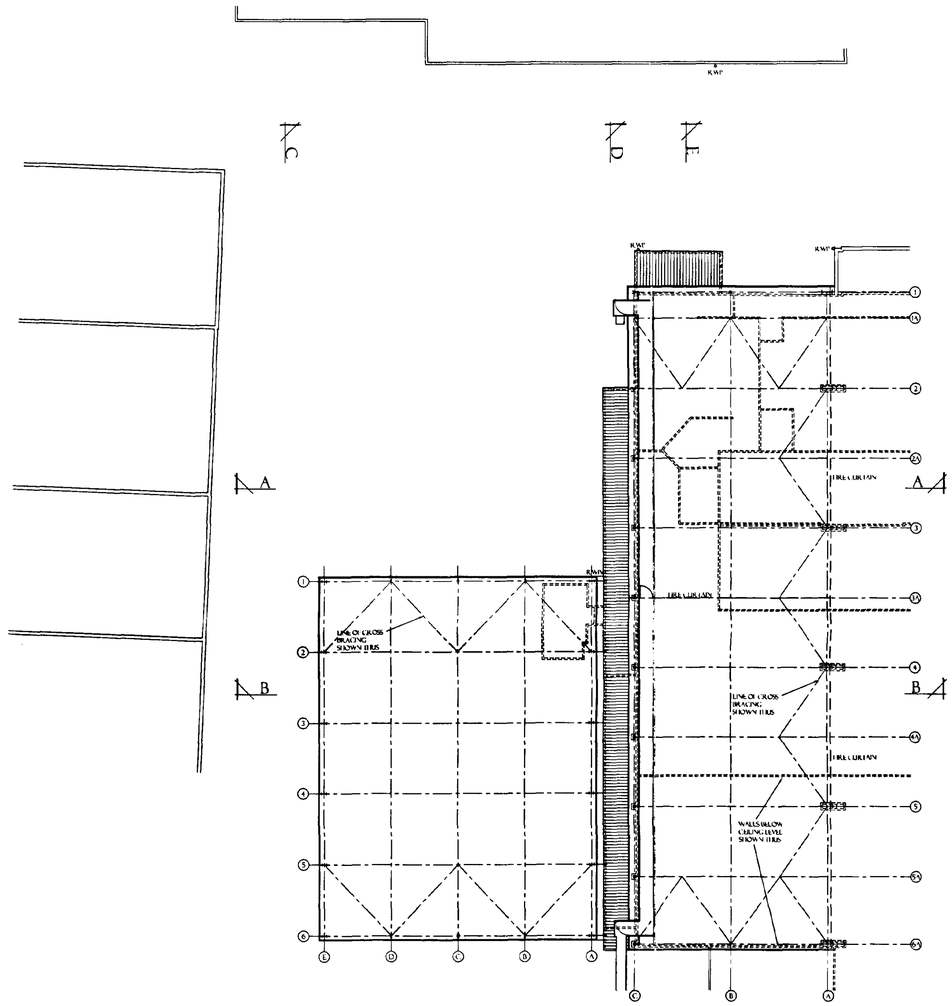

ROOF PLAN

DETERMINED PLAN

SHDC
Planning & Development
24 MAY 2002
0614/02

original			first issue	
issue	date	drawn	notes	check


ARCTICA
ARCHITECTURE • PLANNING • PROJECT MANAGEMENT
Telephone 01780 758575 Fax 01780 758501
succeed@arctica.co.uk

PROJECT
GEEST
DIPS AND DRESSINGS
PROJECT PHOENIX


DRAWING
SURVEY PLANS
GROUND AND ROOF
VOID AS EXISTING

SCALE 1:200


JOB 02-04

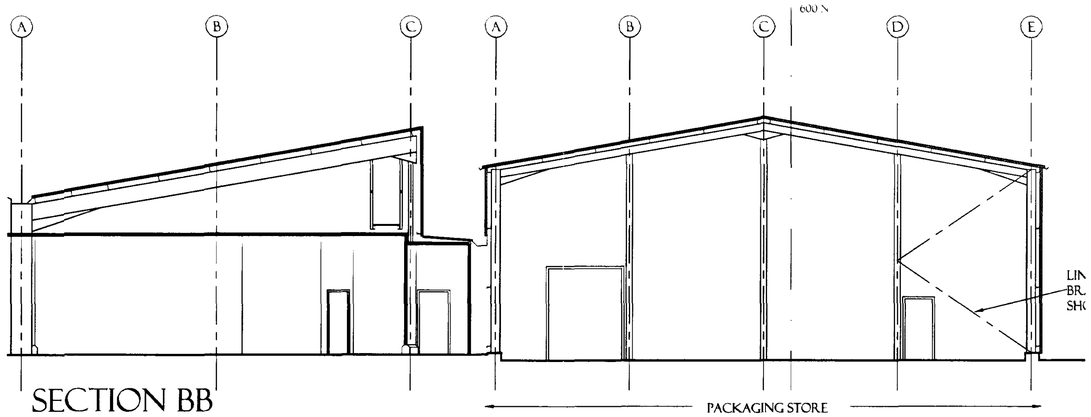

SECTION BB

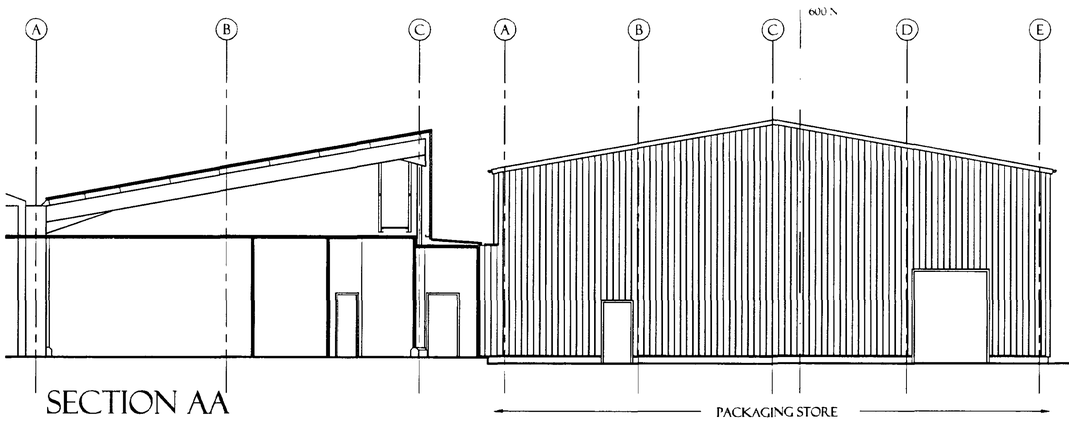


SECTION AA

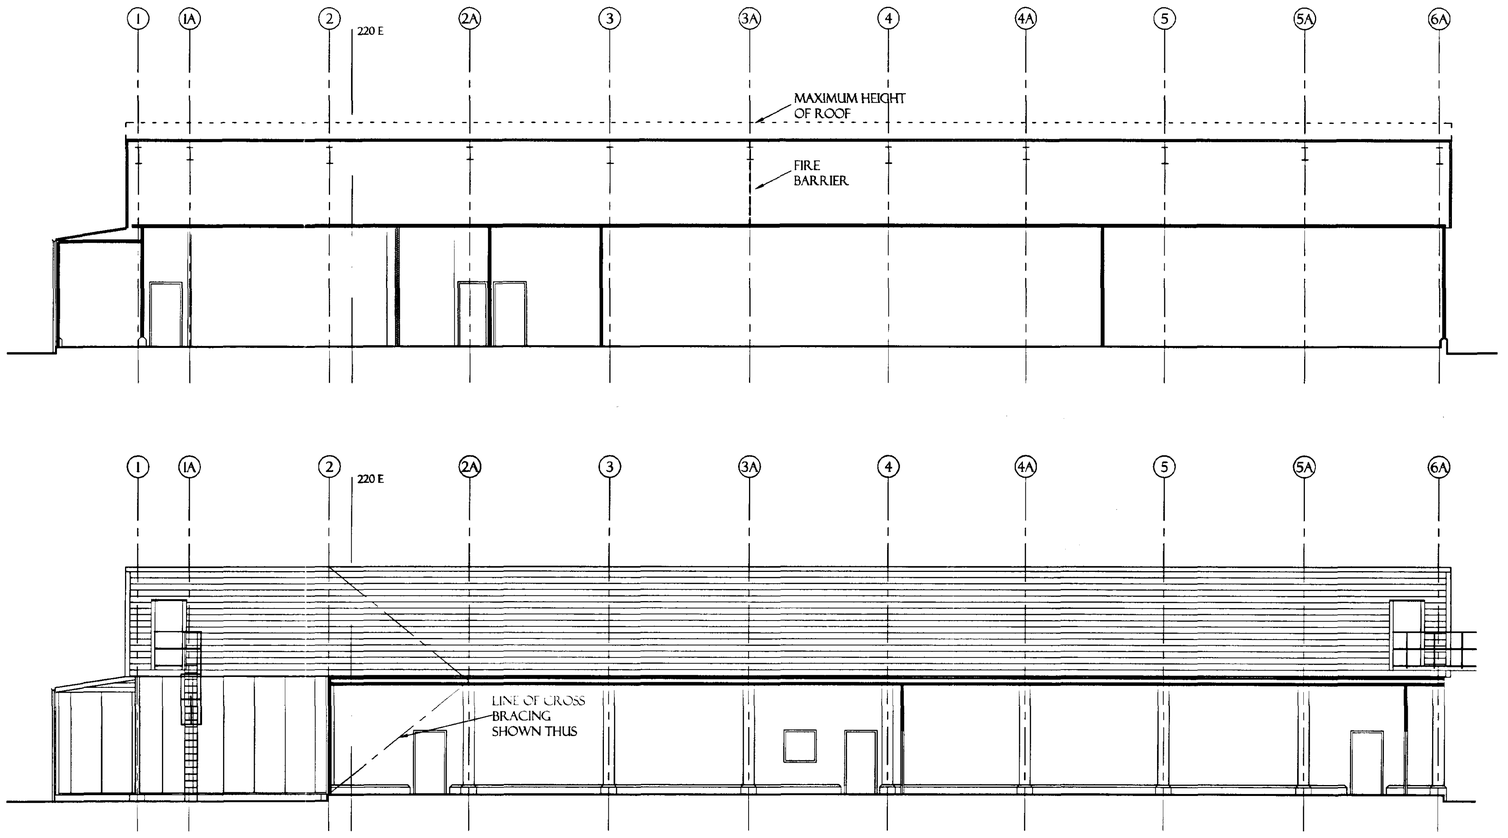

SECTION EE

SECTION DD

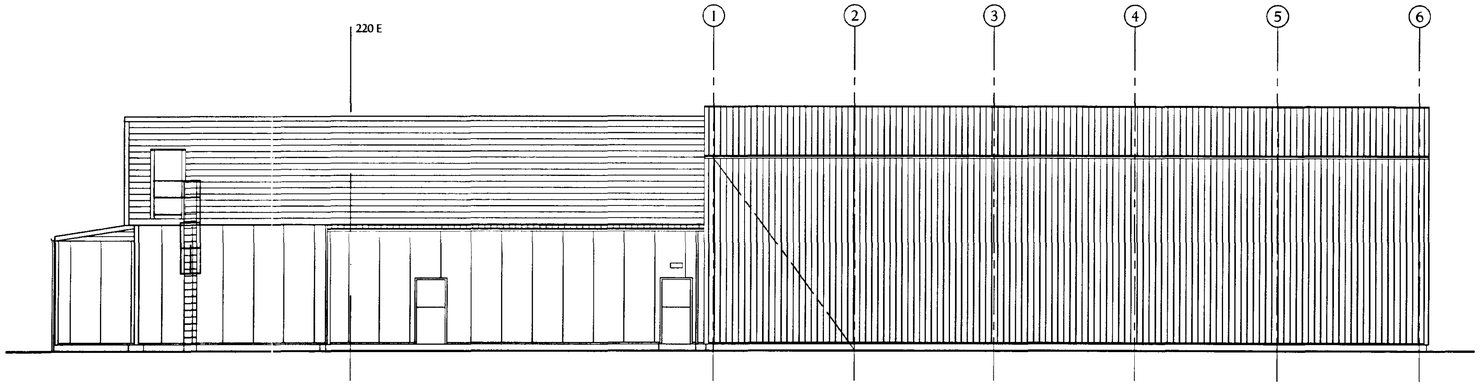

DO NOT SCALE FROM THIS DRAWING
THE CONTRACTOR IS TO CHECK ALL DIMENSIONS ON SITE AND REPORT DISCREPANCIES TO THE ARCHITECT
THIS DRAWING IS COPYRIGHT

GEEST
DIPS & DRESSINGS

THIS DRAWING HAS BEEN PREPARED FROM A DETAILED SURVEY OF THE CONCRETE SERVICE YARD, PICKING UP THE OUTLINE OF THE BUILDINGS ADJACENT AND RECORD DRAWINGS OF THE DIPS AND PACKAGING STORE BUILDINGS.
CONSEQUENTLY THE DETAILED BUILDING SECTIONS AND ELEVATIONS PORTRAYED ON THIS DRAWING MUST BE CONSIDERED AS INDICATIVE ONLY & SUBJECT TO CONFIRMATION ON SITE.

issue	date	drawn	notes	check
A	22.05.02	DW	RENUMBERED TO 05, LEAVS ADDED	
ORIGINAL	10/05/02	N.M-Q.	FIRST ISSUE	JW

DETERMINED PLAN

Planning & Development
24 MAY 2002
Ref 0614/02

ARCTICA
ARCHITECTURE • PLANNING • PROJECT MANAGEMENT
Telephone 01780 758575 Fax 01780 758501
succeed@arctica.co.uk

PROJECT
GEEST
DIPS AND DRESSINGS
PROJECT PHOENIX

DRAWING
SURVEY SECTIONS
VIEWS NORTH & EAST
AS EXISTING

SCALE
1:100

JOB
02-04

DO NOT SCALE FROM THIS DRAWING
THE CONTRACTOR IS TO CHECK ALL DIMENSIONS ON SITE AND REPORT DISCREPANCIES TO THE ARCHITECT
THIS DRAWING IS COPYRIGHT

GEEST
DIPS & DRESSINGS

1 2 3 4

A B C D E

CONCRETE SERVICE YARD

bollard

GULLY 1.78

STRIP CURTAIN

New roof void access 600 x 600mm with pull down two section aluminium ladder

KIT WASH

CLEAN BINS

CYCLE SHED

CYCLE SHE

PROD OFFICE

CHANGING

D.22

2.27

1.84

1.81

1.83 A/C

A/C 1.82

1.85

1.87

1.98

1.88

Proposed plinth

Temporary polystyrene cored whitewall fitted after laying of falls

Proposed durbar protection shown thus

2.00

FFL 2.00

Doors

1.99

New ARMCO barrier

BIN WASH

GULLY 1.77

Line of main structural steelwork ceiling support frame in roof void

1.86

A 1.90

POD

DIRTY BINS

STRIP CURTAIN

Existing Goalpost to be removed and repositioned with door set

Exsting door opening blocked up and made good. Doorset to be re-used

S.W.DRAIN

IC 1.73

1.76 1.77

2.02

2.01

R.W.P

1.85 1.84 1.86 1.83 1.82 1.83

1.90

Existing drainage channel to be capped off and broken out. Existing slab made good

Existing SHS barrier to be cut back as required

New opening cut in existing wall

PACKAGING STORE

Scale Planning & Development
24 MAY 2002
Ref 0614/02

DETERMINED PLAN

ORIGINAL	21/05/02	MW	PRELIMINARY ISSUE	jw
issue	date	drawn	notes	check

ARCTICA
ARCHITECTURE • PLANNING • PROJECT MANAGEMENT
Telephone 01780 758575 Fax 01780 758501
succeed@arctica.co.uk

PROJECT
GEEST
DIPS AND DRESSINGS
PROJECT PHOENIX

DRAWING
PROPOSED GENERAL ARRANGEMENT PLAN

SCALE

JOB


DO NOT SCALE FROM THIS DRAWING
THE CONTRACTOR IS TO CHECK ALL DIMENSIONS ON SITE AND REPORT DISCREPANCIES TO THE ARCHITECT
THIS DRAWING IS COPYRIGHT

GEEST
DIPS & DRESSINGS


Tempostor Building

Constructed from heavy duty aluminium extruded section frame, with walls formed in composite steel cladding, built up on an above ground concrete ring beam cast on existing heavy duty yard slab. Roof to be pneumatic insulation system formed in PVC Trevira membrane envelope inflated by a low pressure automatic monitoring pump system.


Externally finished in Goosewing Grey.

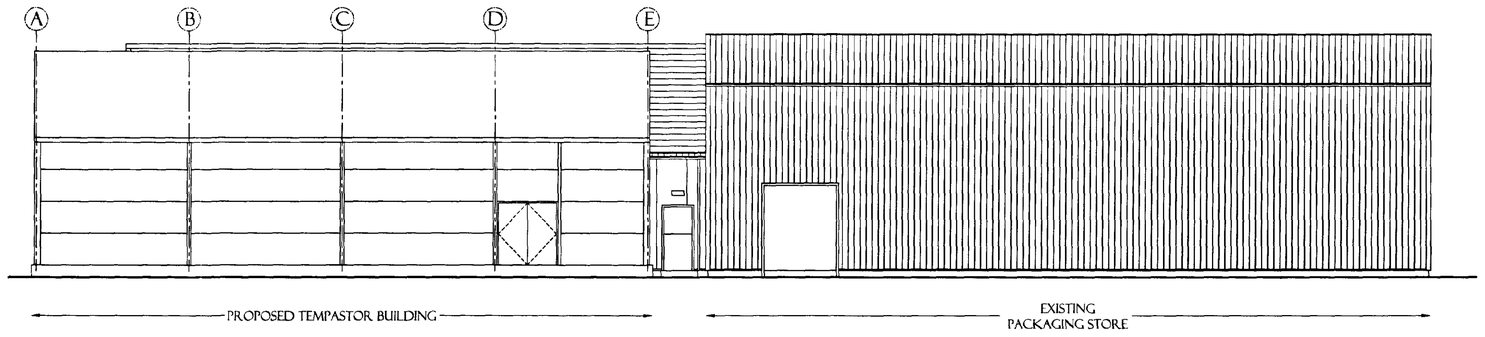


PROPOSED EAST ELEVATION

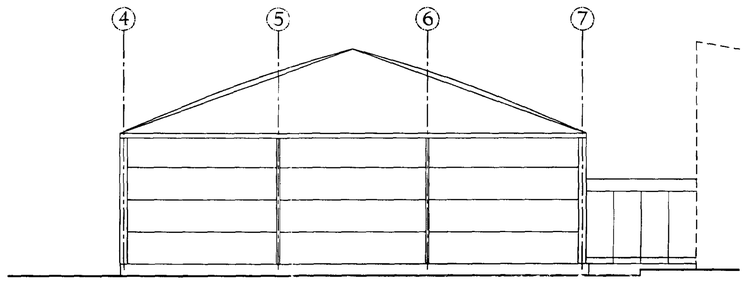

PROPOSED NORTH ELEVATION

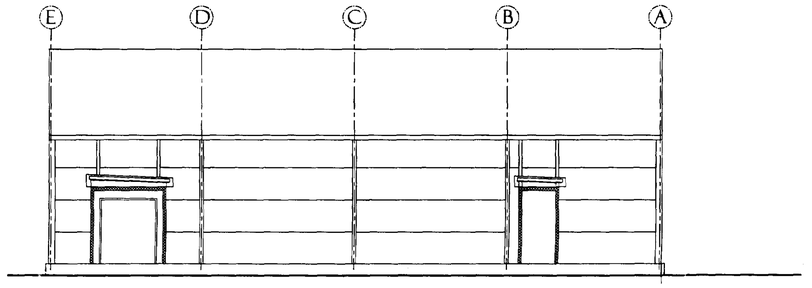

PROPOSED WEST ELEVATION

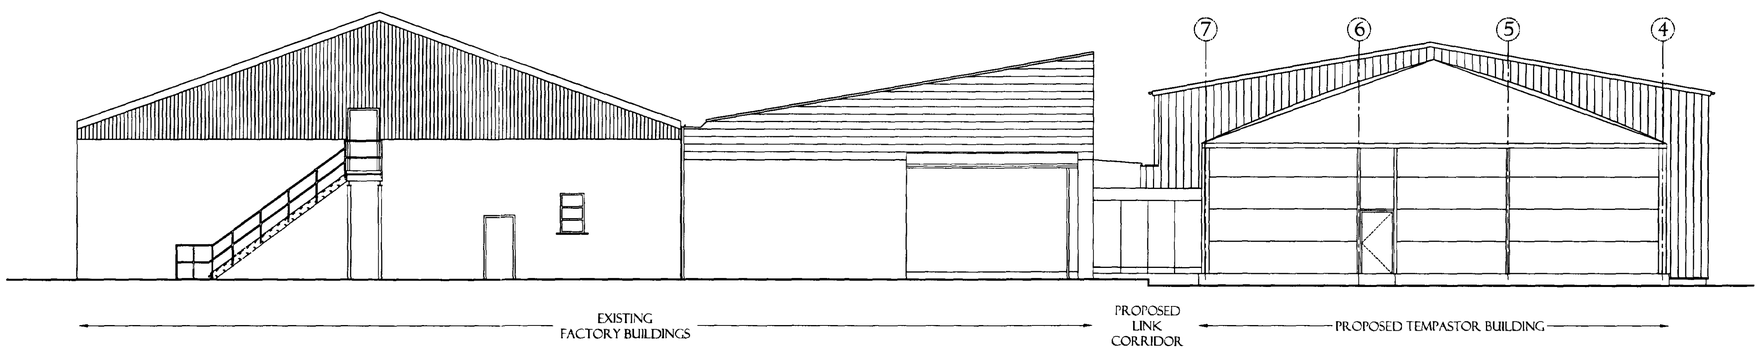

PROPOSED SOUTH ELEVATION

DETERMINED
PLAN

SSDC
Planning & Development
24 MAY 2002
Ref 0614/02

issue	date	drawn	notes	check
ORIGINAL	21/03/02	MPB	PRELIMINARY ISSUE	JW

ARCTICA
ARCHITECTURE • PLANNING • PROJECT MANAGEMENT
Telephone 01780 758575 Fax 01780 758501
succeed@arctica.co.uk

PROJECT
GEEST
DIPS AND DRESSINGS
PROJECT PHOENIX

DRAWING
PROPOSED ELEVATIONS

SCALE
1:100

JOB
02-04

NUMBER

REV