

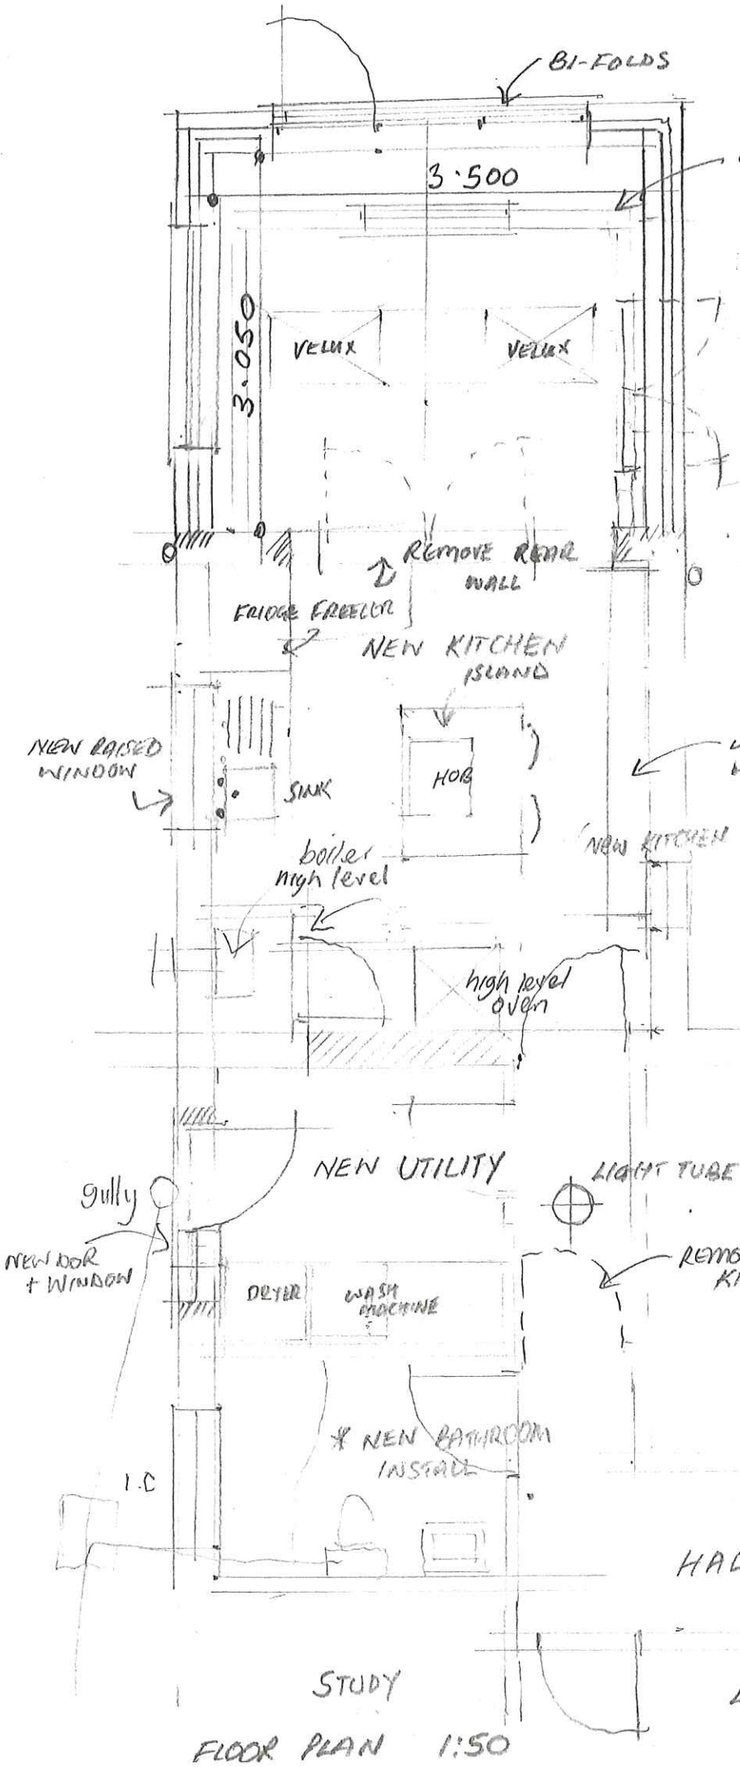



FLOOR PLAN 1:50

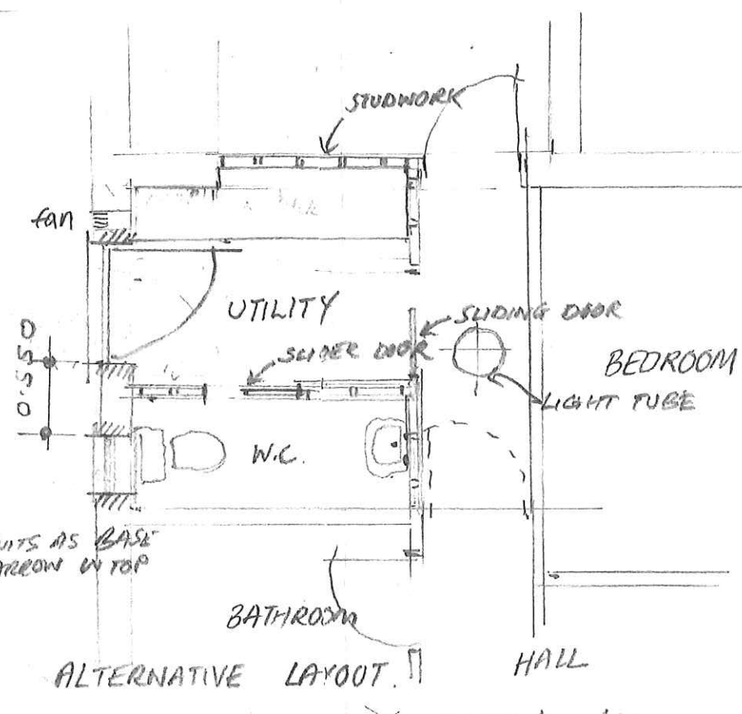


ALTERNATIVE LAYOUT.

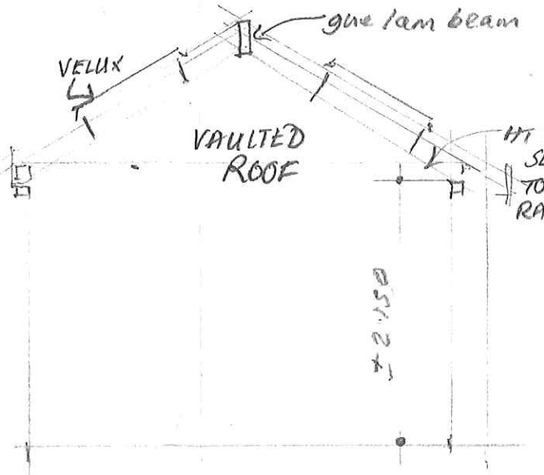


TYPICAL SECTION
SCALE 1:50

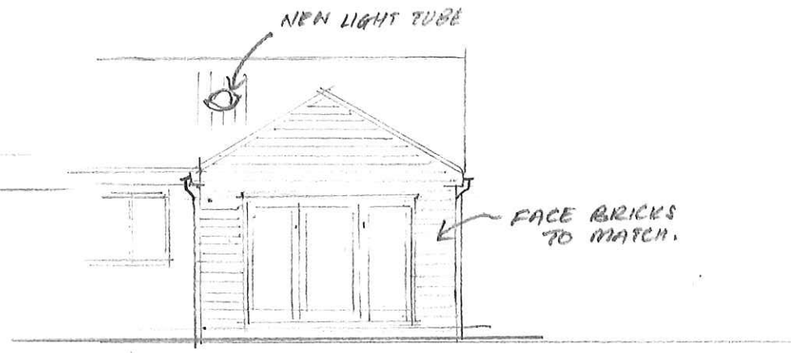

REAR ELEVATION

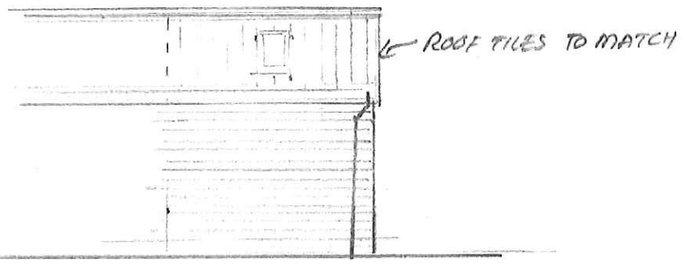

SIDE ELEVATION
SCALE 1:100

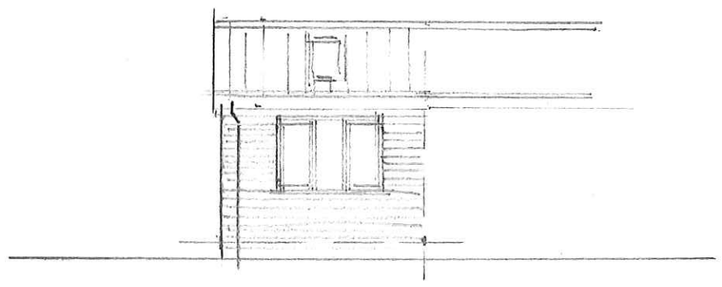

PROJECT: PROPOSED REAR EXTENSION INCL INTERNAL ALTERATIONS

SITE: 5 ARNHEM DRIVE, SPALDING LINCS

CLIENTS: MR & MRS P. NORRIS

DRAW NO: NORRIS 2022