

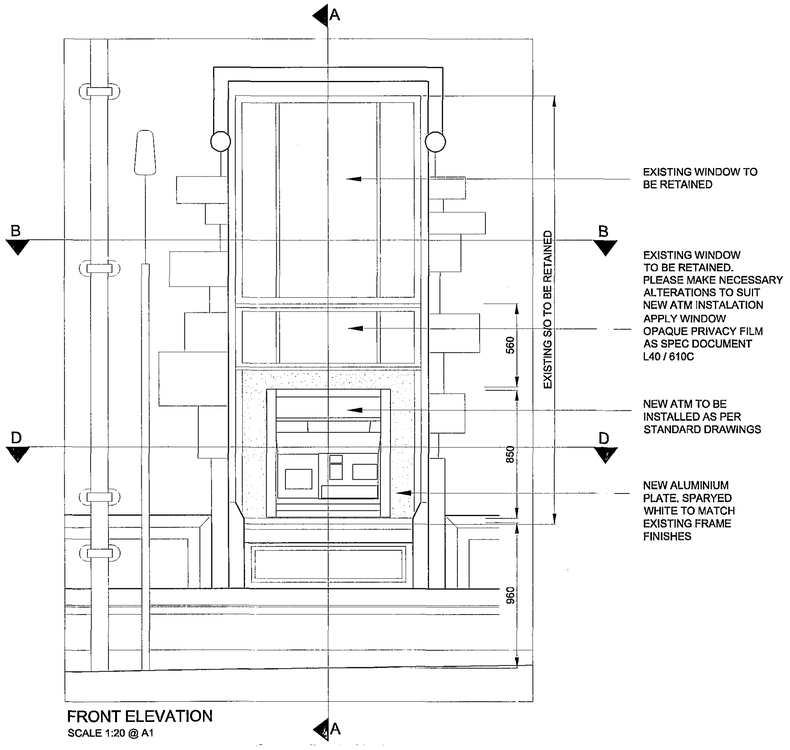



FRONT ELEVATION
SCALE 1:20 @ A1

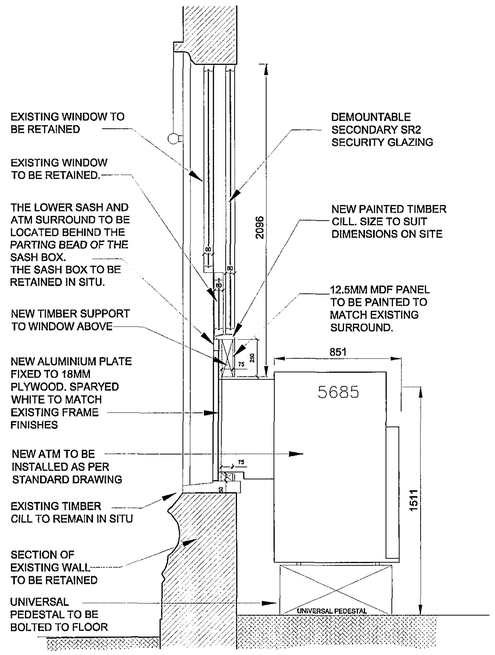

SECTION A - A
SCALE 1:20 @ A1

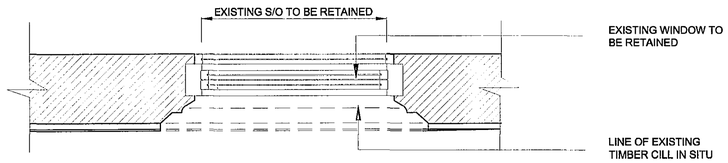

SECTION B - B
SCALE 1:20 @ A1

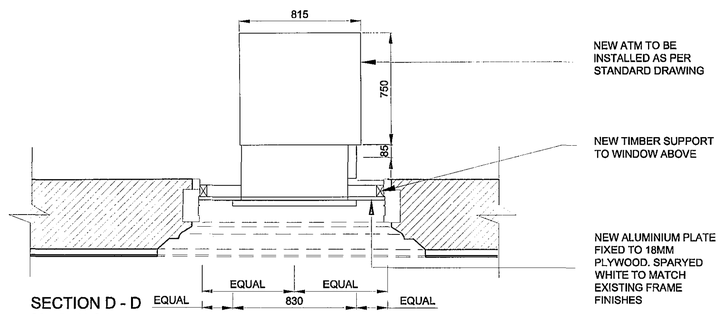

SECTION D - D
SCALE 1:20 @ A1



ELEVATION SHOWING ATM LOCATION

DETERMINED PLAN

SHDC
Planning & Development
2 2 JUN 2007
Ref: 1116/0622/07

REV	DATE	INIT	REVISIONS
E	20.06.07	CG	Amendments to section A-A (existing cill to sash window retained)
D	14.06.07	CG	Amendments to section A-A (alteration to sash window)
C	14.06.07	CG	Amendments to section A-A (moving the ATM back)
B	08.06.07	CG	Amendments to satisfy the planning conditions
A	31.05.07	CG	Amendments to satisfy the planning conditions

Lloyds TSB
GPM
GPM Canons House (Bristol)
Tel: 0117 943 3433
GPM West (Bristol)
Tel: 0117 905 5920
GPM West (Birmingham)
Tel: 0121 625 6781
GPM East (Tonbridge)
Tel: 0173 237 4226
GPM East (Cambridge)
Tel: 0173 237 4226
GPM Scotland & North (Edinburgh)
Tel: 0131 242 52225

THIS DRAWING IS TO BE READ IN CONJUNCTION WITH THE PROJECT SPECIFICATION. ANY DISCREPANCIES MUST BE REPORTED TO THE C.A. THIS DRAWING IS IN MILLIMETRES, WORK TO FIGURED DIMENSIONS ONLY. DO NOT SCALE.

PREMISES NAME
Spalding Branch
Hall Place
Spalding, Lincolnshire
PE31 1SF

PREMISES CODE
50770600

PROJECT No.	DRAWING No.	REV
66050584	\ 283	E

DATE	SCALE	DRAWN
01.05.07	AS SHOWN	AL

DESCRIPTION
PROPOSED
ATM DETAILS

A1_GPM_TB