
A0


Copyright of this drawing is vested in the Architect and it must not be copied or reproduced without consent.
Figured dimensions only to be taken from this drawing. All contractors must visit the site and be responsible for taking and checking all dimensions relative to their work. Any discrepancy to be advised of any variation between drawings and site conditions. Refer and print in colour as required.
DO NOT SCALE OFF THIS DRAWING ..... IF IN DOUBT ASK.

SCALE BAR 1:1000			
5000	25000		
	10000		50000
90000			

SITE PLAN KEY	
	Bund at site boundaries: 8m wide, 2m high
	Fence: 2.9m high
	Application Site

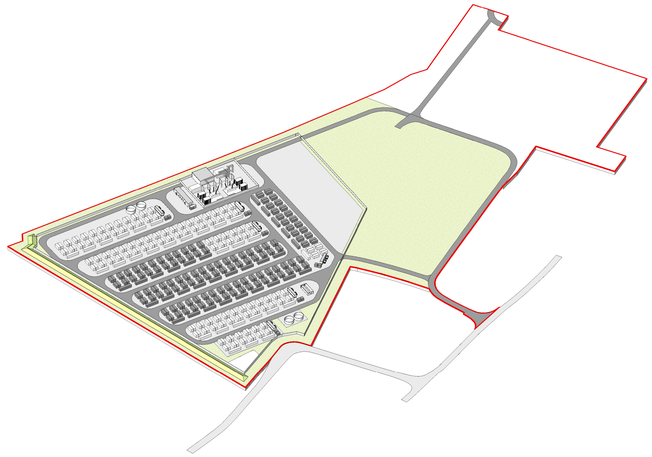


INDICATIVE 3D VIEW

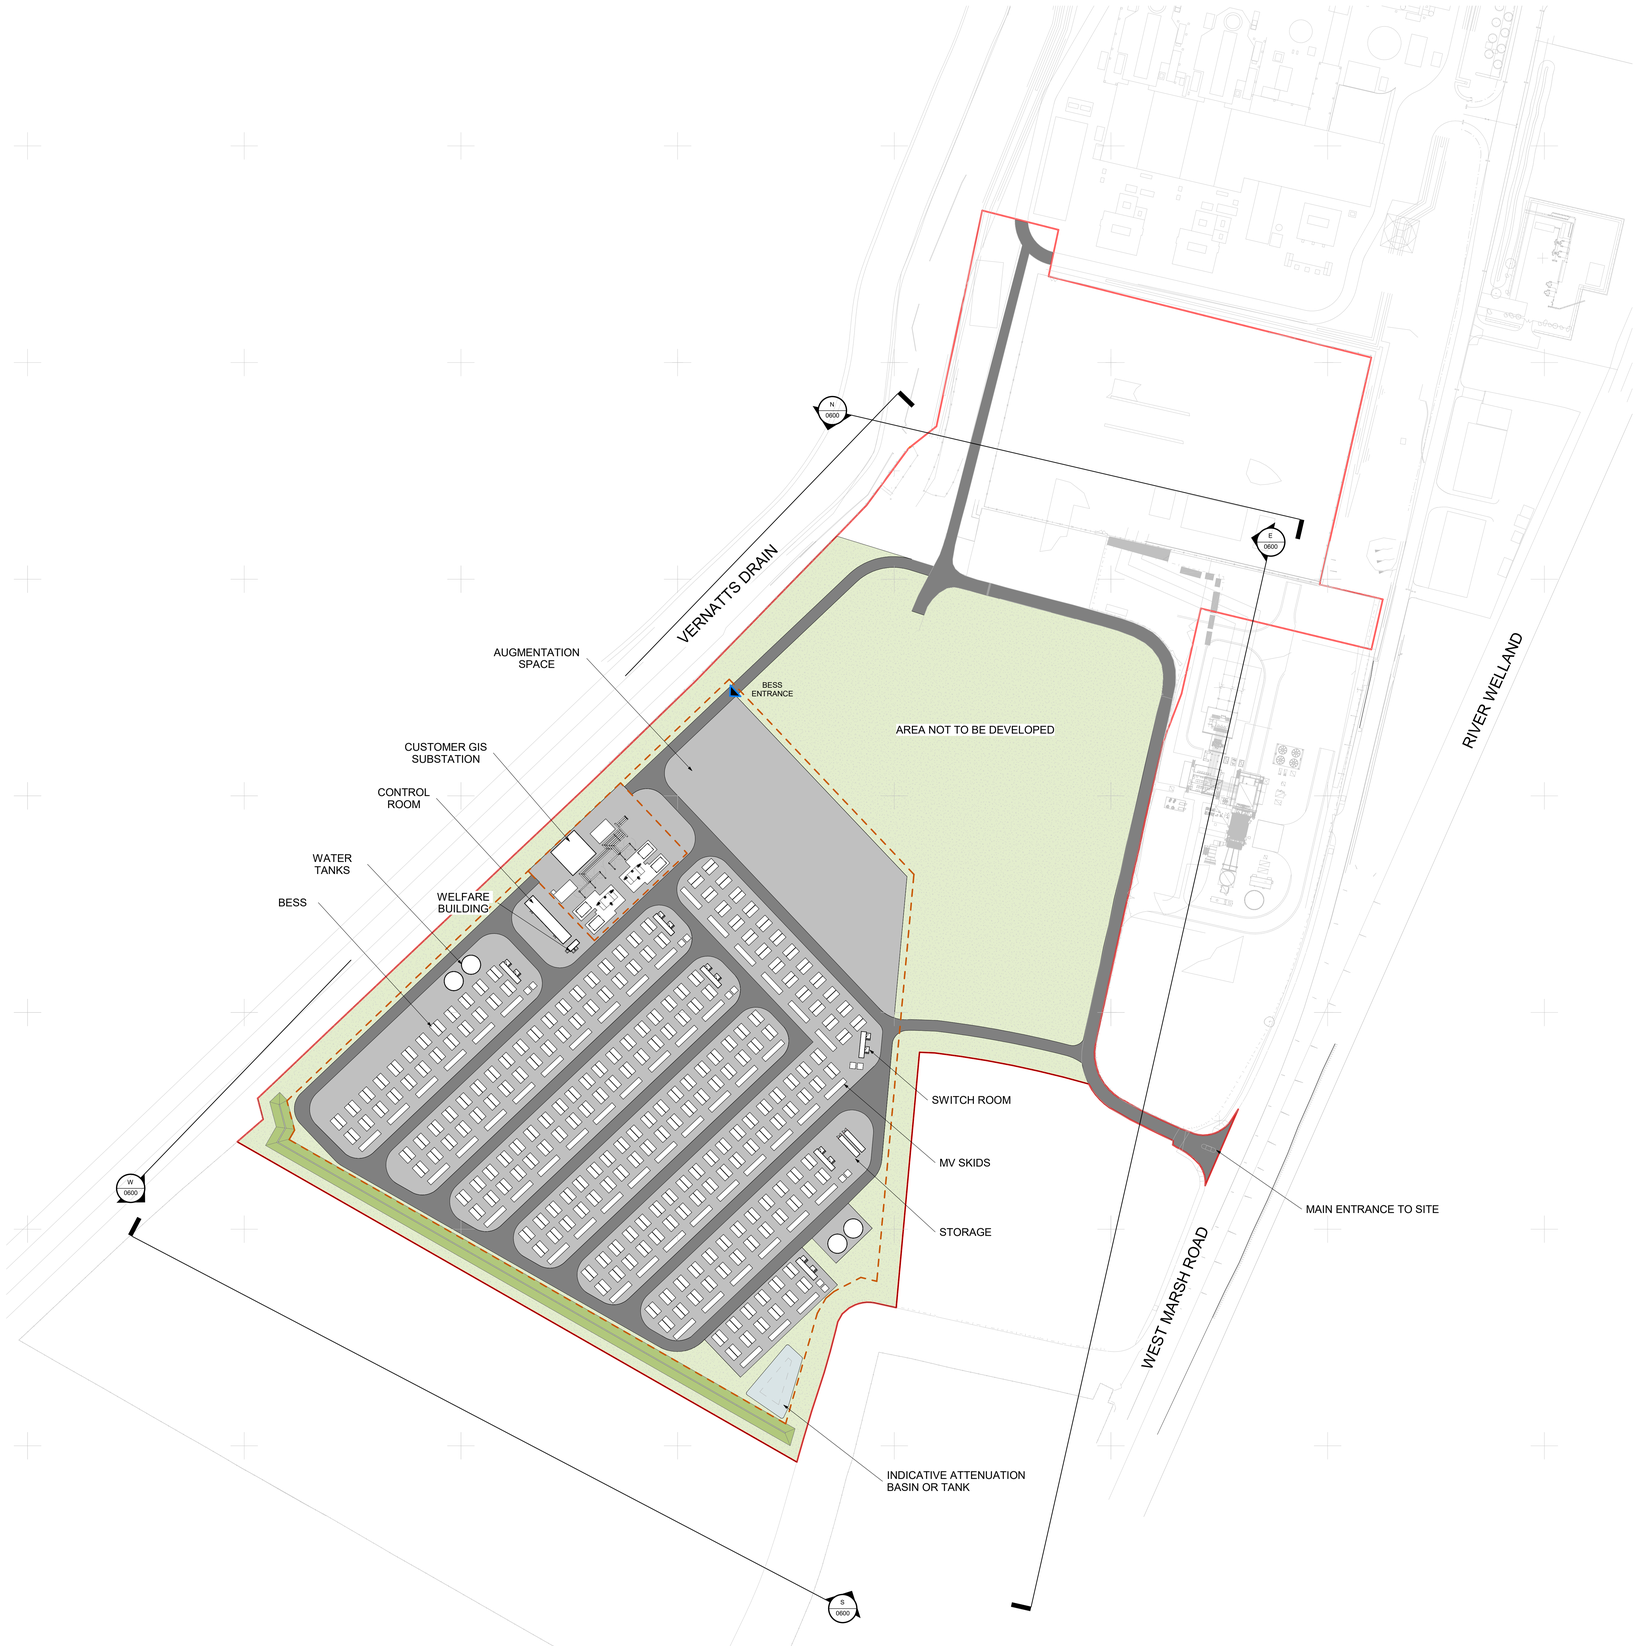

INDICATIVE GENERAL ARRANGEMENT PLAN
1 : 1000

SITE PLAN KEY
WELFARE BUILDING
STORAGE
ATTENUATION BASIN
WATER TANKS
HV SUBSTATION
SWITCH ROOM
BESS
CONTROL ROOM
MV SKIDS
AUX TRANSFORMERS

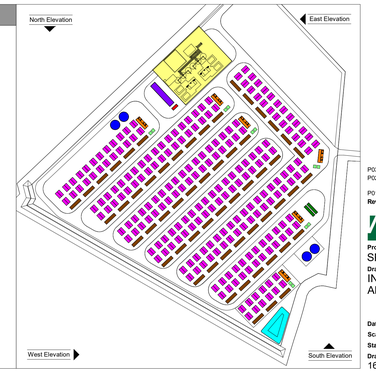

Rev	Drawn	Date	Comment
P03	OR	02.06.26	Updated for Section 73
P02	MD	13.12.21	Minor amendments incorporated and issued for approval
P01	NR	06.12.21	Issued for approval

WEEDON architects
Henry's Yard
178-179 Newhall St
Birmingham B3 1SJ
T: 0121 454 2171
F: 0121 455 9152
www.weedonarchitects.co.uk

Project
SPALDING ENERGY PARK

Drawing Title
INDICATIVE BESS GENERAL ARRAGEMENT PLAN

Date JULY 21
Scale 1 : 1000@A0
Status PLANNING
Drawing Number 16181- WDN- XX- XX- DR- A- 0500

Drawn NR
Checked MD
Revision P03