A0

Copyright of this drawing is vested in the Architect and it must not be copied or reproduced without consent.
Figured dimensions only to be taken from this drawing. All contractors must visit the site and be responsible for taking and checking all dimensions relative to their work. Any discrepancy to be advised of any variation between drawings and site conditions. Refer any print in colour as required.
DO NOT SCALE OFF THIS DRAWING ..... IF IN DOUBT ASK.

SCALE BAR 1:500				
1000	3000	10000		
	2000	4000		25000
90000				



NORTH ELEVATION GA

1 : 500




EAST ELEVATION GA

1 : 500



SOUTH ELEVATION GA

1 : 500

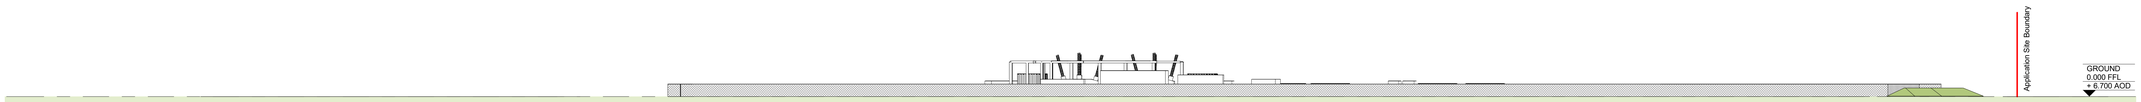

WEST ELEVATION GA

1 : 500

Rev	Drawn	Date	Comment
P03	OR	02.06.26	Updated for Section 73
P02	MD	13.12.21	Minor amendments incorporated and issued for approval
P01	NR	06.12.21	Issued for approval

WEEDON architects
Henry's Yard
176-178 Newhall St
Birmingham
B3 1SJ
T: 0121 456 2121
F: 0121 455 8152
www.weedonarchitects.co.uk

Project
SPALDING ENERGY PARK

Drawing Title
INDICATIVE BESS GENERAL ARRANGEMENT ELEVATIONS

Date JULY 21
Scale As indicated@A0
Status PLANNING
Drawing Number 16181- WDN- XX- XX- DR- A- 0600
Drawn NR
Checked MD
Revision P03