A0

Copyright of this drawing is vested in the Architect and it must not be copied or reproduced without consent.
Figured dimensions only to be taken from this drawing. All contractors must visit the site and be responsible for taking and checking all dimensions relative to their work. Any discrepancy to be advised of any variation between drawings and site conditions. Refer and print in colour as required.
DO NOT SCALE OFF THIS DRAWING ..... IF IN DOUBT ASK.


SCALE BAR 1:1000			
5000	25000		
	10000		50000
90000			

PARAMETERS KEY

- BESS Compound & Associated Infrastructure
  Maximum height +8.000m above FFL
  Maximum Area 72741 m2
- AUGMENTATION AREA
  Maximum height +8.000 above FFL
  Maximum Area 11590 m2
- WELFARE COMPOUND
  Maximum height +6.000m above FFL
  Maximum Area 4536 m2
- ELECTRICAL BANKING STATION
  Maximum height +14.000m above FFL
  Maximum Area 7314 m2
- Access Road, Drainage Connection Works and Electrical Connection Works
- LANDSCAPING / BUND ZONE
  Maximum height +2.000m above FFL
  Minimum Area 8843 m2

Note: Fencing, CCTV and lighting may be located in this zone which would exceed the maximum height

- Application Site

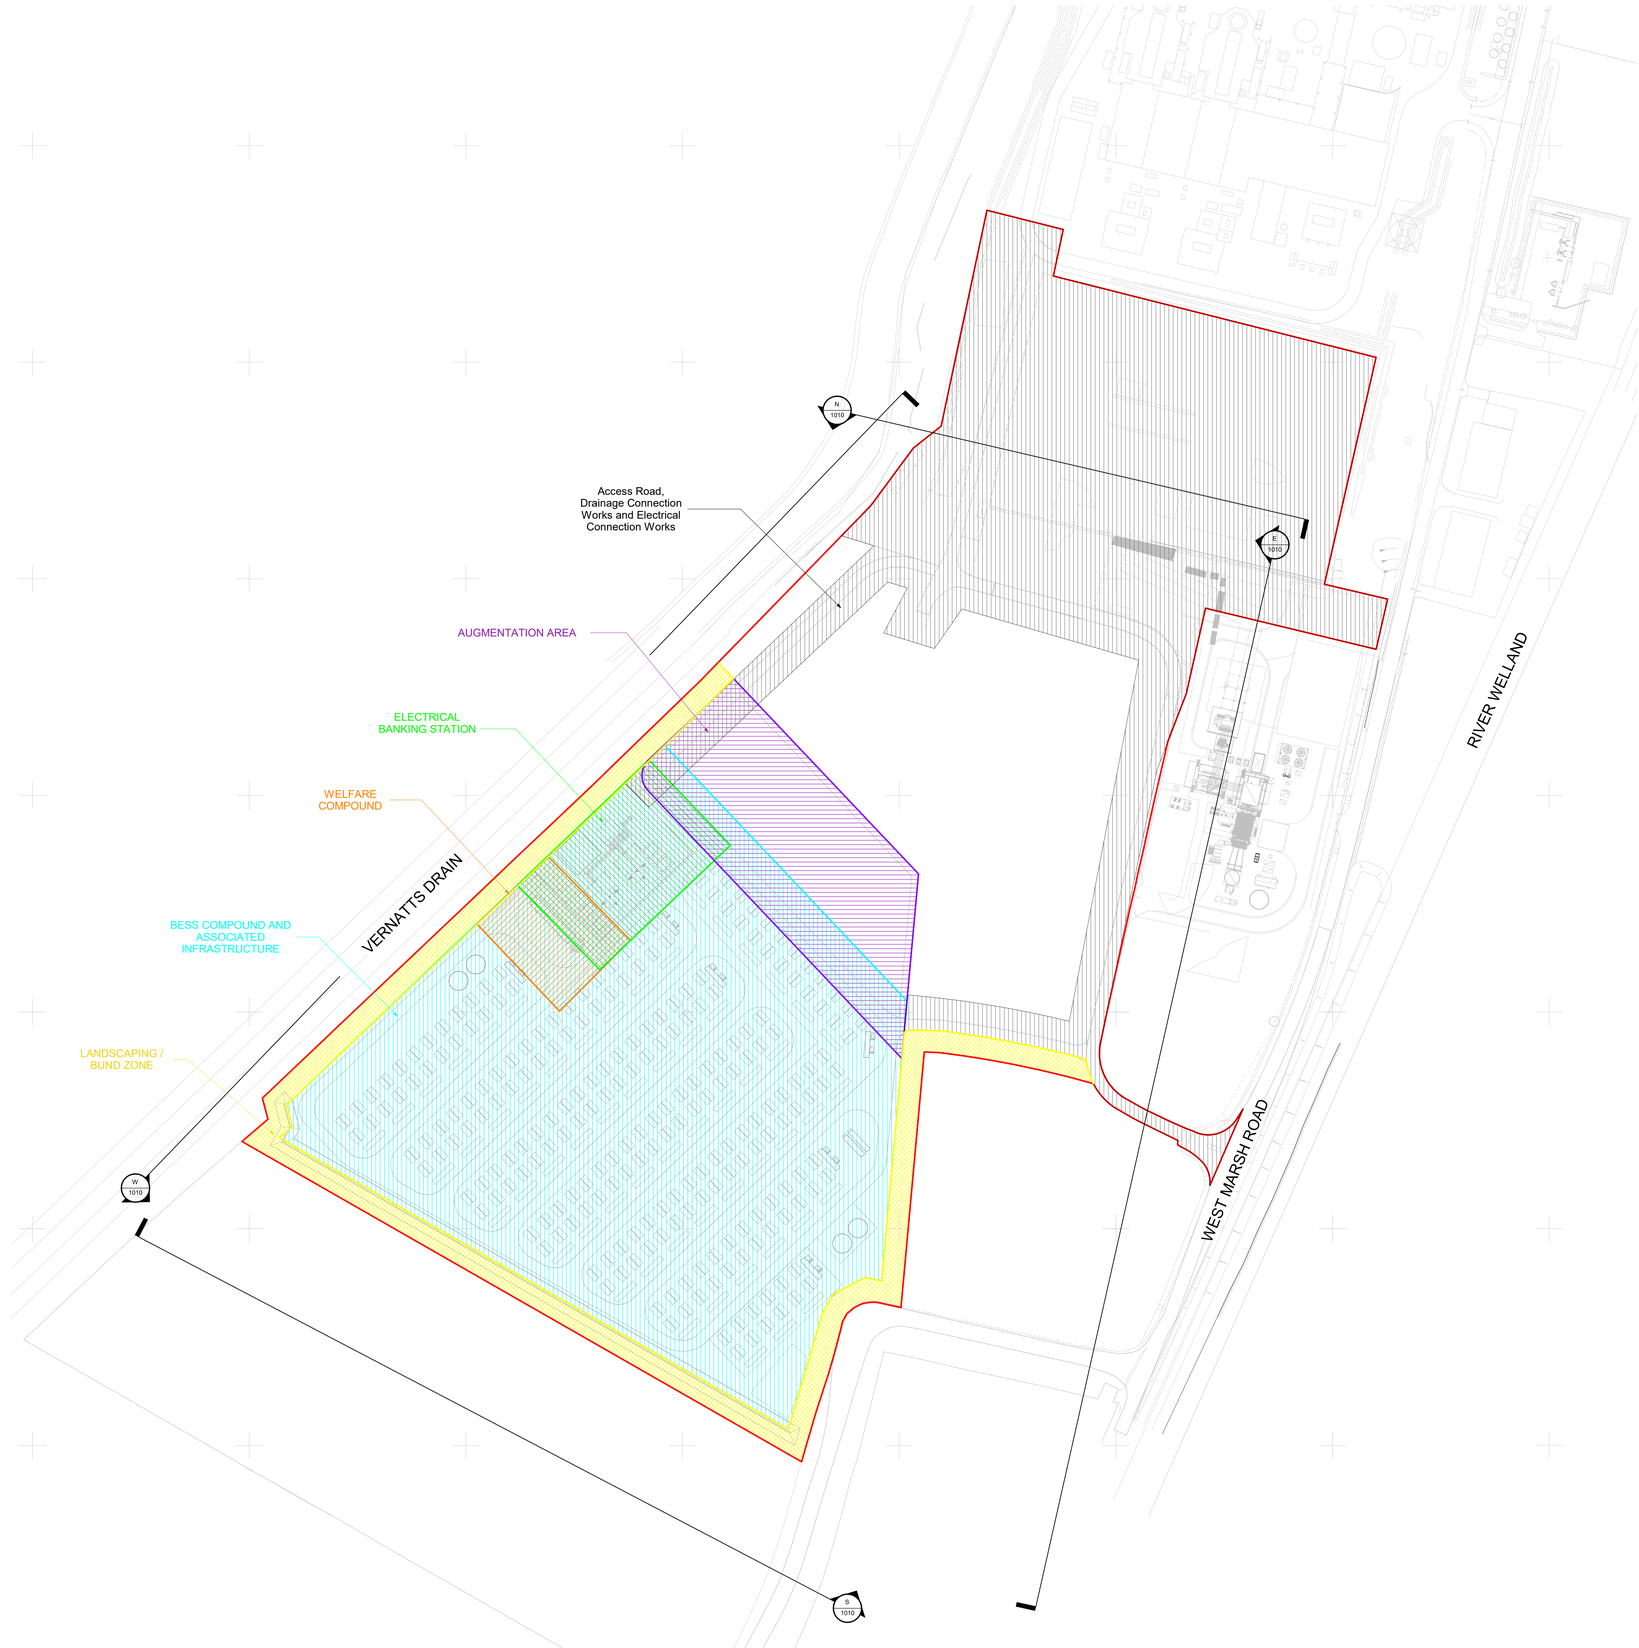

SITE PLAN - PARAMETERS
1 : 1000

Rev	Drawn	Date	Comment
P03	OR	02.06.26	Updated for Section 73
P02	MD	13.12.21	Minor amendments incorporated and issued for approval
P01	NR	06.12.21	Issued for approval

WEEDON architects
Harry's Yard
176-178 Lifford Lane
Birmingham B31 5SD
T: 0121 454 8771
E: info@weedon.co.uk
www.weedonarchitects.co.uk

Project
SPALDING ENERGY PARK

Drawing Title
SITE PLAN
PARAMETER DRAWINGS

Date JULY 21
Scale 1 : 1000@A0
Status PLANNING
Drawn NR
Checked MD
Drawing Number 16181- WDN- XX- XX- DR- A- 1000
Revision P03