A0

Copyright of this drawing is vested in the Architect and it must not be copied or reproduced without consent.
Figured dimensions only to be taken from this drawing. All contractors must visit the site and be responsible for taking and checking all dimensions relative to their work. Any discrepancy to be advised of any variation between drawings and site conditions. Refer and print in colour as required.
DO NOT SCALE OFF THIS DRAWING ..... IF IN DOUBT ASK.

SCALE BAR 1:500


1000	3000	10000		
2000	6000		25000	
90000				

PARAMETERS KEY

- BESS Compound & Associated Infrastructure
  Maximum height +8.000m above FFL
  Maximum Area 72741 m2
- AUGMENTATION AREA
  Maximum height +8.000 above FFL
  Maximum Area 11590 m2
- WELFARE COMPOUND
  Maximum height +6.000m above FFL
  Maximum Area 4536 m2
- ELECTRICAL BANKING STATION
  Maximum height +14.000m above FFL
  Maximum Area 7314 m2
- Access Road, Drainage Connection Works and Electrical Connection Works
- LANDSCAPING / BUND ZONE
  Maximum height +2.000m above FFL
  Minimum Area 8843 m2


Note: Fencing, CCTV and lighting may be located in this zone which would exceed the maximum height

- Application Site

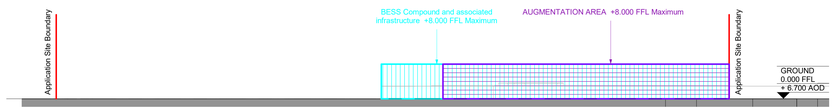


NORTH ELEVATION - PARAMETERS

1 : 500

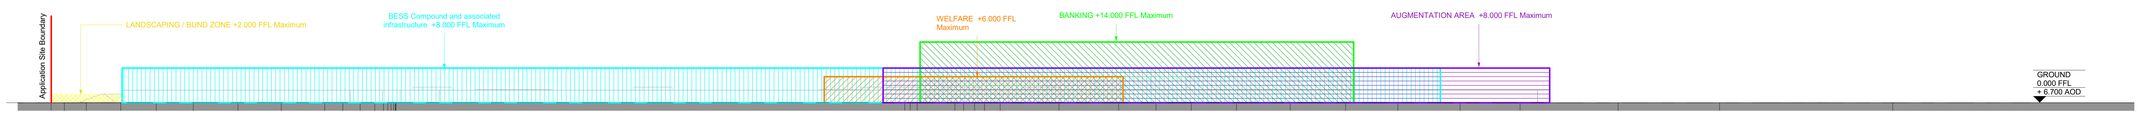


EAST ELEVATION - PARAMETERS

1 : 500

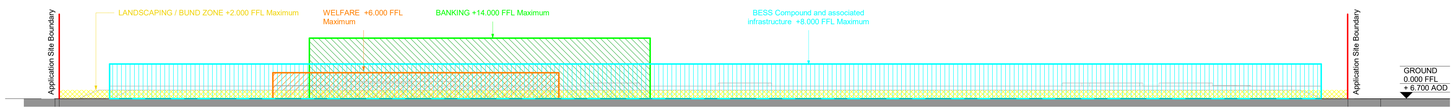

SOUTH ELEVATION - PARAMETERS

1 : 500

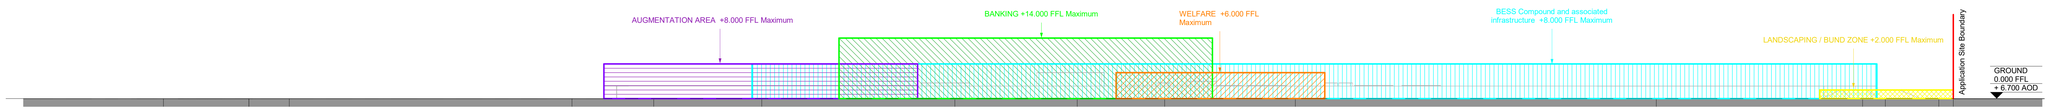

WEST ELEVATIONS - PARAMETERS

1 : 500

Rev	Drawn	Date	Comment
P03	OR	02.06.26	Updated for Section 73
P02	MD	13.12.21	Minor amendments incorporated and issued for approval
P01	NR	06.12.21	Issued for approval

WEEDON architects
Henry's Yard
176-178 Newhall St
Birmingham
B3 1SJ
T: 0121 456 2121
F: 0121 455 8182
www.weedonarchitects.co.uk

Project
SPALDING ENERGY PARK

Drawing Title
SITE ELEVATIONS
PARAMETER DRAWINGS

Date JULY 21
Scale As indicated@A0
Status PLANNING
Drawing Number 16181- WDN- XX- XX- DR- A- 1010
Revision P03
Drawn NR
Checked MD