

A1


Copyright of this drawing is vested in the Architect and it must not be copied or reproduced without consent.
Figured dimensions only to be taken from this drawing. All contractors must visit the site and be responsible for taking and checking all dimensions relative to their work. Weedon Architects to be advised of any variation between drawings and site conditions. Refer and print in colour as required.
DO NOT SCALE OFF THIS DRAWING.....IF IN DOUBT ASK

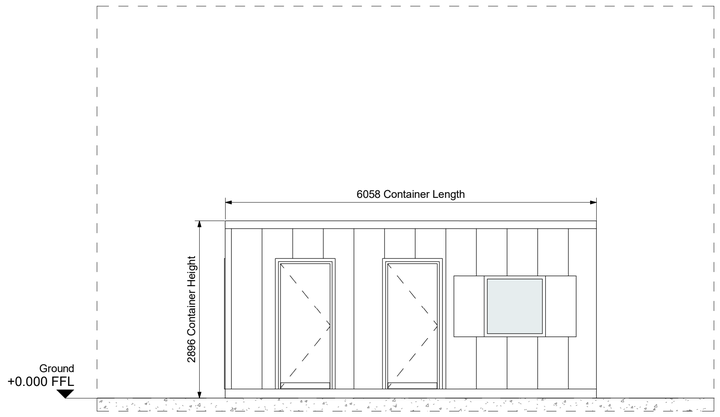

Welfare Building Elevation A-A
1 : 50

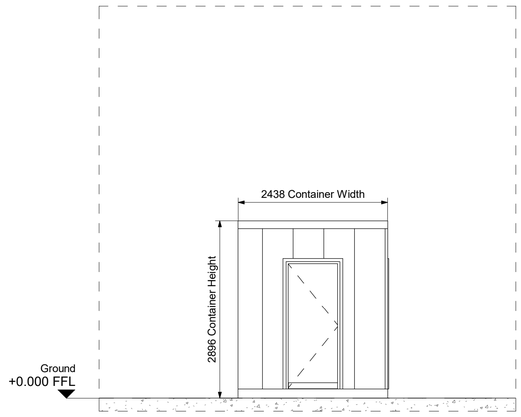


Welfare Building Elevation B-B
1 : 50

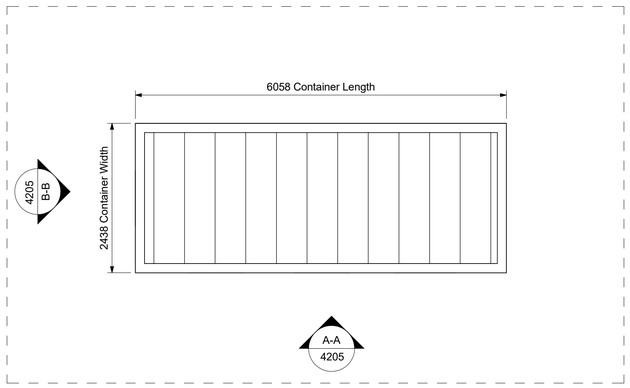

Welfare Building Roof Plan
1 : 50

SITE PLAN KEY

- WELFARE BUILDING
- STORAGE
- ATTENUATION BASIN
- WATER TANKS
- HV SUBSTATION
- SWITCH ROOM
- BESS
- CONTROL ROOM
- MV SKIDS
- AUX TRANSFORMERS

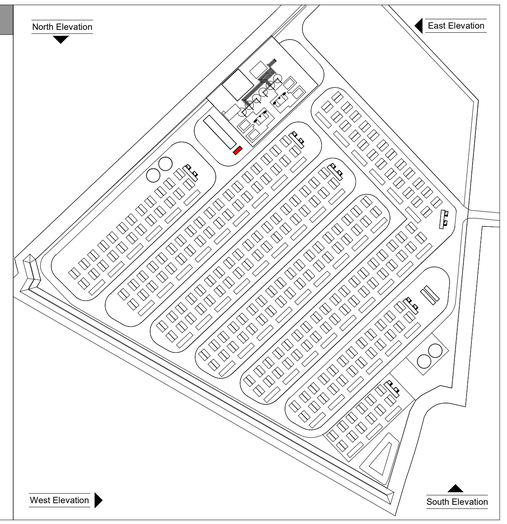

Rev	Drawn	Date	Comment
P01	OR	02.06.26	Issued for comment

WEEDON architects
Harry's Yard
176-178 Newhall St
Birmingham B3 1SJ
T: 0121 454 4171
F: 0121 455 9152
www.weedonarchitects.co.uk

Project
SPALDING ENERGY PARK

Drawing Title
Indicative Welfare Plans and Elevations

Date JULY 26
Scale As indicated@A1
Status PLANNING
Drawn OR
Checked MD
Drawing Number 16181- WDN- XX- XX- DR- A- 4205
Revision P01