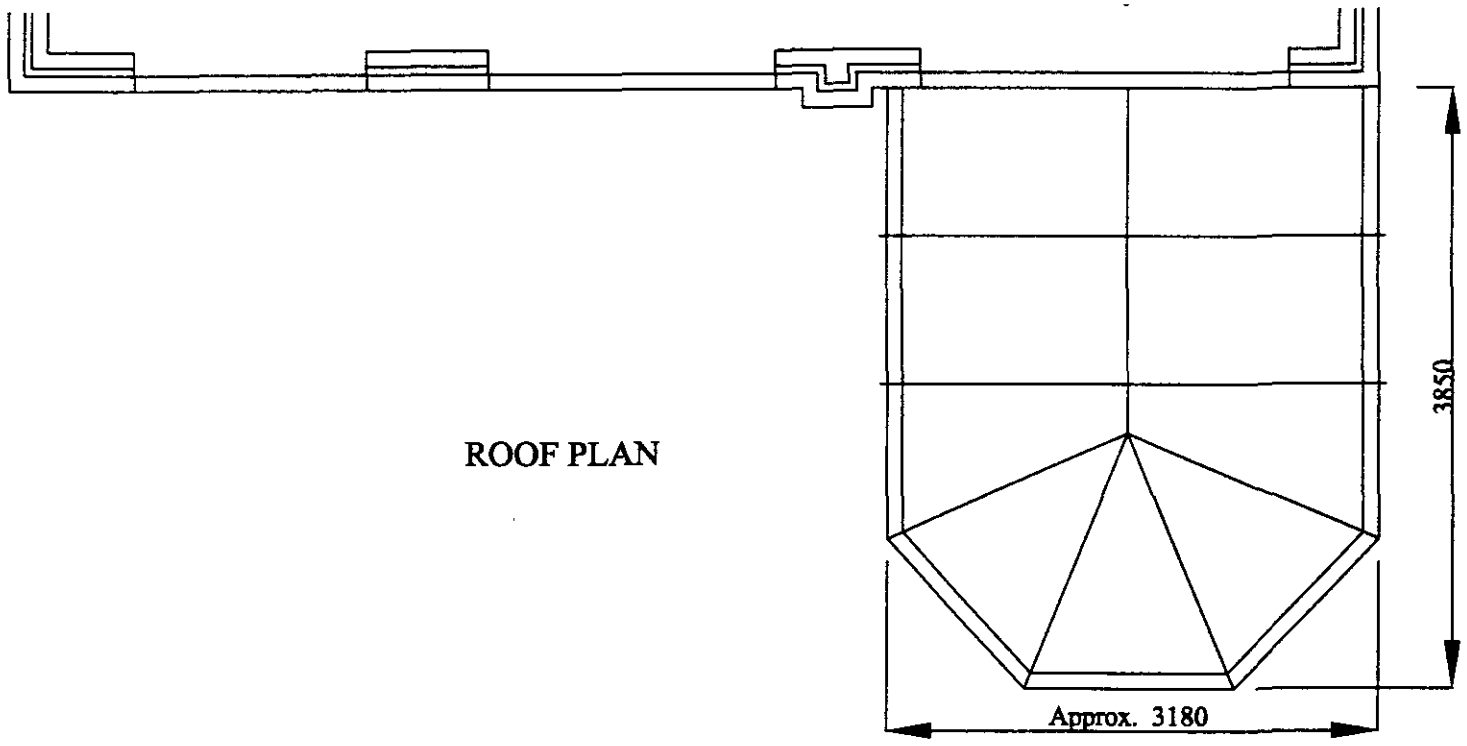


ROOF PLAN

Summer Conservatories plus...


HEAD OFFICE
Rackheath Industrial Estate,
Rackheath, Norwich, NR13 6LH
Telephone: (01603) 720079

PLEASE NOTE: All dimensions and details are approximate and subject to confirmation


Our ref

PROPOSED CONSERVATORY FOR:
Mr. & Mrs. McCann,
24 Exeter Drive, Spalding,
Lincs, PE11 2DY
Telephone: (01775) 712364


Date:	15th April 2003
Drawn by:	RC
Showcentre:	Notcutts, Peterborough
Drawing no:	1
Quote ref:	
Scale:	[redacted]

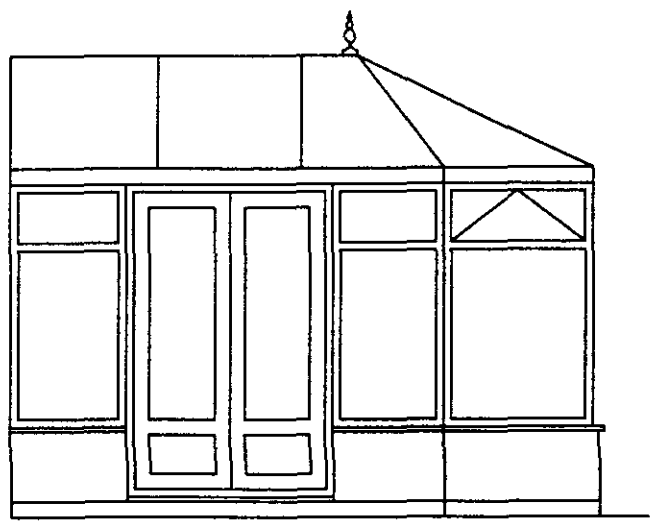

LEFT END ELEVATION

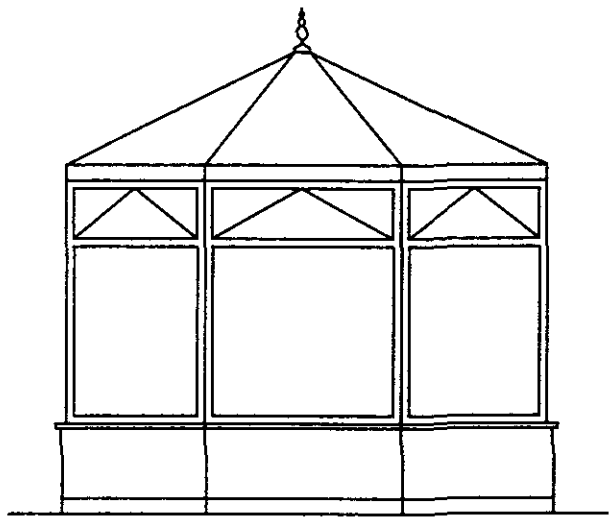


FRONT ELEVATION

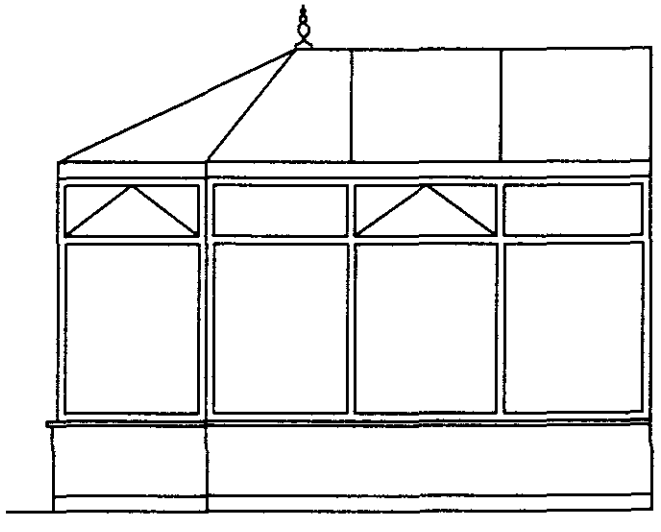

RIGHT END ELEVATION

1:50

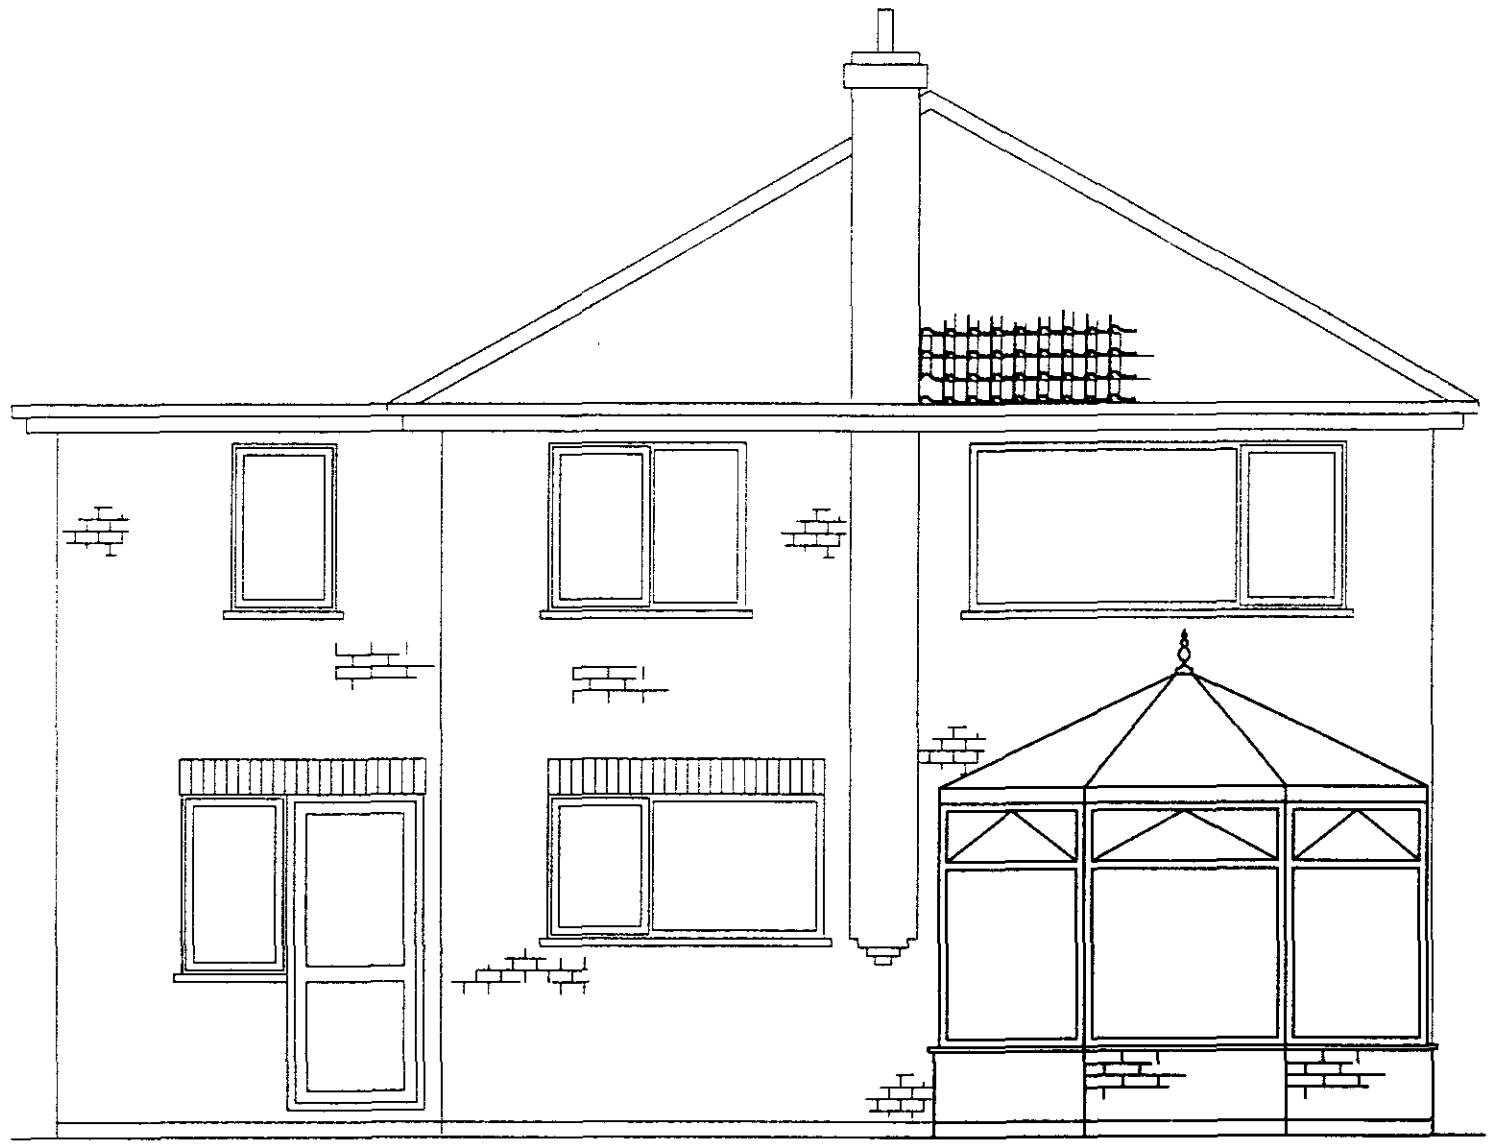

Summer
Conservatories plus...


HEAD OFFICE
Rackheath Industrial Estate,
Rackheath, Norwich, NR13 6LH
Telephone: (01603) 720079

PLEASE NOTE: All dimensions and details are approximate and subject to confirmation

Our ref


PROPOSED CONSERVATORY FOR:
Mr. & Mrs. McCann,
24 Exeter Drive, Spalding,
Lincs, PE11 2DY
Telephone: (01775) 712364

Date:	15th April 2003
Drawn by:	RC
Showcentre:	Notcutts, Peterborough
Drawing no:	1
Quote ref:	
Scale:	[redacted]

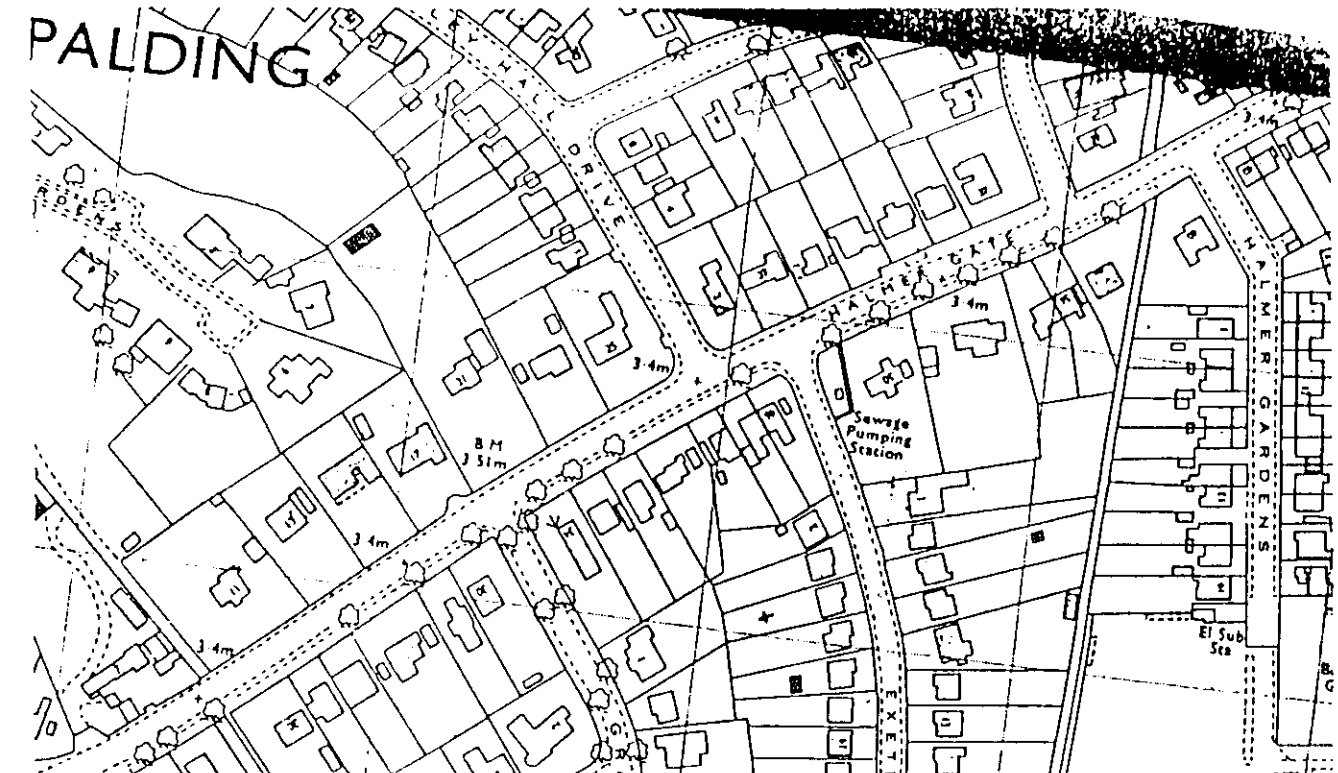

LOCATION PLAN 1-2500
os sheet TF 2422 & 2522

PROPOSED CONSERVATORY

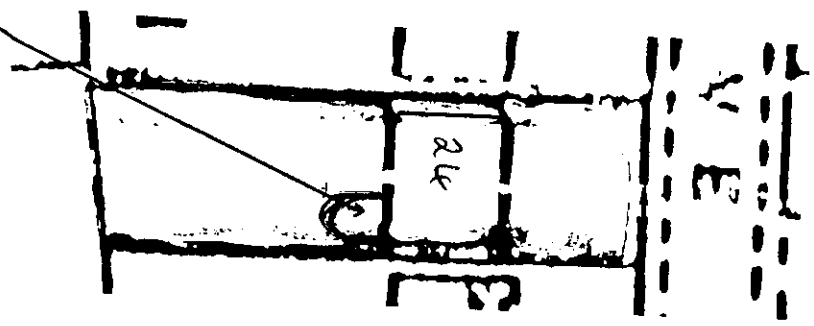

BLOCK PLAN 1:500