

P:\Projects\500-599\520 Allison Homes Eastern Ltd\520-200 to 520-299\520-206 Proposed Residential Development in South Western Quadrant of Wygate Park, Spalding\CAD Files\00-RDC Drawings\Current\H069.4 Shelley.dwg, 1

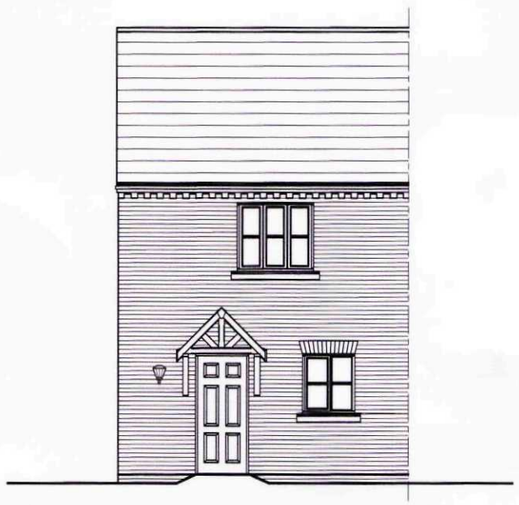


Front Elevation

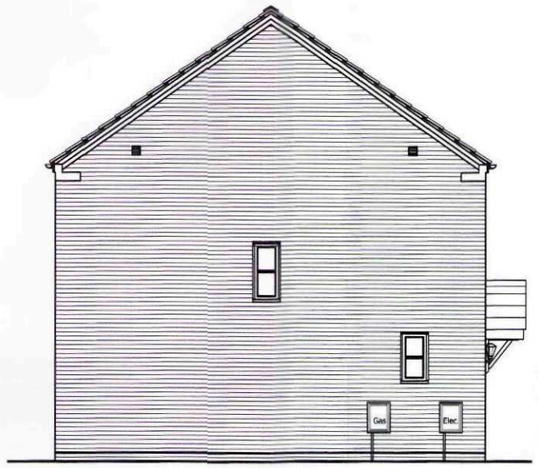


Side Elevation



Rear Elevation

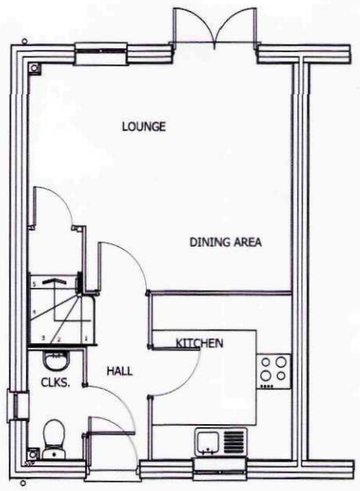

Ground Floor

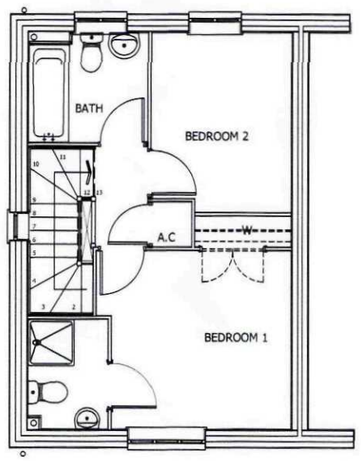

First Floor

SHDC
Planning & Development
11 MAY 2011
Ref: 0623-10

AMENDED PLAN
Ref. AS

Notes

All drawings are to be read in conjunction with the relevant standard details.

06-STD-SUPER-01 denotes reference to the relevant standard detail.

Rev Details Date By

ALLISON — Homes —

Lysander House
Tempsford Hall
Sandy
Bedfordshire
SG19 2BD
Tel: 01767 642500 Fax: 01767 642628

Project: House Type
H069.4.2

Drawing:
Planning Layout

Drawing File Location:
Q:\Project Files\A204 Bourne\Tech.\Arch.

Drawn by:	Date:
NCH	01.07.09
Scale: 1:100 @ A3	COINS code: H2AD04


All dimensions to be checked on site.
Any discrepancies to be reported to the Architect immediately.
This drawing should not be scaled.

Drawing no: RDC520-206 Revision: -

P:\Projects\500-599\520 Allison Homes Eastern Ltd\520-200 to 520-299\520-206 Proposed Residential Development in South Western Quadrant of Wygate Park, Spalding\CAD Files\00-RDC Drawings\Current\Modified H069.6 Shell




Front Elevation

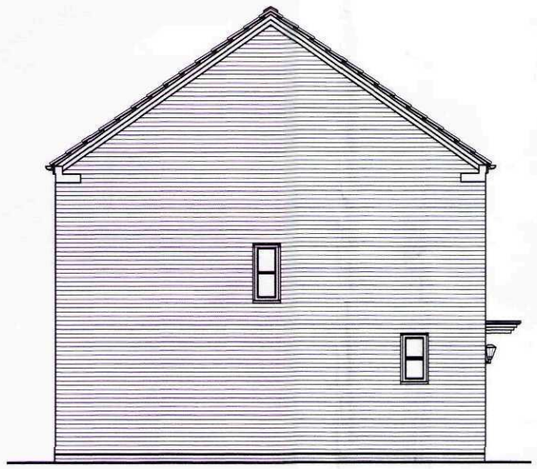


Side Elevation



Rear Elevation

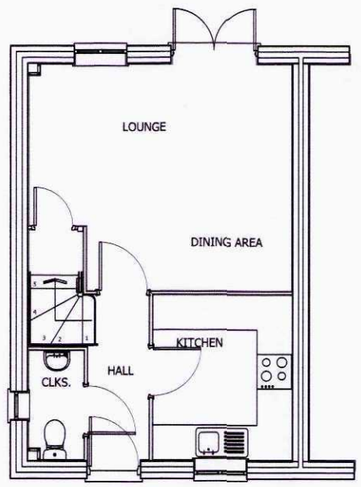

Ground Floor

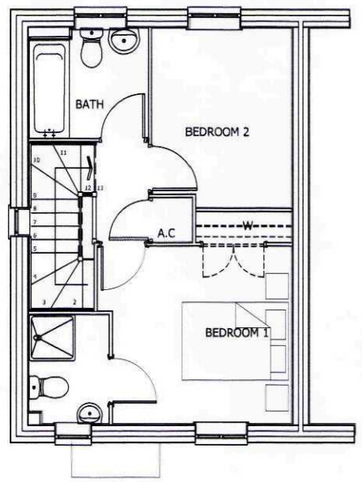

First Floor

AMENDED PLAN

Ref. A5

SHDC
Planning & Development
1 1 MAY 2011
Ref: 0623-10

Notes

All drawings are to be read in conjunction with the relevant standard details.

06-STD-SUPER-01 denotes reference to the relevant standard detail.

Rev Details Date By

ALLISON — Homes —

Lysander House
Tempsford Hall
Sandy
Bedfordshire
SG19 2BD
Tel: 01767 642500 Fax: 01767 642628

Project: House Type
H069.6


Drawing:
Planning Layout

Drawing File Location:
Q:\Project Files\A204 Bourne\Tech.\Arch.


Drawn by:	Date:
NCH	01.07.09
Scale: 1:100 @ A3	COINS code: H2AD04

All dimensions to be checked on site.
Any discrepancies to be reported to the Architect immediately.
This drawing should not be scaled.

Drawing no: A204/H069.6 - Planning - Revision: -

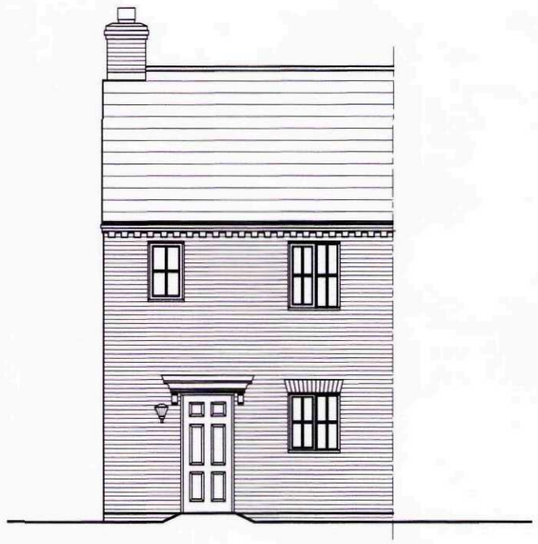


Front Elevation

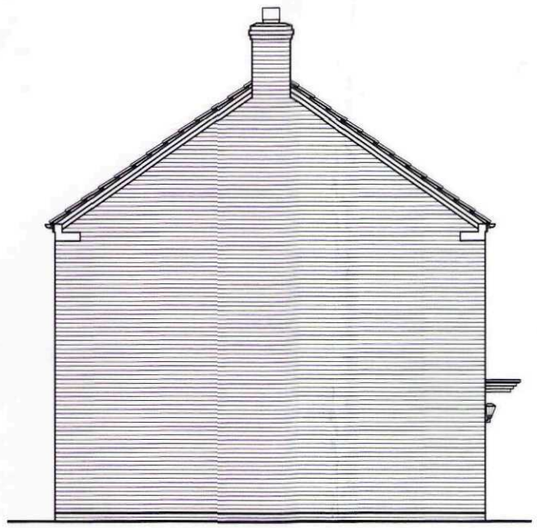


Side Elevation



Rear Elevation

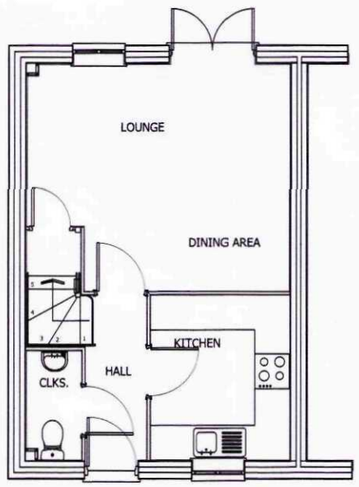

Ground Floor

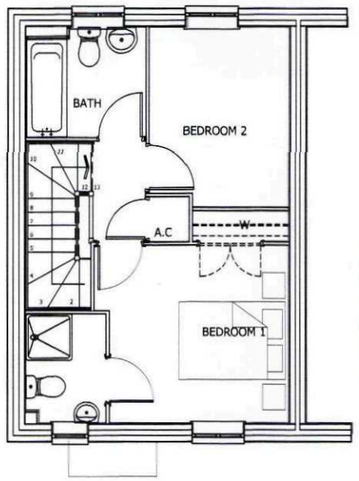

First Floor

AMENDED PLAN

Ref. A5

SHDC
Planning & Development
11 MAY 2011
Ref: 0623-10

Notes

All drawings are to be read in conjunction with the relevant standard details.

06-STD-SUPER-01 denotes reference to the relevant standard detail.

Rev Details Date By

ALLISON — Homes —

Lysander House
Tempsford Hall
Sandy
Bedfordshire
SG19 2BD
Tel: 01767 642500 Fax: 01767 642628

Project: House Type
H069.6.2

Drawing:
Planning Layout

Drawing File Location:
Q:\Project Files\A204 Bourne\Tech.\Arch.


Drawn by:	Date:
NCH	01.07.09
Scale: 1:100 @ A3	COINS code: H2AD04

All dimensions to be checked on site.
Any discrepancies to be reported to the Architect immediately.
This drawing should not be scaled.

Drawing no: A204/H069.6 - Planning Revision: -




Front Elevation

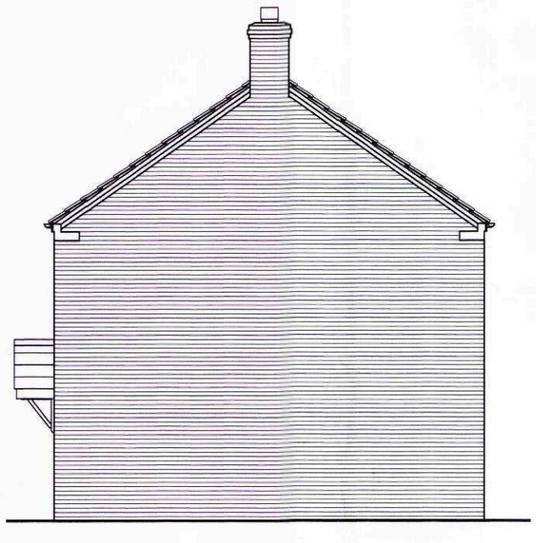


Side Elevation



Rear Elevation

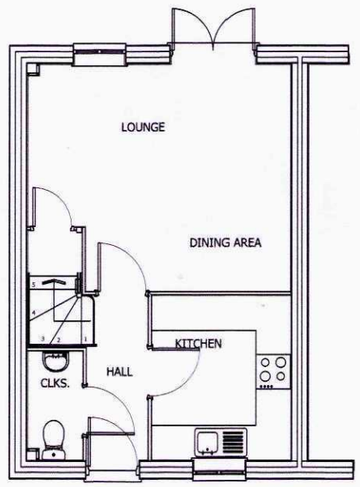

Ground Floor

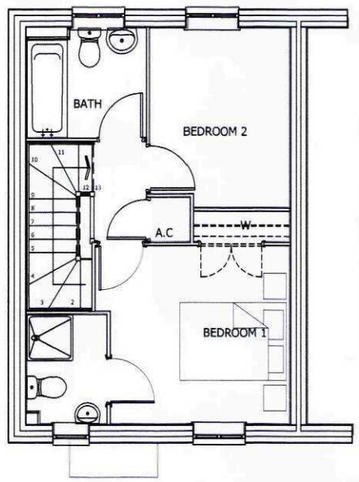

First Floor

AMENDED PLAN

Ref. AS

SHDC
Planning & Development
11 MAY 2011
Ref: 0623-10

Notes

All drawings are to be read in conjunction with the relevant standard details.

06-STD-SUPER-01 denotes reference to the relevant standard detail.

Rev	Details	Date	By

ALLISON — Homes —

Lysander House
Tempsford Hall
Sandy
Bedfordshire
SG19 2BD
Tel: 01767 642500 Fax: 01767 642628

Project: House Type
H069.6.3

Drawing:
Planning Layout

Drawing File Location:
Q:\Project Files\A204 Bourne\Tech.\Arch.

Drawn by:	Date:
NCH	01.07.09
Scale: 1:100 @ A3	COINS code: H2AD04

All dimensions to be checked on site.
Any discrepancies to be reported to the Architect immediately.
This drawing should not be scaled.

Drawing no: A204/H069.6 - Planning Revision: -


Notes

All drawings are to be read in conjunction with the relevant standard details.

06-STD-SUPER-01 denotes reference to the relevant standard detail.



FRONT ELEVATION

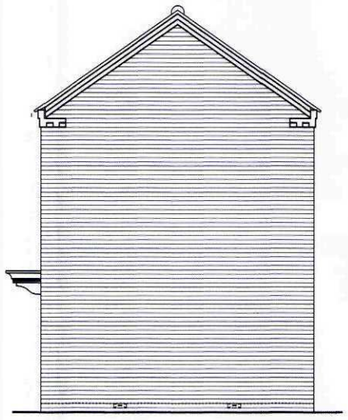


SIDE ELEVATION




FRONT ELEVATION

SHDC
Planning & Development
11 MAY 2011
Ref: 0623-10

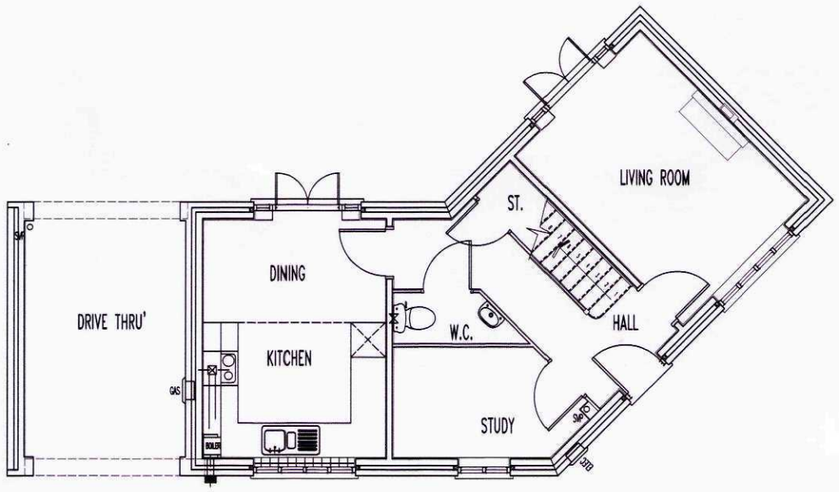

GROUND FLOOR

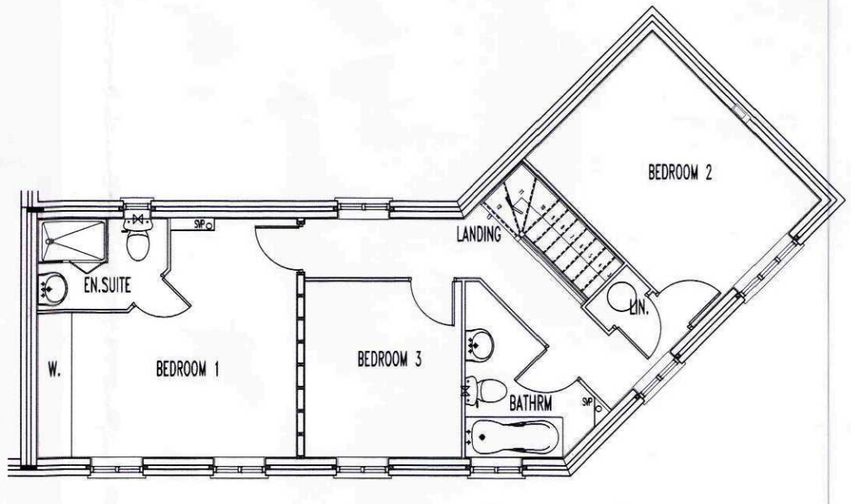

FIRST FLOOR

AMENDED PLAN
Ref. A-5

Rev	Details	Date	By
A	Chimney added	13-4-11	JB

ALLISON — Homes —

Lysander House
Tempsford Hall
Sandy
Bedfordshire
SG19 2BD
Tel: 01767 642500 Fax: 01767 642628

Project: House Type H109

Drawing: Planning Layout

Drawing File Location: A


Drawn by:	Date:
NCH	21.07.10
Scale: 1:100 @ A3	COINS code:

All dimensions to be checked on site.
Any discrepancies to be reported to the Architect immediately.
This drawing should not be scaled.


Drawing no: RDC520-206 Revision: A




Front Elevation

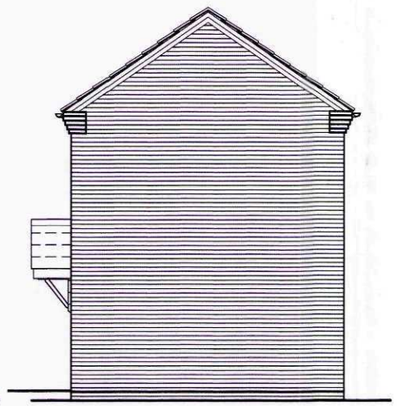


Side Elevation

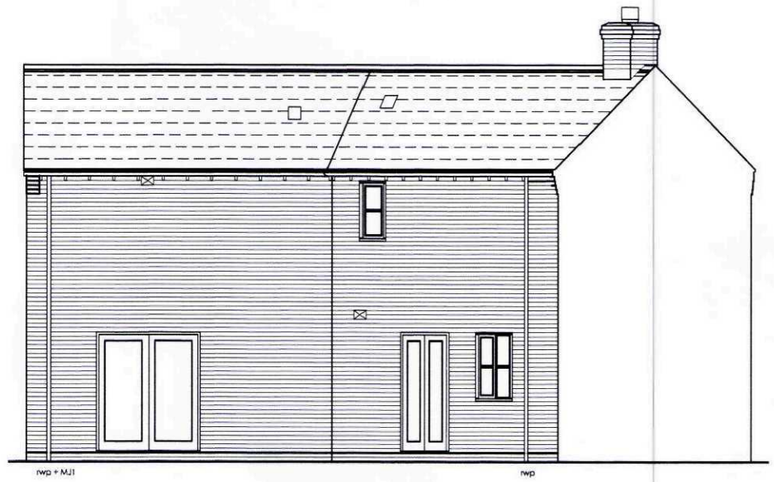

Rear Elevation

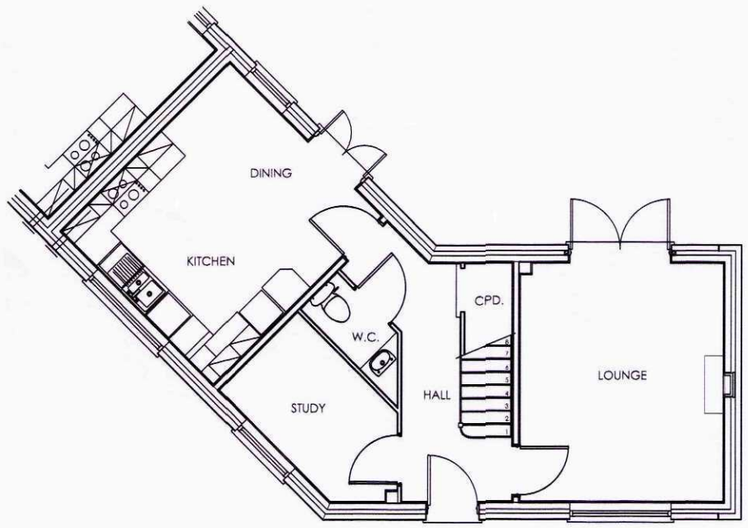

Ground Floor Plan

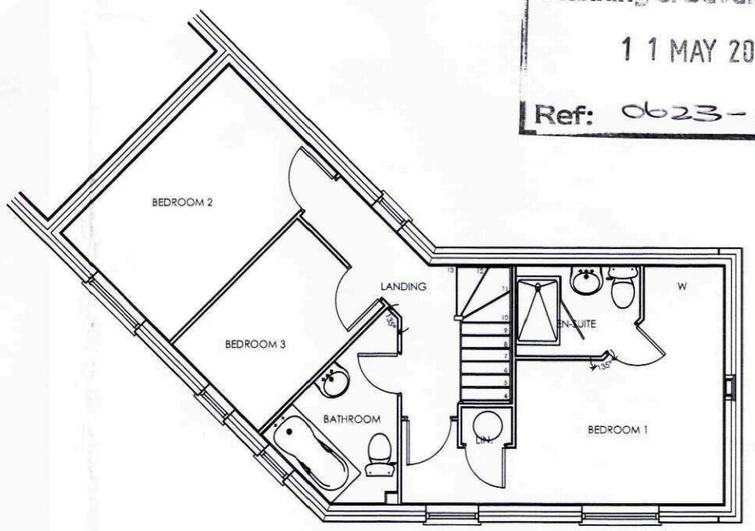

First Floor Plan

SHDC
Planning & Development
1 1 MAY 2011
Ref: 0623-10

AMENDED PLAN
Ref. A5

Notes

All drawings are to be read in conjunction with the relevant standard details.

06-STD-SUPER-01 denotes reference to the relevant standard detail.

Rev Details Date By

ALLISON — Homes —

Lysander House
Tempsford Hall
Sandy
Bedfordshire
SG19 2BD
Tel: 01767 642500 Fax: 01767 642628

Project: House Type H106.2

Drawing: Planning Layout

Drawing File Location: E:\CAD Drawings\05. Site Files\A204-Bourne

Drawn by: NCH	Date: 21/07/2010
Scale: 1:100 @ A3	COINS code:

This drawing is © copyright protected.
All dimensions to be checked on site.
Any discrepancies to be reported to the Architect immediately.
This drawing should not be scaled.


Drawing no: RDC520-206 Revision: -




Front Elevation




Side Elevations

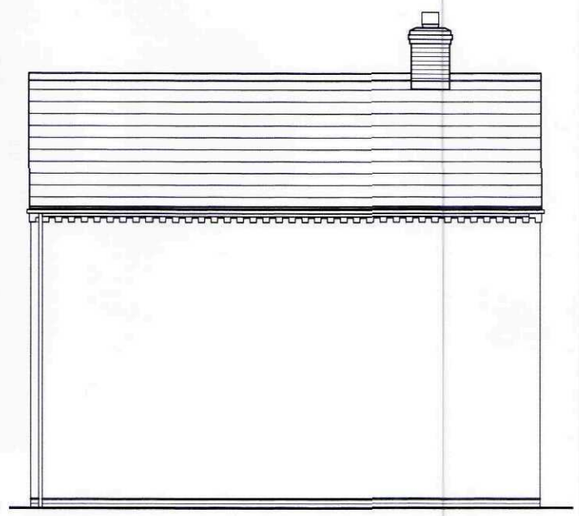

Rear Elevation

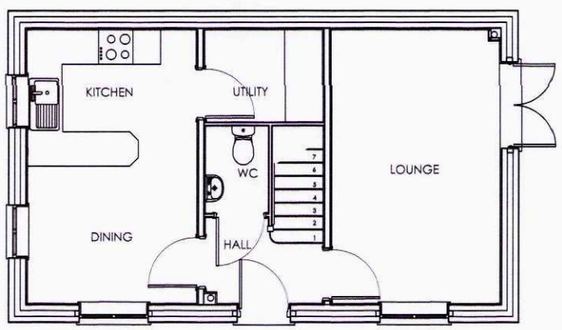

Ground Floor Plan

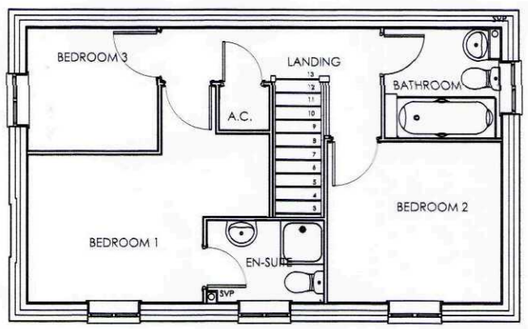

First Floor Plan

SHDC
Planning & Development
11 MAY 2011
Ref: 0623-10

AMENDED PLAN
Ref. AS

Notes

All drawings are to be read in conjunction with the relevant standard details.

06-STD-SUPER-01 denotes reference to the relevant standard detail.

Rev Details Date By

ALLISON — Homes —

Lysander House
Tempsford Hall
Sandy
Bedfordshire
SG19 2BD
Tel: 01767 642500 Fax: 01767 642628

Project: House Type H086.2

Drawing: Planning Layout


Drawing File Location: Q:\Project Files\A204 Bourne\Tech.\Arch.

Drawn by: NCH | Date: 01.07.09


Scale: 1:100 @ A3 | COINS code:

This drawing is © copyright protected.
All dimensions to be checked on site.
Any discrepancies to be reported to the Architect immediately.
This drawing should not be scaled.

Drawing no: RDC520-206 Revision: -

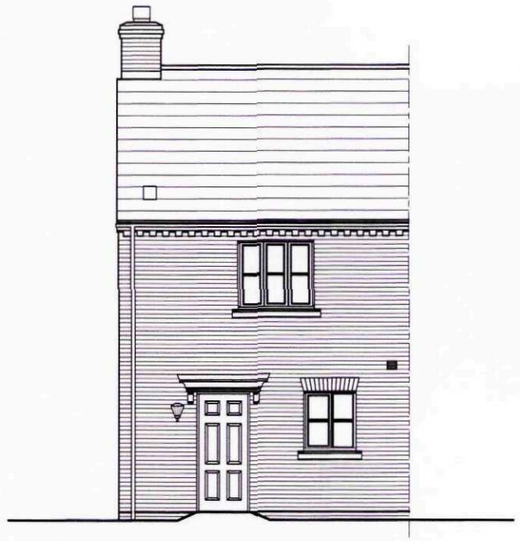


Front Elevation

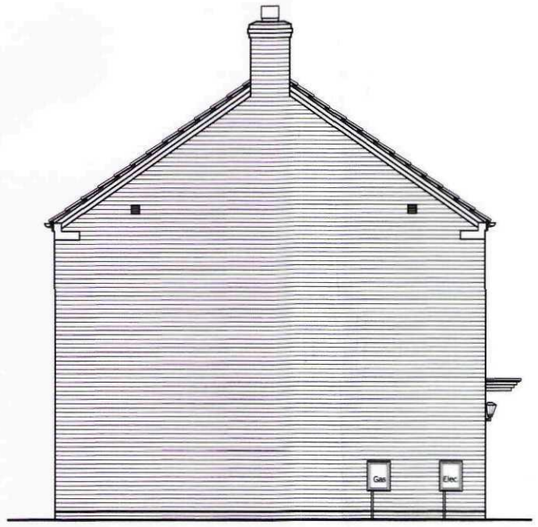


Side Elevation



Rear Elevation

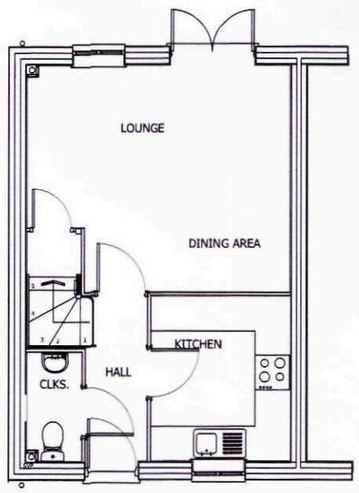

Ground Floor

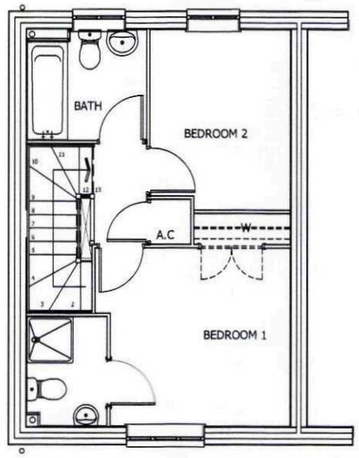

First Floor

SHDC
Planning & Development
11 MAY 2011
Ref: 0623-10

Notes

All drawings are to be read in conjunction with the relevant standard details.

(06-STD-SUPER-01) denotes reference to the relevant standard detail.

Rev	Details	Date	By

ALLISON — Homes —

Lysander House
Tempsford Hall
Sandy
Bedfordshire
SG19 2BD
Tel: 01767 642500 Fax: 01767 642628

Project: House Type H069.4.3

Drawing: Planning Layout


Drawing File Location: Q:\Project Files\A204 Bourne\Tech.\Arch.

Drawn by:	Date:
NCH	01.07.09
Scale: 1:100 @ A3	COINS code: H2AD04


All dimensions to be checked on site.
Any discrepancies to be reported to the Architect immediately.
This drawing should not be scaled.

Drawing no: RDC520-206 Revision: -

AMENDED PLAN

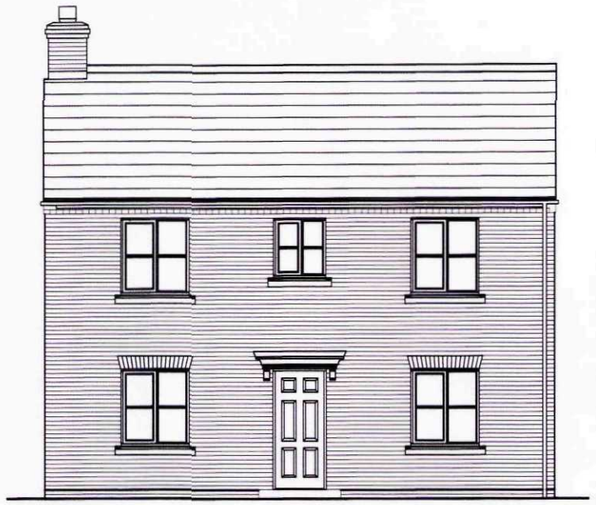


Front Elevation

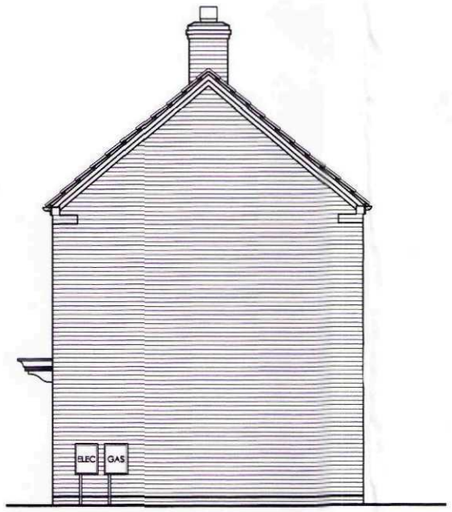


Side Elevation



Rear Elevation

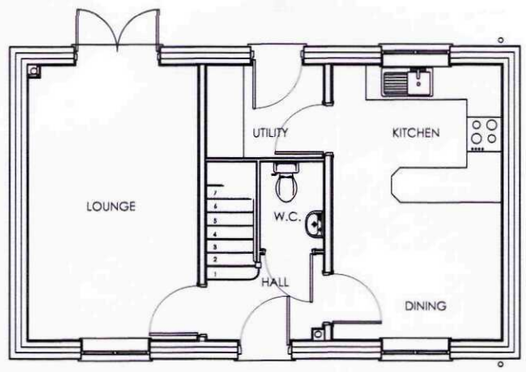

Ground Floor

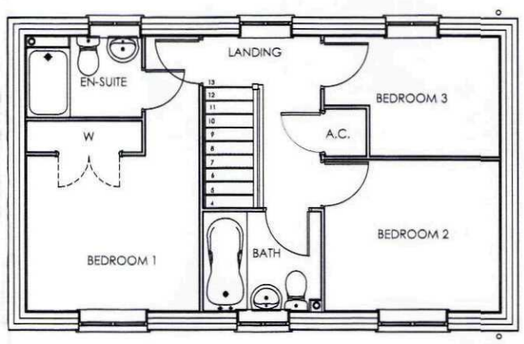

First Floor

SHDC
Planning & Development
11 MAY 2011
Ref: 0623-10

AMENDED PLAN
Ref. A5

Notes

All drawings are to be read in conjunction with the relevant standard details.

(06-STD-SUPER-01) denotes reference to the relevant standard detail.

Rev	Details	Date	By

ALLISON — Homes —

Lysander House
Tempsford Hall
Sandy
Bedfordshire
SG19 2BD
Tel: 01767 642500 Fax: 01767 642628

Project: House Type
Ashingdon H085.2


Drawing:
Planning Layout

Drawing File Location:
Q:\Project Files\A204 Bourne\Tech.\Arch.


Drawn by:	Date:
NCH	01.07.09
Scale: 1:100 @ A3	COINS code:

This drawing is © copyright protected.
All dimensions to be checked on site.
Any discrepancies to be reported to the Architect immediately.
This drawing should not be scaled.

Drawing no: RDC520-206
Revision: -

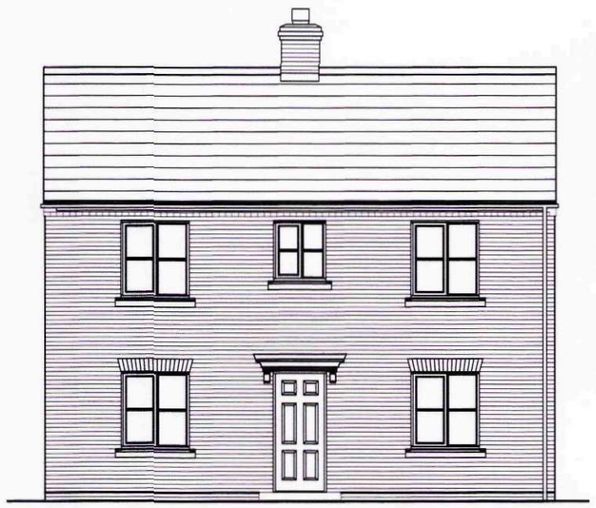


Front Elevation

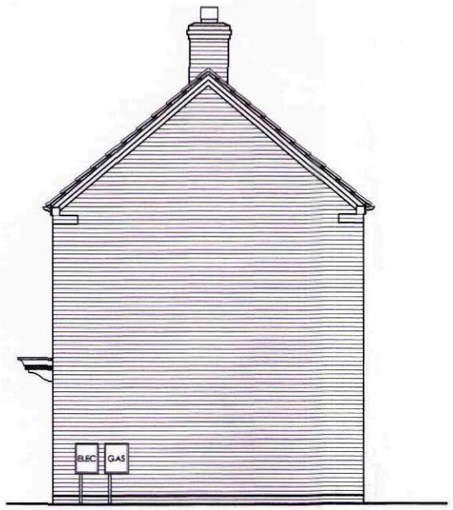


Side Elevation



Rear Elevation

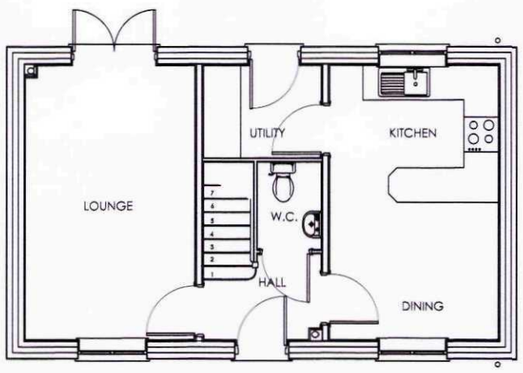

Ground Floor

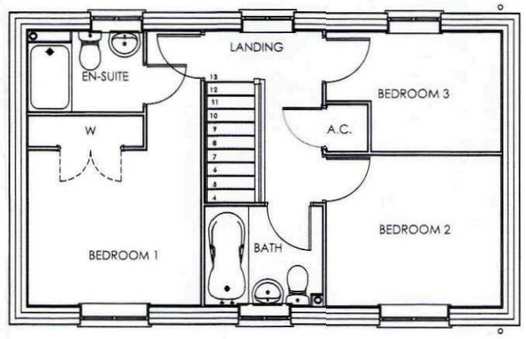

First Floor

SHDC
Planning & Development
1 1 MAY 2011
Ref: 0623-10

AMENDED PLAN
Ref. A5

Notes

All drawings are to be read in conjunction with the relevant standard details.

(06-STD-SUPER-01) denotes reference to the relevant standard detail.

Rev	Details	Date	By

ALLISON — Homes —

Lysander House
Tempsford Hall
Sandy
Bedfordshire
SG19 2BD
Tel: 01767 642500 Fax: 01767 642628

Project: House Type
Ashingdon H085.3

Drawing:
Planning Layout


Drawing File Location:
Q:\Project Files\A204 Bourne\Tech.\Arch.

Drawn by:	Date:
NCH	01.07.09
Scale: 1:100 @ A3	COINS code:

This drawing is © copyright protected.
All dimensions to be checked on site.
Any discrepancies to be reported to the Architect immediately.
This drawing should not be scaled.

Drawing no: RDC520-206
Revision: -


P:\Projects\500-599\520 Allison Homes Eastern Ltd\520-200 to 520-299\520-206 Proposed Residential Development in South Western Quadrant of Wygate Park, Spalding\CAD Files\00-RDC Drawings\Current\F069.5(2-D) Widford.d

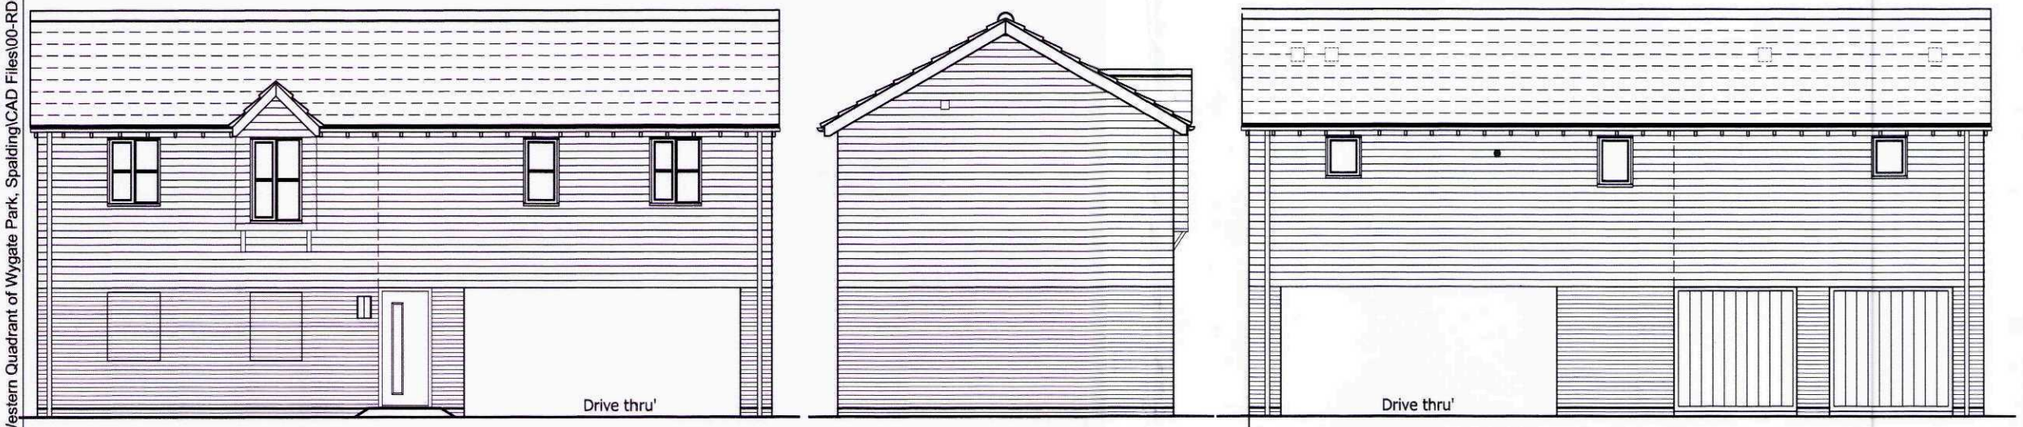


Front Elevation

Side Elevation

Rear Elevation

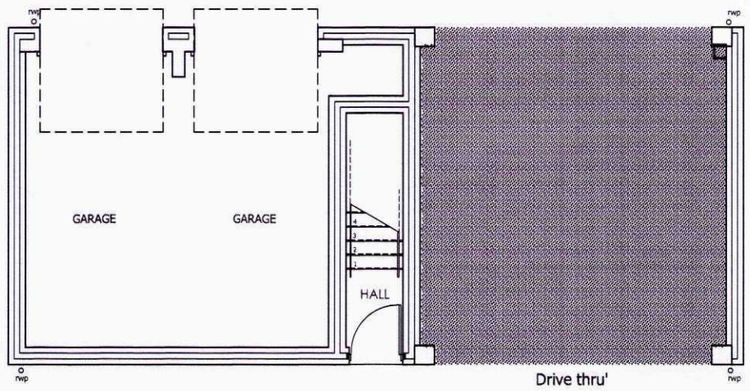

Ground Floor

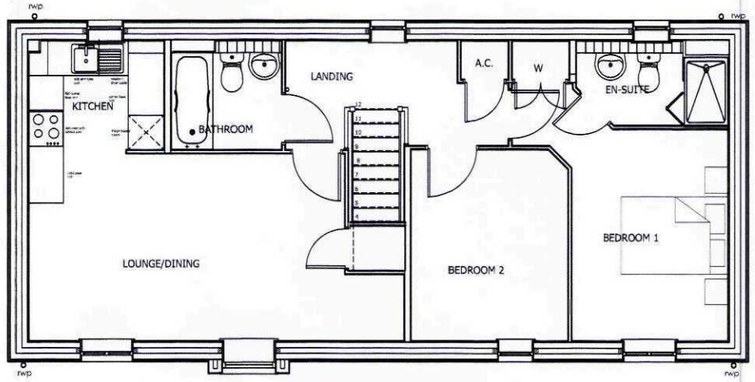

First Floor

Notes

All drawings are to be read in conjunction with the relevant standard details.

(06-STD-SUPER-01) denotes reference to the relevant standard detail.

SHDC
Planning & Development
11 MAY 2011
Ref: 0623-10

Rev	Details	Date	By
D	False window recesses added	13.04.11	JB
C	Bins door removed to rear	11.10.10	JB
B	Carport doors handed to rear elevation	13.09.10	JB
A	Side window removed and pier sizes increased	14.01.10	NH

ALLISON — Homes —

Lysander House
Tempsford Hall
Sandy
Bedfordshire
SG19 2BD
Tel: 01767 642500 Fax: 01767 642628

Project: House Type F069 (2/D)

Drawing: Planning Layout

Drawing File Location: Q:\Project Files\A204 Bourne\Tech.\Arch.

Drawn by:	Date:
NCH	01.07.09
Scale: 1:100 @ A3	COINS code:


All dimensions to be checked on site.
Any discrepancies to be reported to the Architect immediately.
This drawing should not be scaled.

Drawing no: RDC520-206 Revision: D

AMENDED PLAN
Ref. A-5




Front Elevation

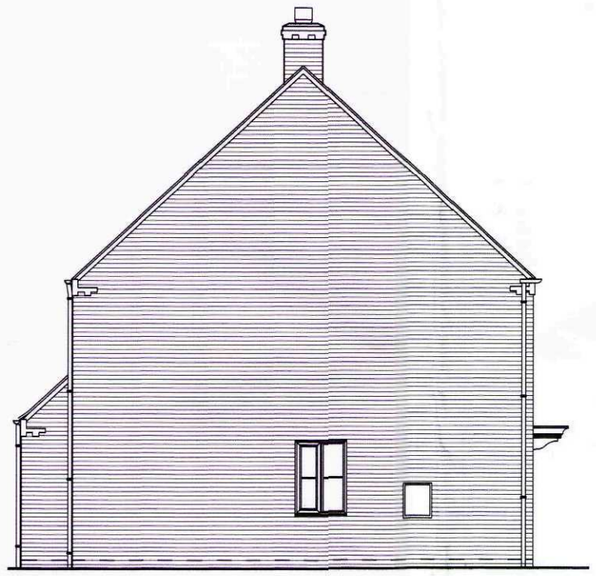


Side Elevation



Rear Elevation

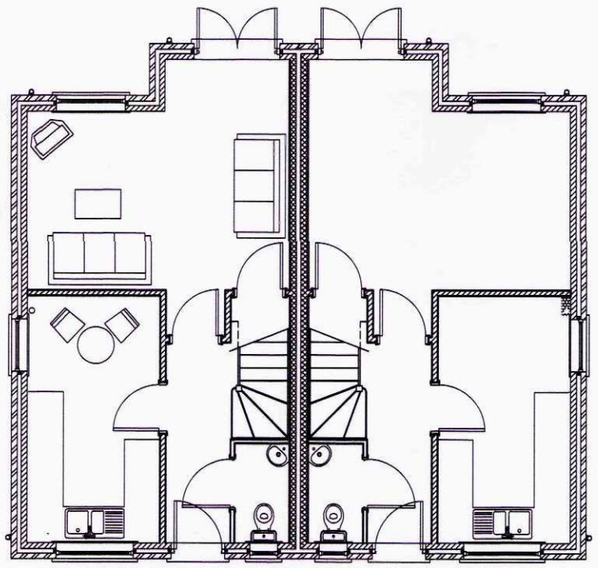

Ground Floor

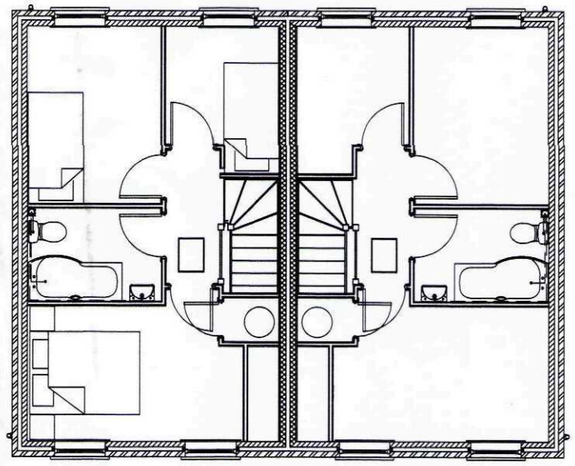

First Floor

Notes

All drawings are to be read in conjunction with the relevant standard details.

(06-STD-SUPER-01) denotes reference to the relevant standard detail.

SHDC
Planning & Development
11 MAY 2011
Ref: 0623-10

AMENDED PLAN
Ref. A5

Rev	Details	Date	By
A	Bathroom revisions	27/8/10	JB

ALLISON
— Homes —

Lysander House
Tempsford Hall
Sandy
Bedfordshire
SG19 2BD
Tel: 01767 642500 Fax: 01767 642628

Project: House Type
Alton.2


Drawing:
Planning Layout

Drawing File Location:
E:\CAD Drawings\05. Site Files\A204-Bourne


Drawn by:	Date:
NCH	21/07/2010
Scale: 1:100 @ A3	COINS code:

All dimensions to be checked on site.
Any discrepancies to be reported to the Architect immediately.
This drawing should not be scaled.

Drawing no: RDC520-206
Revision: A

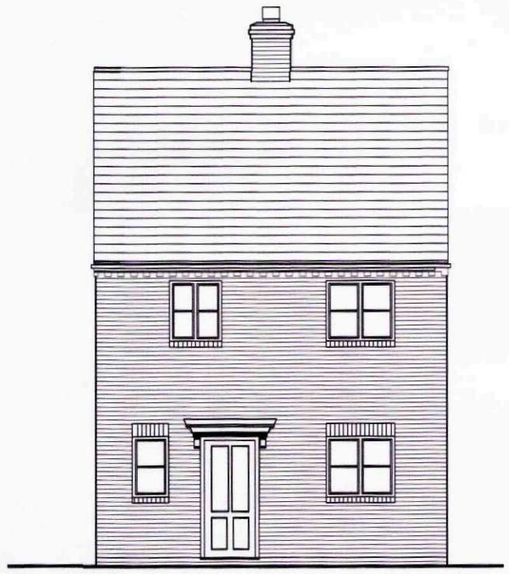


Front Elevation

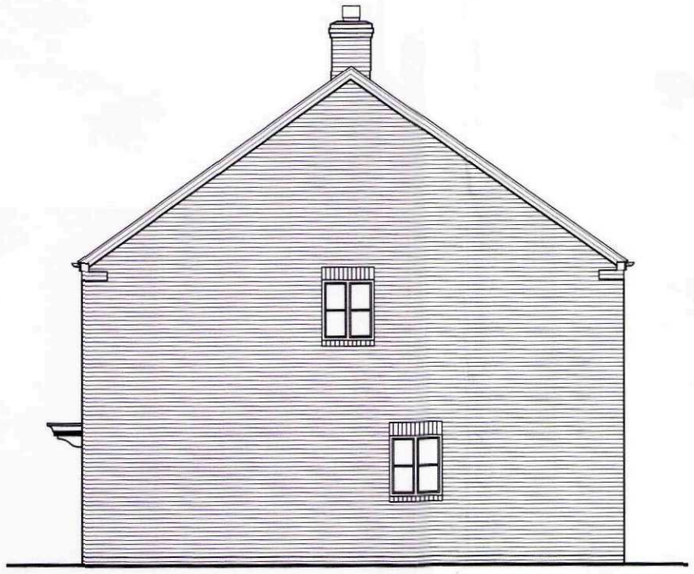


Side Elevation




Rear Elevation

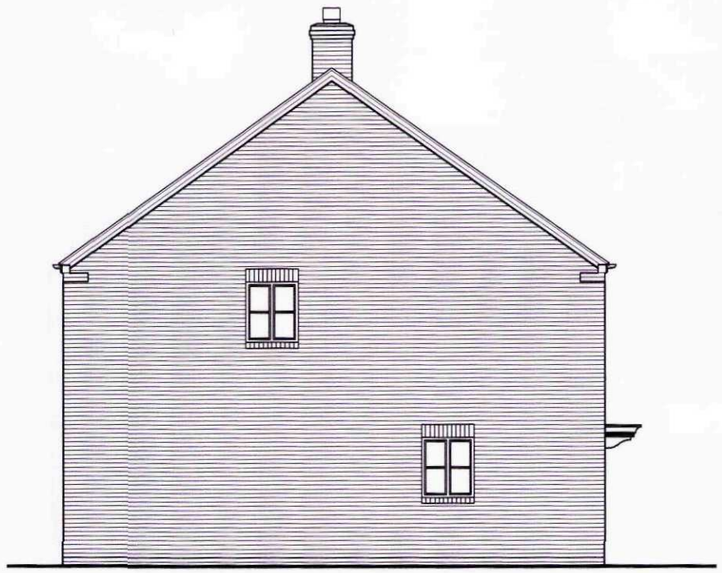

Side Elevation

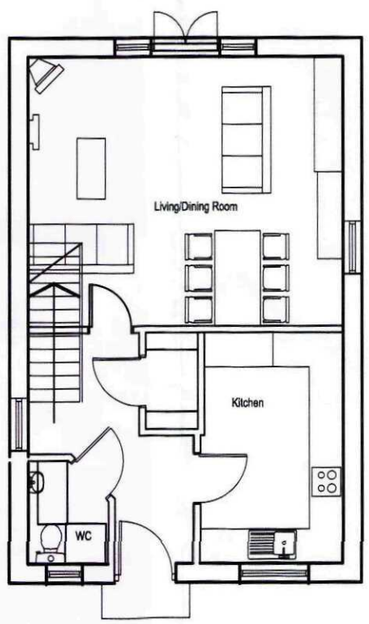

Ground Floor

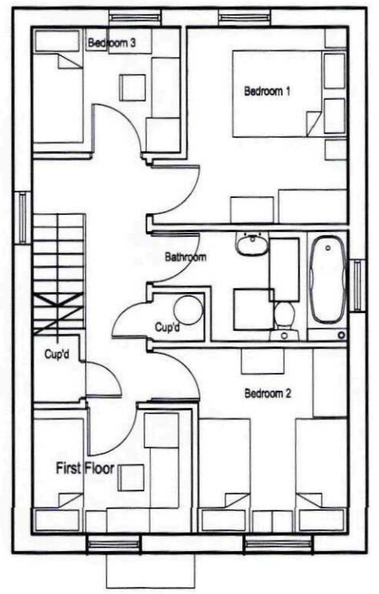

First Floor

Notes

All drawings are to be read in conjunction with the relevant standard details.

06-STD-SUPER-01 denotes reference to the relevant standard detail.

SHDC
Planning & Development
11 MAY 2011
Ref: 0623-10

Rev Details Date By

ALLISON
— Homes —

Lysander House
Tempsford Hall
Sandy
Bedfordshire
SG19 2BD
Tel: 01767 642500 Fax: 01767 642628

Project: House Type 4BHA.2

Drawing: Planning Layout


Drawing File Location: E:\CAD Drawings\05. Site Files\A204-Bourne

Drawn by: NCH	Date: 21/07/2010
Scale: 1:100 @ A3	COINS code:


This drawing is © copyright protected.
All dimensions to be checked on site.
Any discrepancies to be reported to the Architect immediately.
This drawing should not be scaled.

Drawing no: RDC520-206 Revision: -

AMENDED PLAN
Ref. A5

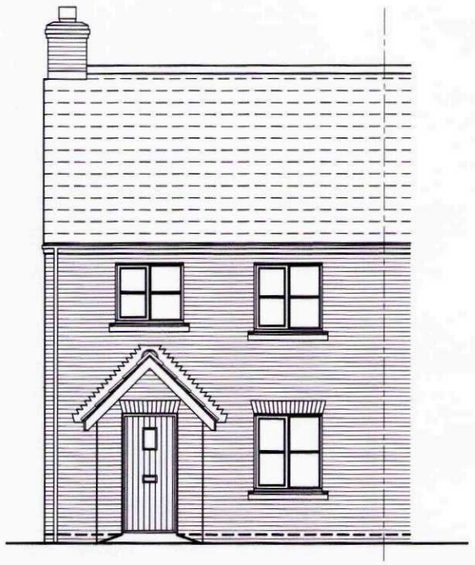


Front Elevation

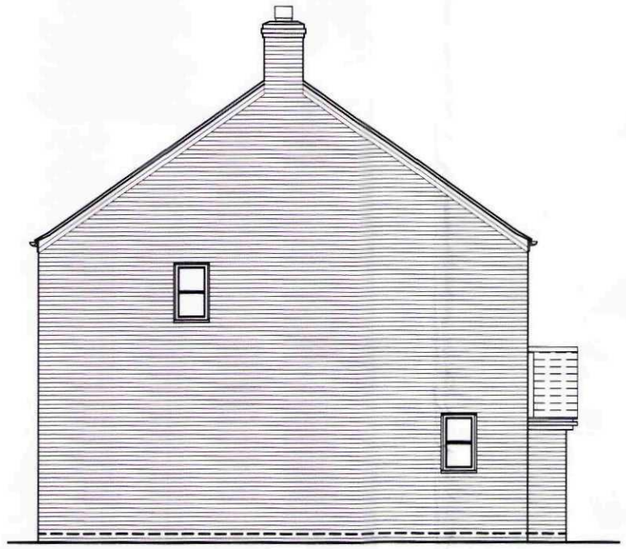


Side Elevation



Rear Elevation

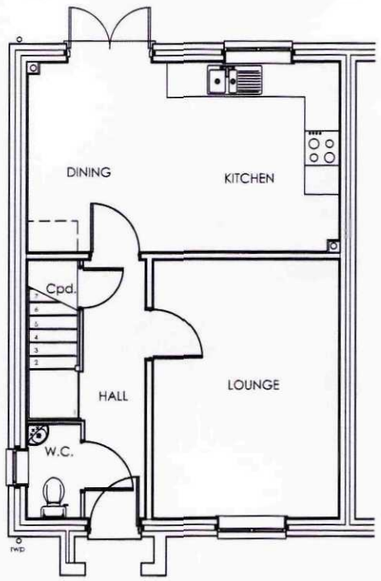

Ground Floor

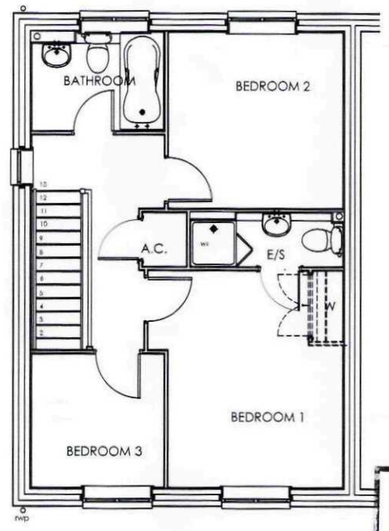

First Floor

SHDC
Planning & Development
11 MAY 2011
Ref: 0623-16

Notes

All drawings are to be read in conjunction with the relevant standard details.

(06-STD-SUPER-01) denotes reference to the relevant standard detail.

Rev Details Date By

ALLISON — Homes —

Lysander House
Tempsford Hall
Sandy
Bedfordshire
SG19 2BD
Tel: 01767 642500 Fax: 01767 642628

Project: House Type H093.2

Drawing: Planning Layout

Drawing File Location: E:\CAD Drawings\05. Site Files\A204-Bourne

Drawn by:	Date:
NCH	21/07/2010
Scale: 1:100 @ A3	COINS code:

This drawing is © copyright protected.
All dimensions to be checked on site.
Any discrepancies to be reported to the Architect immediately.
This drawing should not be scaled.

Drawing no: RDC520-206 Revision: -

AMENDED PLAN
Ref


Notes

All drawings are to be read in conjunction with the relevant standard details.

(06-STD-SUPER-01) denotes reference to the relevant standard detail.



Front Elevation

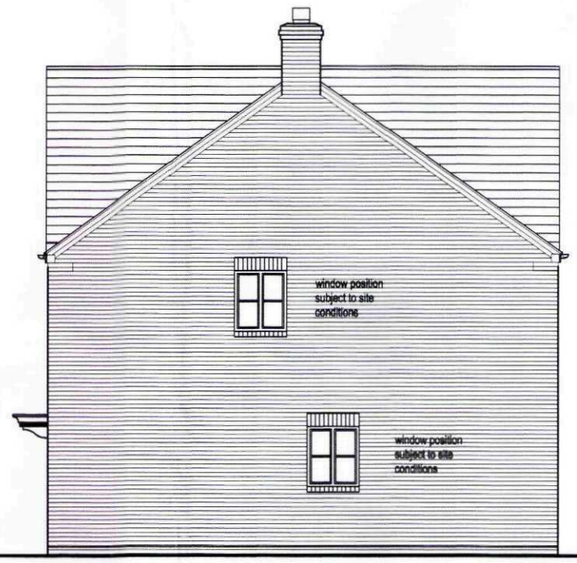

Side Elevation




Side Elevation


SHDC
Planning & Development
11 MAY 2011
Ref: 0623-6



Rear Elevation

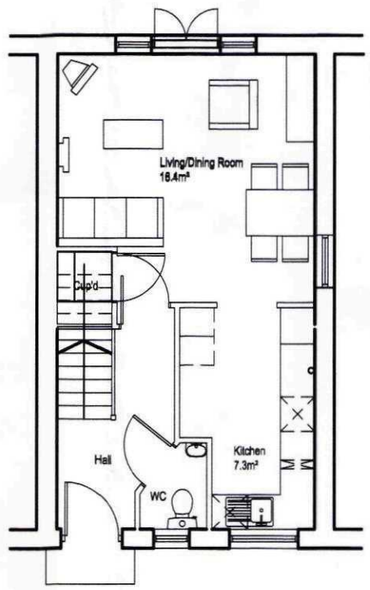

Ground Floor Plan

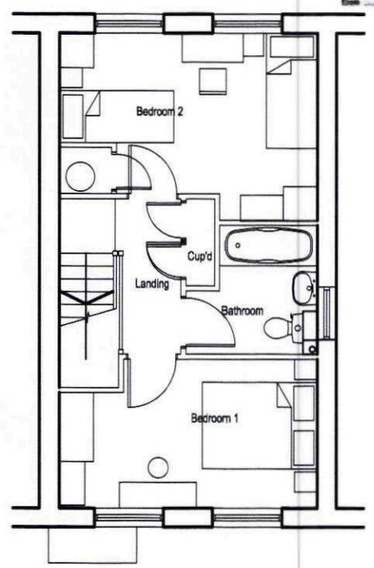

First Floor Plan

Rev	Details	Date	By

ALLISON
— Homes —

Lysander House
Tempsford Hall
Sandy
Bedfordshire
SG19 2BD
Tel: 01767 642500 Fax: 01767 642628

Project: House Type 2BHA.2

Drawing: Planning Layout

Drawing File Location:

Drawn by:	Date:
NCH	21.07.10
Scale: 1:100 @ A3	COINS code:


This drawing is © copyright protected.
All dimensions to be checked on site.
Any discrepancies to be reported to the Architect immediately.
This drawing should not be scaled.

Drawing no: RDC520-206 Revision:

AMENDED PLAN
Ref



Front Elevation

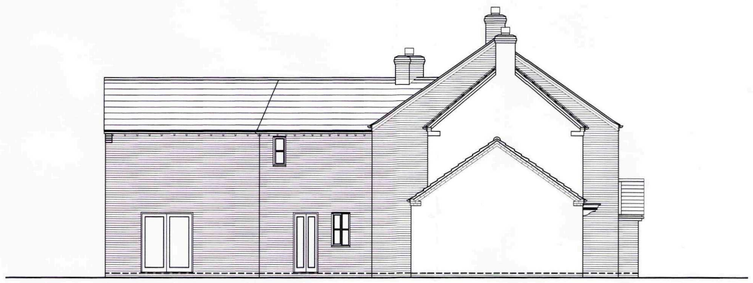

Side Elevation



Rear Elevation



Side Elevation

ALLISON
— Homes —

Lysander House
Tempsford Hall
Sandy
Bedfordshire
SG19 2BD
Tel: 01767 642500 Fax: 01767 642628

THIS DRAWING IS FOR THE PURPOSE OF OBTAINING PLANNING PERMISSION ONLY

AMENDED PLAN
Ref. A5

SHDC
Planning & Development
11 MAY 2011
Ref: 0623-10

Rev.	By	Notes	Date
B	JB	Chimneys amended	05-05-11
A	JB	Block split, chimneys added	24-02-11

rdc
Robert Doughty Consultancy
32 High Street, Helpringham
Sleaford, Lincolnshire NG34 0RA
Tel: 01529 421646
Fax: 01529 421358
Email: admin@rdc-landplan.co.uk
Web: www.rdc-landplan.co.uk

© Robert Doughty Consultancy

Client: Allison Homes Eastern Ltd

Project: South Western Quadrant Wygate Park


Drawing title: Design Details — Plots 107 -113

Drawing No.	Rev.	Drawn
520-206-p107-113-DD02	B	
Scale: 1:100 @ A1	Date: 12-08-10	Checked

All measurements should be checked against on site conditions and any discrepancies should be brought to the attention of the Robert Doughty Consultancy.

ALLISON
— Homes —


Lysander House
Tempsford Hall
Sandy
Bedfordshire
SG19 2BD
Tel: 01767 642500 Fax: 01767 642628

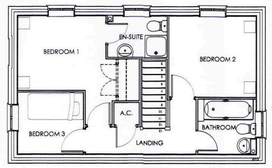




First Floor

Plot 150

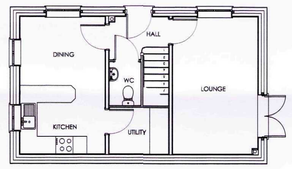


Plot 149

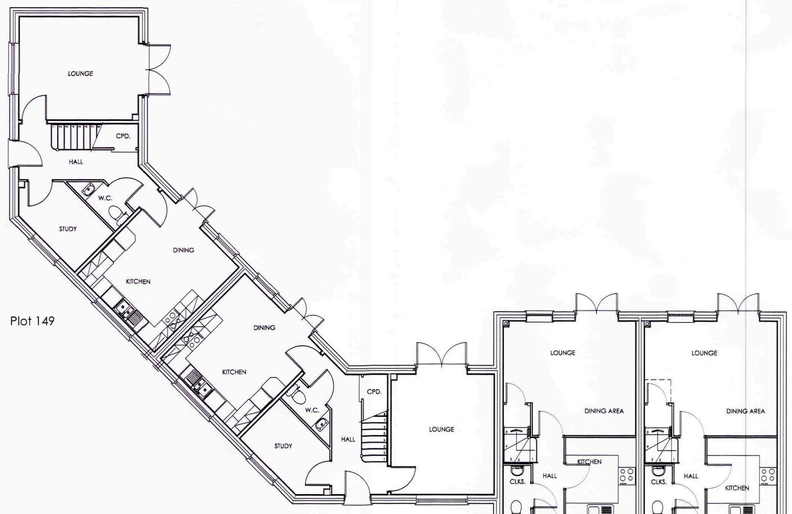

Plot 148

Plot 147

Plot 146

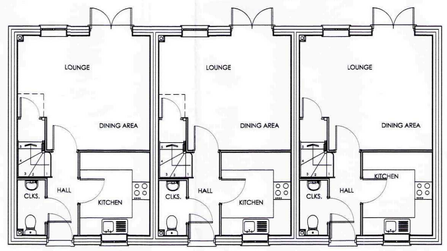

Plot 145 Plot 144 Plot 143

Ground Floor

AMENDED PLAN
Ref. 95

THIS DRAWING IS FOR THE PURPOSE OF OBTAINING PLANNING PERMISSION ONLY

SHDC
Planning & Development
11 MAY 2011
Ref: 0623-10

Rev.	By	Notes	Date
B	JB	Canopy & chimney amends	05-05-11
A	JB	Block split as per client instruction	24-02-11

rdc
Robert Doughty Consultancy

© 32 High Street, Helpringham
Sleaford, Lincolnshire NG34 ORA

Tel: 01529 421646
Fax: 01529 421358
Email: admin@rdc-landplan.co.uk
Web: www.rdc-landplan.co.uk

Client: Allison Homes Eastern Ltd

Project: South Western Quadrant Wygate Park

Drawing title: Design Details — Plots 143 - 150

Drawing No.	Rev.	Drawn
520-206-p143-150-DD01	B	
Scale	Date	Checked
1:100 @ A1	19-08-10	

All measurements should be checked against on site conditions and any discrepancies should be brought to the attention of the Robert Doughty Consultancy.



Plot 149 Plot 148 Plot 147 Plot 146 Plot 145 Plot 144 Plot 143

Front Elevation



Plot 150 Plot 149 Plot 148

Side Elevation



Rear Elevation



Side Elevation

ALLISON
— Homes —

Lysander House
Tempsford Hall
Sandy
Bedfordshire
SG19 2BD
Tel: 01767 642500 Fax: 01767 642628

THIS DRAWING IS FOR THE PURPOSE OF OBTAINING PLANNING PERMISSION ONLY

AMENDED PLAN
Ref. AS

SHDC
Planning & Development
1 1 MAY 2011
Ref: 0623-10

Rev.	By	Notes	Date
B	JB	Canopy & chimney amends	05-05-11
A	JB	Block split, chimney added canopy amends	24-02-11

rdc
Robert Doughty Consultancy

© 32 High Street, Helpringham
Sleaford, Lincolnshire NG34 ORA

Tel: 01529 421646
Fax: 01529 421358
Email: admin@rdc-landplan.co.uk
Web: www.rdc-landplan.co.uk

Client: Allison Homes Eastern Ltd

Project: South Western Quadrant Wygate Park

Drawing title: Design Details — Plots 143 -150

Drawing No.	Rev.	Drawn
520-206-p143-150-DD02	B	
Scale: 1:100 @ A1	Date: 19-08-10	Checked

All measurements should be checked against on site conditions and any discrepancies should be brought to the attention of the Robert Doughty Consultancy.



Plot 171 Plot 170 Plot 169 Plot 168 Plot 167

Ground Floor



First Floor



Plot 171 Plot 170 Plot 169 Plot 168 Plot 167

Front Elevation



Side Elevation



Rear Elevation



Side Elevation

ALLISON — Homes —

Lysander House
Tempsford Hall
Sandy
Bedfordshire
SG19 2BD
Tel: 01767 642500 Fax: 01767 642628

AMENDED PLAN
Ref. 45

THIS DRAWING IS FOR THE PURPOSE OF OBTAINING PLANNING PERMISSION ONLY

SHDC
Planning & Development
11 MAY 2011
Ref: 0633-10

Rev.	By	Notes	Date
B	JB	Chimneys amended	05-05-11
A	JB	Chimneys & porch canopy amends	28-02-11

rdc Robert Doughty Consultancy
32 High Street, Helpringham
Sleaford, Lincolnshire NG34 ORA
Tel: 01529 421646
Fax: 01529 421358
Email: admin@rdc-landplan.co.uk
Web: www.rdc-landplan.co.uk
©


Client: Allison Homes Eastern Ltd

Project: South Western Quadrant Wygate Park

Drawing title: Design Details — Plots 167 - 171

Drawing No.	Rev.	Drawn
520-206-p167-171-DD01	B	
Scale	**Date**	**Checked**
1:100 @ A1	18-08-10	

All measurements should be checked against on site conditions and any discrepancies should be brought to the attention of the Robert Doughty Consultancy.

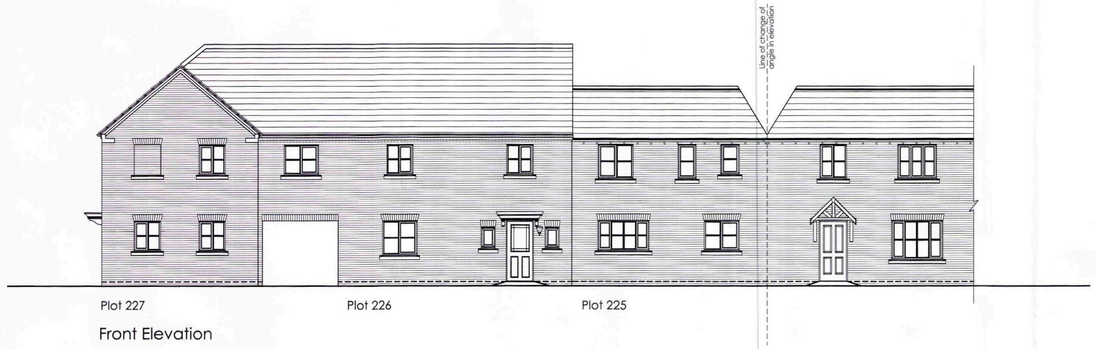

Front Elevation



Front Elevation



Front Elevation



Side Elevation

ALLISON
— Homes —

Lysander House
Tempsford Hall
Sandy
Bedfordshire
SG19 2BD
Tel: 01767 642500 Fax: 01767 642628

THIS DRAWING IS FOR THE PURPOSE OF OBTAINING PLANNING PERMISSION ONLY

AMENDED PLAN
Ref. 45

SHDC
Planning & Development
11 MAY 2011
Ref: 0623-10

Rev.	By	Notes	Date
B	JB	Chimneys amended	05-05-11
A	JB	Render & chimney added to plot 217	25-02-11

rdc
Robert Doughty Consultancy

32 High Street, Helpringham
Sleaford, Lincolnshire NG34 ORA

Tel: 01529 421646
Fax: 01529 421358
Email: admin@rdc-landplan.co.uk
Web: www.rdc-landplan.co.uk

©

Client:
Allison Homes Eastern Ltd

Project:
South Western Quadrant Wygate Park

Drawing title:
Design Details - Elevations Plots 217 - 227

Drawing No.	Rev.	Drawn
520-206-p217-227-DD03	B	

Scale	Date	Checked
1:100 @ A1	27-08-10	

All measurements should be checked against on site conditions and any discrepancies should be brought to the attention of the Robert Doughty Consultancy.

THIS DRAWING IS FOR THE PURPOSE OF OBTAINING PLANNING PERMISSION ONLY

ALLISON — Homes —


Lysander House
Tempsford Hall
Sandy
Bedfordshire
SG19 2BD
Tel: 01767 642500 Fax: 01767 642628



Rear Elevation



Rear Elevation

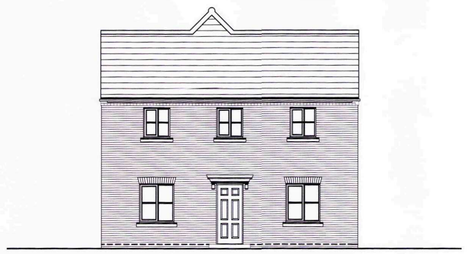

Side Elevation

AMENDED PLAN
Ref. AS

SHDC
Planning & Development
11 MAY 2011
Ref: 0623-10

Rev.	By	Notes	Date
B	JB	Chimneys amended	05-05-11
A	JB	Render & chimney added to plot 217	25-02-11

rdc Robert Doughty Consultancy

32 High Street, Helpringham
Sleaford, Lincolnshire NG34 ORA

Tel: 01529 421646
Fax: 01529 421358
Email: admin@rdc-landplan.co.uk
Web: www.rdc-landplan.co.uk

©

Client: Allison Homes Eastern Ltd

Project: South Western Quadrant Wygate Park

Drawing title: Design Details - Elevations — Plots 217 - 227


Drawing No.	Rev.	Drawn
520-206-p217-227-DD04	B	

Scale	Date	Checked
1:100 @ A1	27-08-10	

All measurements should be checked against on site conditions and any discrepancies should be brought to the attention of the Robert Doughty Consultancy




Front Elevation

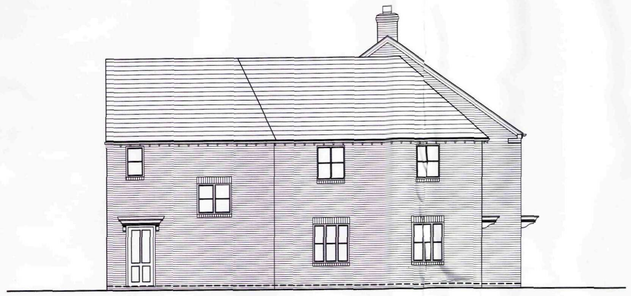

Side Elevation



Rear Elevation

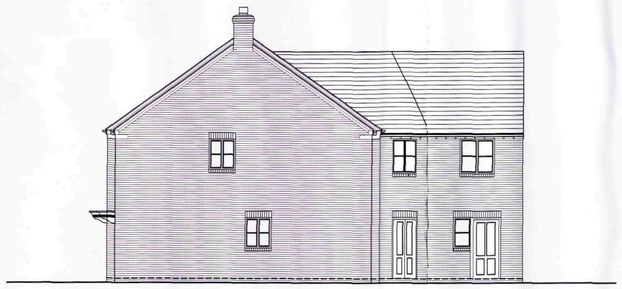

Side Elevation

ALLISON
— Homes —

Lysander House
Tempsford Hall
Sandy
Bedfordshire
SG19 2BD
Tel: 01767 642500 Fax: 01767 642628

THIS DRAWING IS FOR THE PURPOSE OF OBTAINING PLANNING PERMISSION ONLY

AMENDED PLAN
Ref. A5

SHDC
Planning & Development
11 MAY 2011
Ref: 0623-10

Rev.	By	Notes	Date
B	JB	Chimneys amended	05-05-11
A	JB	Chimney added to plot 237 & 240	28/02/11

rdc
Robert Doughty Consultancy

© 32 High Street, Helpringham
Sleaford, Lincolnshire NG34 ORA

Tel: 01529 421646
Fax: 01529 421358
Email: admin@rdc-landplan.co.uk
Web: www.rdc-landplan.co.uk

Client:
Allison Homes Eastern Ltd

Project:
South Western Quadrant Wygate Park

Drawing title:
Design Details
Plots 237 - 243


Drawing No.	Rev.	Drawn
520-206-p237-243-DD02	B	
Scale	Date	Checked
1:100 @ A1	23-08-10	

All measurements should be checked against on site conditions and any discrepancies should be brought to the attention of the Robert Doughty Consultancy.



Plot 250 Plot 249 Plot 248 Plot 247 Plot 246 Plot 245 Plot 244

Front Elevation

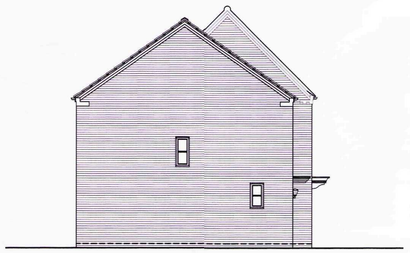

Side Elevation



Rear Elevation



Side Elevation

ALLISON Homes

Lysander House
Tempsford Hall
Sandy
Bedfordshire
SG19 2BD
Tel: 01767 642500 Fax: 01767 642628

THIS DRAWING IS FOR THE PURPOSE OF OBTAINING PLANNING PERMISSION ONLY

AMENDED PLAN
Ref. 45

SHDC
Planning & Development
11 MAY 2011
Ref: 0123-10

Rev.	By	Notes	Date
B	JB	Chimneys amended	05-05-11
A	JB	Chimney to plot 246 & 248, render to 244	25-02-11

rdc Robert Doughty Consultancy

32 High Street, Helpringham
Sleaford, Lincolnshire NG34 ORA

Tel: 01529 421646
Fax: 01529 421358
Email: admin@rdc-landplan.co.uk
Web: www.rdc-landplan.co.uk

© All measurements should be checked against on site conditions and any discrepancies should be brought to the attention of the Robert Doughty Consultancy.

Client: Allison Homes Eastern Ltd

Project: South Western Quadrant Wygate Park

Drawing title: Design Details — Plots 244 - 250

Drawing No.	Rev.	Drawn
520-206-p244-250-DD02	B	

Scale	Date	Checked
1:100 @ A1	24-08-10	