

Front Elevation




Side Elevation




Rear Elevation



Side Elevation

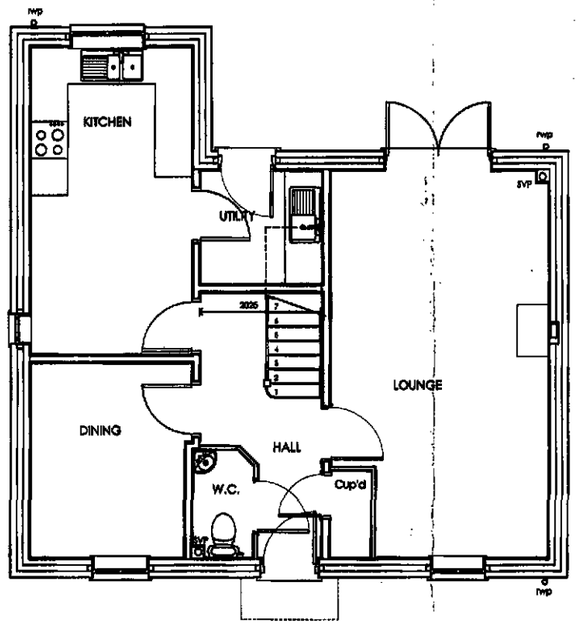

Ground Floor

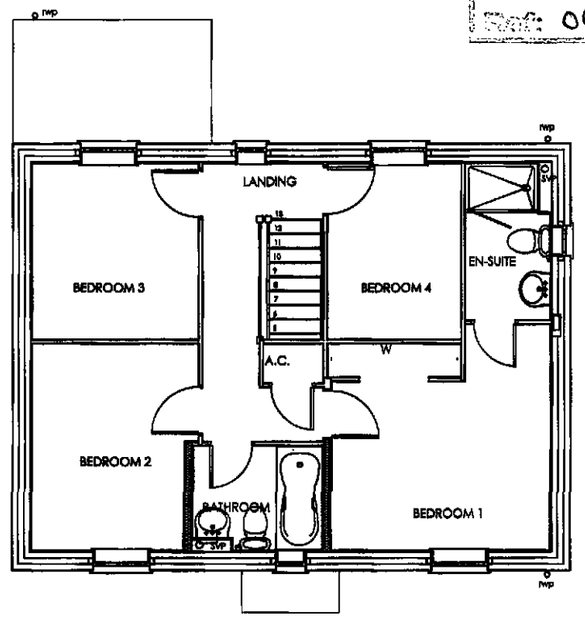

First Floor

Notes

All drawings are to be read in conjunction with the relevant standard details.

06-STD-SUPER-01 denotes reference to the relevant standard detail.

DETERMINED PLAN

Planning & Development

2 8 JUL 2010

Ref: 0623 -10

Rev Details Date

ALLISON — Homes —

Lysander House
Tempsford Hall
Sandy
Bedfordshire
SG19 2BD
Tel: 01767 642500 Fax: 01767 642628

Project: House Type
Ardleigh H122

Drawing:
Planning Layout

Drawing File Location:


Drawn by:	Date:
NCH	01.07.09
Scale: 1:100 @ A3	COINS code:

This drawing is © copyright protected.
All dimensions to be checked on site.
Any discrepancies to be reported to the Architect immediately.
This drawing should not be scaled.


Drawing no: RDC520-206
Revision: -



Front Elevation

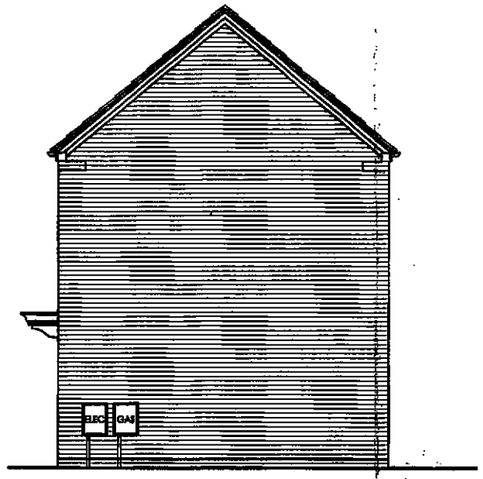


Side Elevation

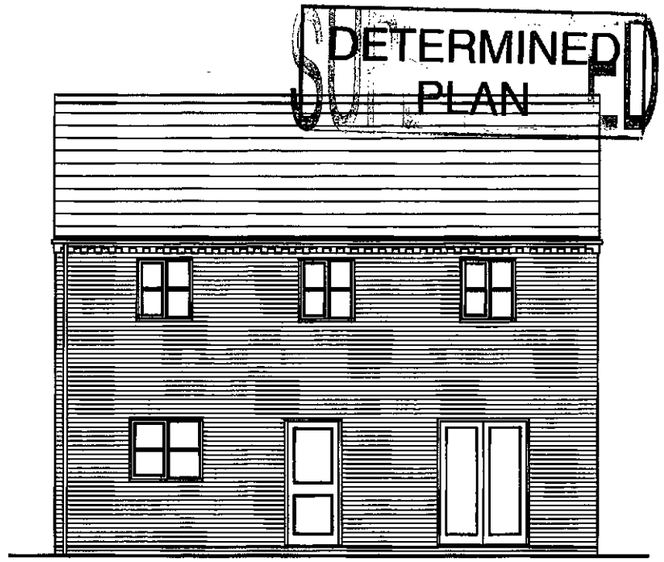


Rear Elevation

DETERMINED PLAN

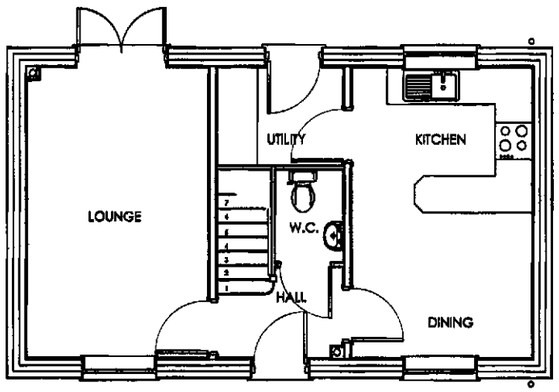

Ground Floor

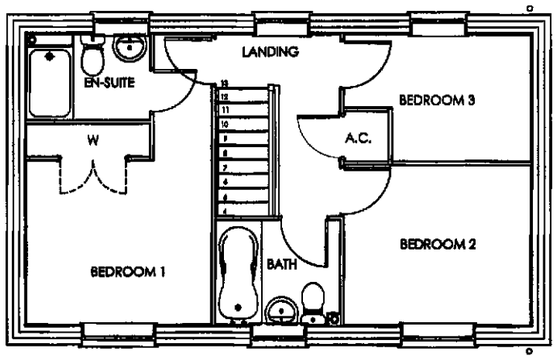

First Floor

Planning & Development
2 8 JUL 2010
Ref: 0623-10

Notes

All drawings are to be read in conjunct with the relevant standard details.

(06-STD-SUPER-01) denotes reference the relevant standard detail.

Rev	Details	Dat

ALLISON — Homes —

Lysander House
Tempsford Hall
Sandy
Bedfordshire
SG19 2BD
Tel: 01767 642500 Fax: 01767 642628

Project: House Type
Ashingdon H085

Drawing:
Planning Layout

Drawing File Location:
Q:\Project Files\A204 Bourne\Tech.\Arch.

Drawn by:	Date:
NCH	01.07.09
Scale: 1:100 @ A3	COINS code:

This drawing is © copyright protected.
All dimensions to be checked on site.
Any discrepancies to be reported to the Architect immediately.
This drawing should not be scaled.

Drawing no: RDC520-206
Revisior -


Notes

All drawings are to be read in conjuncti with the relevant standard details.


06-STD-SUPER-01 denotes reference t the relevant standard detail.



Front Elevation

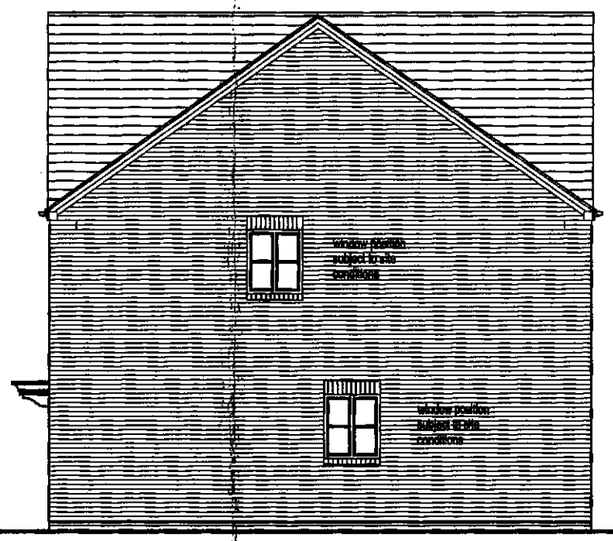

Side Elevation

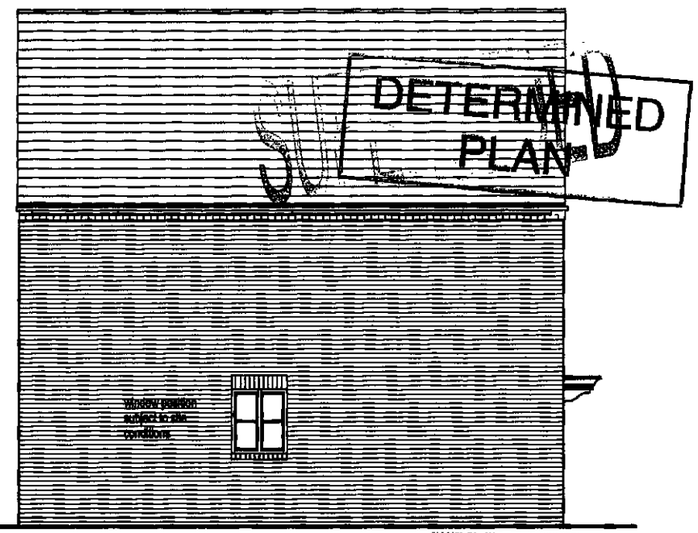


Side Elevation

DETERMINED PLAN


SHDC
Planning & Development
2 8 JUL 2010
Ref: 0623-10



Rear Elevation

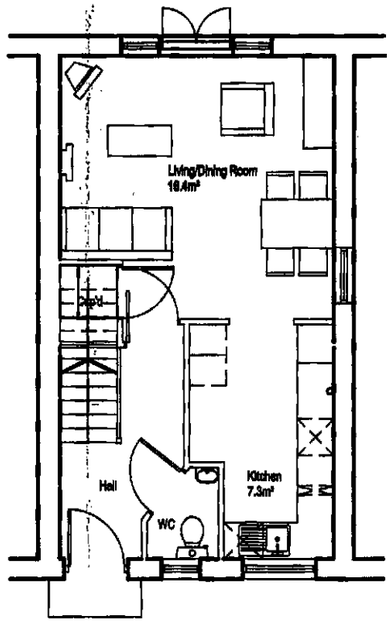

Ground Floor Plan

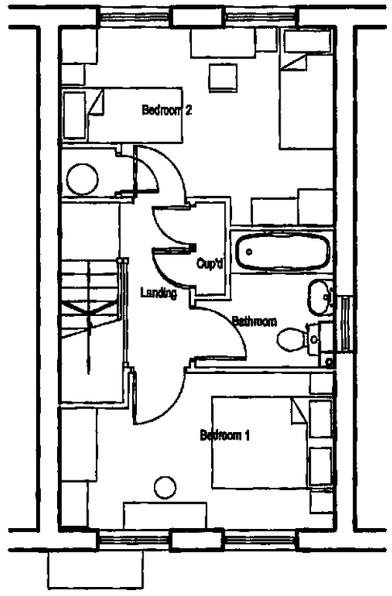

First Floor Plan

Rev Details Date

ALLISON
— Homes —

Lysander House
Tempsford Hall
Sandy
Bedfordshire
SG19 2BD
Tel: 01767 642500 Fax: 01767 642628

Project: House Type 2BHA

Drawing: Planning Layout

Drawing File Location:

Drawn by: NCH	Date: 21.07.10
Scale: 1:100 @ A3	COINS code:

This drawing is © copyright protected. All dimensions to be checked on site. Any discrepancies to be reported to the Architect immediately. This drawing should not be scaled.


Drawing no: RDC520-206 Revisior



Front Elevation




Side Elevation

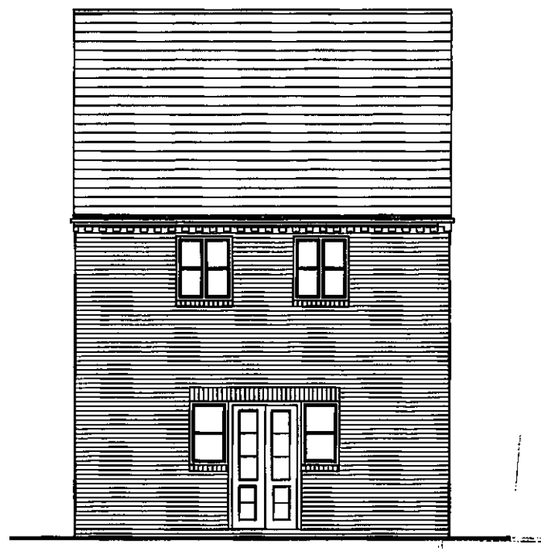


Rear Elevation



Side Elevation

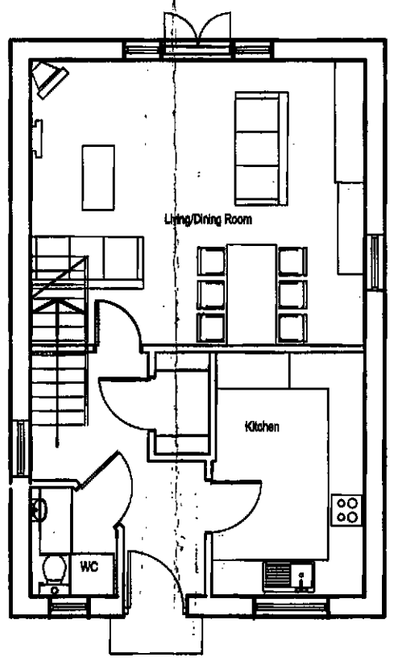

Ground Floor

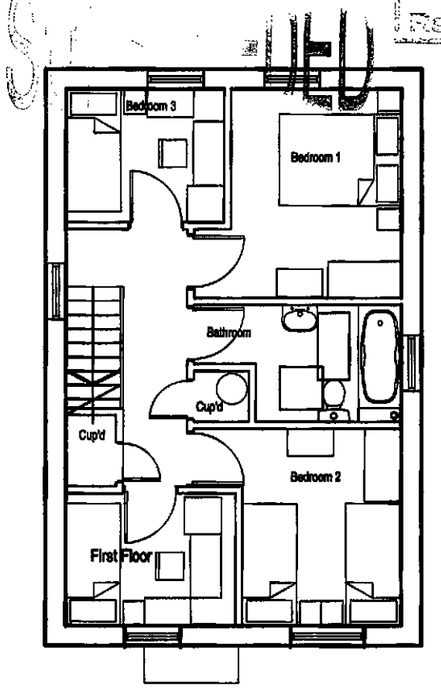

First Floor

Notes

All drawings are to be read in conjunctio with the relevant standard details.

(06-STD-SUPER-01) denotes reference to the relevant standard detail.

DETERMINED PLAN

Site
Planning & Development
2 8 JUL 2010
Ref: 0623-10

Rev	Details	Date

ALLISON — Homes —

Lysander House
Tempsford Hall
Sandy
Bedfordshire
SG19 2BD
Tel: 01767 642500 Fax: 01767 642628

Project: House Type 4BHA

Drawing: Planning Layout

Drawing File Location: E:\CAD Drawings\05. Site Files\A204-Bourne


Drawn by:	Date:
NCH	21/07/2010
Scale: 1:100 @ A3	COINS code:

This drawing is © copyright protected. All dimensions to be checked on site. Any discrepancies to be reported to the Architect immediately. This drawing should not be scaled.

Drawing no: RDC520-206

Revision: -


P:\Projects\500-599\520 Allison Homes Eastern Ltd\520-200 to 520-299\520-206 Proposed Residential Development in South Western Quadrant of Wygate Park, Spalding\CAD Files\00-RDC Drawings\Current\ACAD-Garage

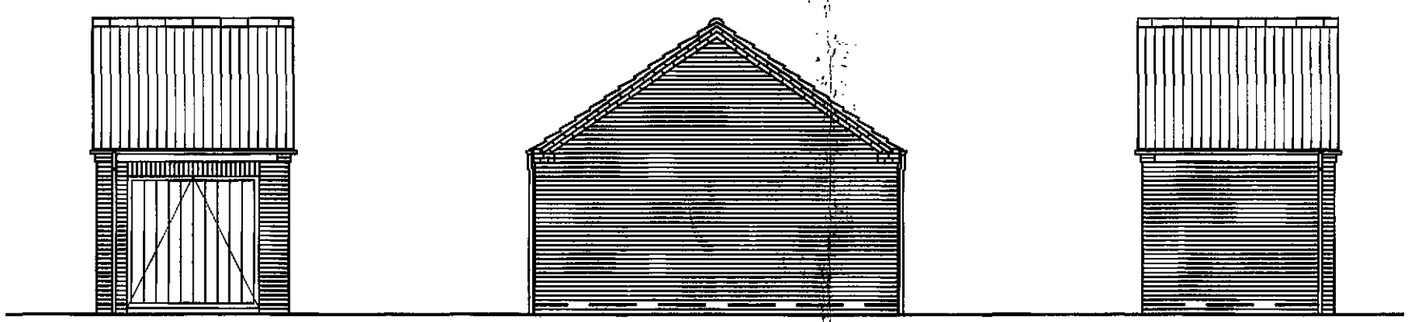


Front Elevation

Side Elevation

Rear Elevation

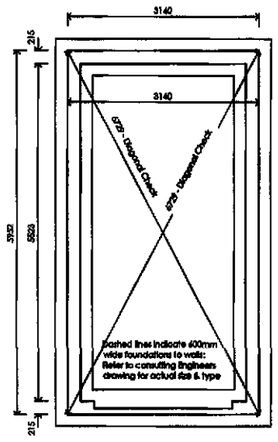

Foundation Plan

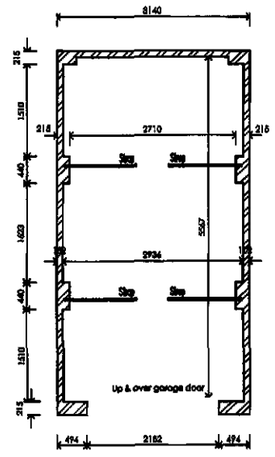

Plan

1 x1

SHDC
Planning & Development
28 JUL 2010
Ref: 0623-10

Notes

All drawings are to be read in conjunc with the relevant standard details.

06-STD-SUPER-01 denotes reference the relevant standard detail.

DETERMINED PLAN

Rev Details Dat

ALLISON — Homes —

Lysander House
Tempsford Hall
Sandy
Bedfordshire
SG19 2BD
Tel: 01767 642500 Fax: 01767 642628

Project: Garages

Drawing:

Single Garage

Drawing File Location:


Drawn by:	Date:
NCH	21/01/2008
Scale: 1:100 @ A3	COINS code:

This drawing is © copyright protected. All dimensions to be checked on site. Any discrepancies to be reported to the Architect immediately. This drawing should not be scaled.

Drawing no: RDC520-206

Revisio -


P:\Projects\500-599\520 Allison Homes Eastern Ltd\520-200 to 520-299\520-206 Proposed Residential Development in South Western Quadrant of Wygate Park, Spalding\CAD Files\00-RDC Drawings\Current\ACAD-Garage

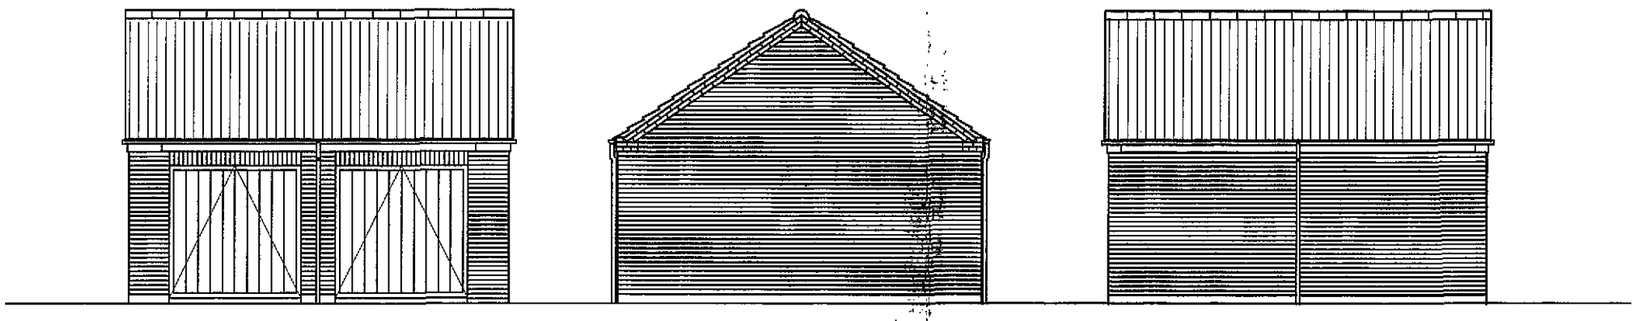


Front Elevation

Side Elevation

Rear Elevation

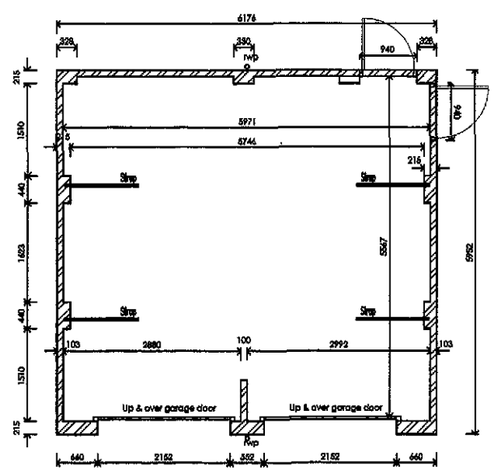

Floor Plan

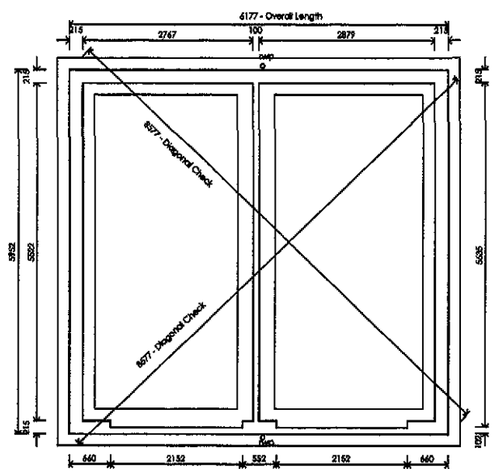

Foundation Plan

DETERMINED PLAN

SHDC
Planning & Development
28 JUL 2010
Ref: 0623-10

Notes

All drawings are to be read in conjunctio with the relevant standard details.

06-STD-SUPER-01 denotes reference to the relevant standard detail.

Rev	Details	Date

ALLISON — Homes —

Lysander House
Tempsford Hall
Sandy
Bedfordshire
SG19 2BD
Tel: 01767 642500 Fax: 01767 642628

Project: Garages

Drawing: Double Garage

Drawing File Location:


Drawn by:	Date:
NCH	21/01/2008
Scale: 1:100 @ A3	COINS code:

This drawing is © copyright protected.
All dimensions to be checked on site.
Any discrepancies to be reported to the Architect immediately.
This drawing should not be scaled.

Drawing no: RDC520-206

Revision: -


P:\Projects\500-599\520 Allison Homes Eastern Ltd\520-200 to 520-299\520-206 Proposed Residential Development in South Western Quadrant of Wygate Park, Spalding\CAD Files\00-RDC Drawings\Current\ACAD-Garage

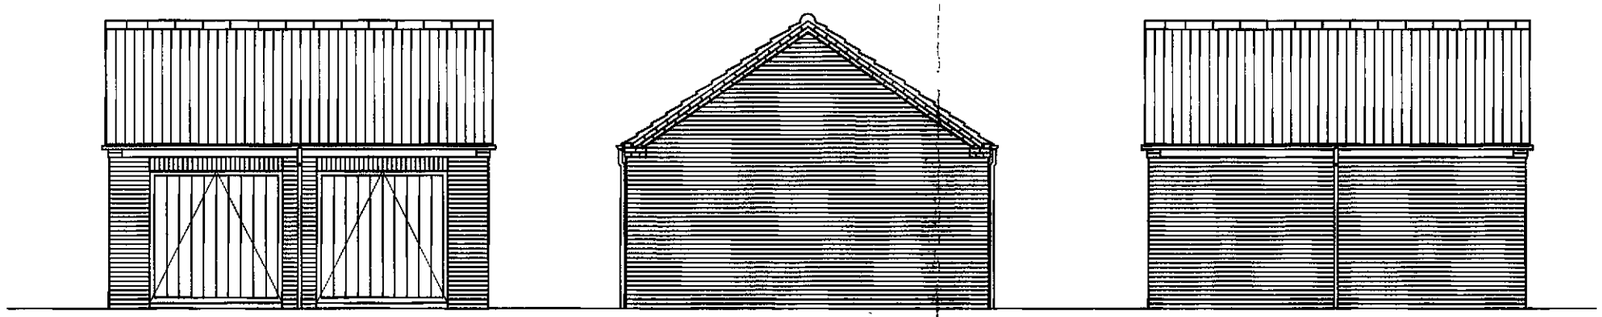


Front Elevation

Side Elevation

Rear Elevation

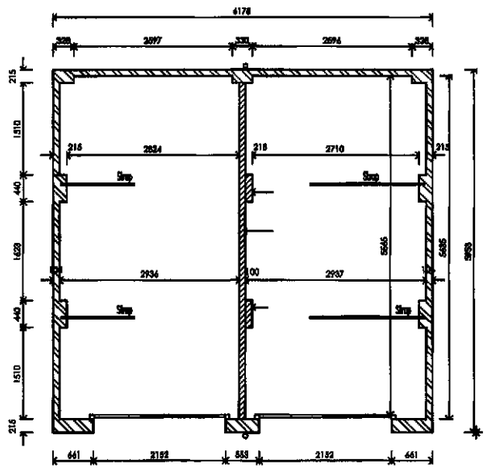

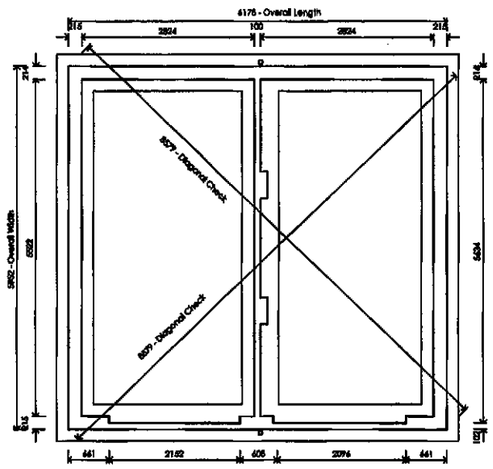

SHDC
Planning & Development
2 8 JUL 2010
Ref: 0623-10

Notes

All drawings are to be read in conjunction with the relevant standard details.

06-STD-SUPER-01 denotes reference to the relevant standard detail.

DETERMINED PLAN

Rev Details Date

ALLISON — Homes —

Lysander House
Tempsford Hall
Sandy
Bedfordshire
SG19 2BD
Tel: 01767 642500 Fax: 01767 642628

Project: Garages

Drawing: 2 x Singles

Drawing File Location:


Drawn by:	Date:
NCH	21/01/2008
Scale: 1:100 @ A3	COINS code:

This drawing is © copyright protected.
All dimensions to be checked on site.
Any discrepancies to be reported to the Architect immediately.
This drawing should not be scaled.


Drawing no: RDC520-206

Revision: -


P:\Projects\500-599\520 Allison Homes Eastern Ltd\520-200 to 520-299\520-206 Proposed Residential Development in South Western Quadrant of Wygate Park, Spalding\CAD Files\01-Client\245 Garages.dwg, 27/07/2010 1

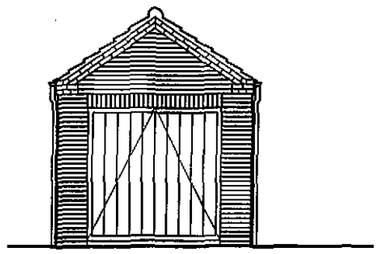


Front Elevation

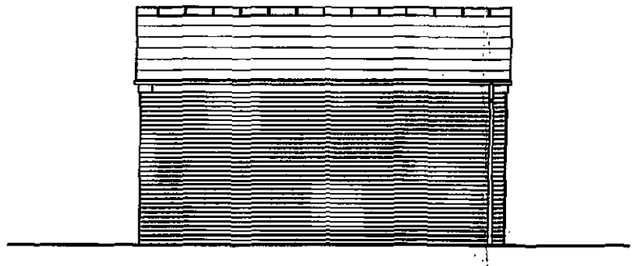

Side Elevation

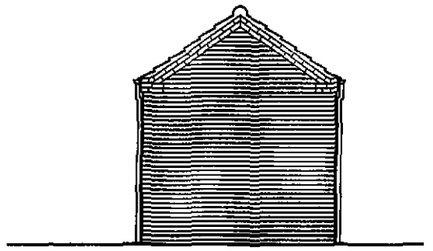

Rear Elevation

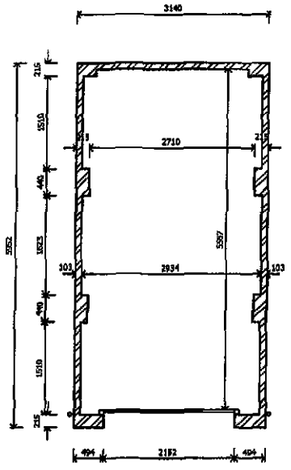

Plan

Ground Floor

Notes

All drawings are to be read in conjunction with the relevant standard details.

06-STD-SUPER-01 denotes reference to the relevant standard detail.

DETERMINED PLAN

SHDC
Planning & Development
28 JUL 2010
Ref: 0623-10

Rev	Details	Date	B

ALLISON — Homes —

Lysander House
Tempsford Hall
Sandy
Bedfordshire
SG19 2BD
Tel: 01767 642500 Fax: 01767 642628

Project: House Type
Single Garage


Drawing:
Dual Pitch S - S

Drawing File Location:
E:\CAD Drawings\05. Site Files\A204-Bourne


Drawn by:	Date:
NCH	21/07/2010
Scale: 1:100 @ A3	COINS code:

This drawing is © copyright protected.
All dimensions to be checked on site.
Any discrepancies to be reported to the Architect immediately.
This drawing should not be scaled.


Drawing no: RDC520-206
Revision: -

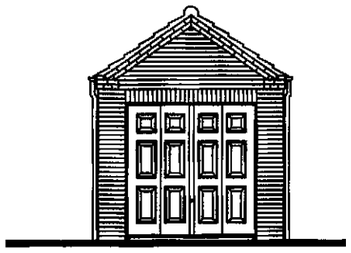

Front Elevation

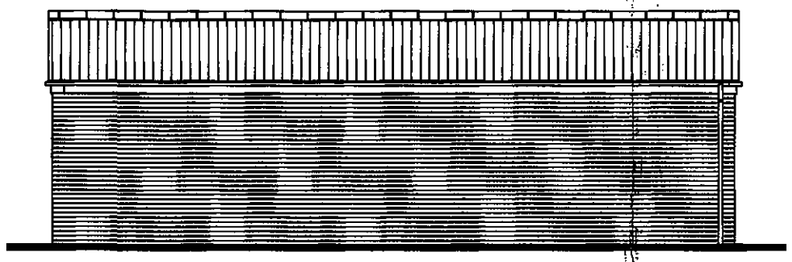

Side Elevation

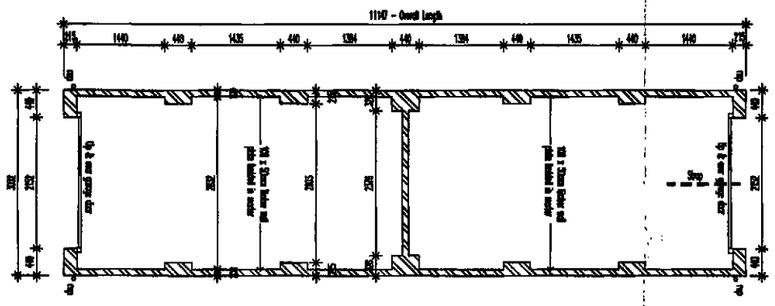

Ground Floor

First Floor

DETERMINED PLAN

Strategic Planning & Development

2 6 JUL 2010

Ref: 0623-10

Notes

All drawings are to be read in conjunction v the relevant standard details.

06-STD-SUPER-01 denotes reference to the relevant standard detail.

Rev	Details	Date

ALLISON — Homes —

Lysander House
Tempsford Hall
Sandy
Bedfordshire
SG19 2BD
Tel: 01767 642500 Fax: 01767 642628

Project: House Type garage

Drawing: Dble Ended Singles Planning Layout

Drawing File Location: E:\CAD Drawings\05. Site Files\A204-Bourne

Drawn by:	Date:
NCH	21/07/2010
Scale: 1:100 @ A3	COINS code:


This drawing is © copyright protected.
All dimensions to be checked on site.
Any discrepancies to be reported to the Architect immediately.
This drawing should not be scaled.

Drawing no: RDC520-206


Revisio -

C:\Documents and Settings\g.james\Local Settings\Temp\Standard Garages G2S0DE_1_1_4212.DWG, 27/07/2010 14:24:31


P:\Projects\500-599\520 Allison Homes Eastern Ltd\520-200 to 520-299\520-206 Proposed Residential Development in South Western Quadrant of Wygate Park, Spalding\CAD Files\01-Client\245 Garages.dwg, 27/07/2010 1

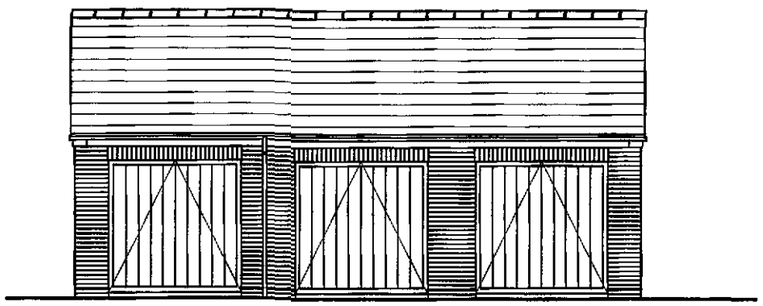


Front Elevation

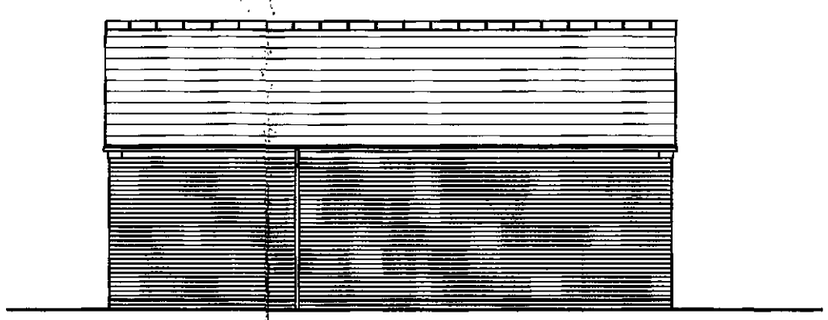

Rear Elevation

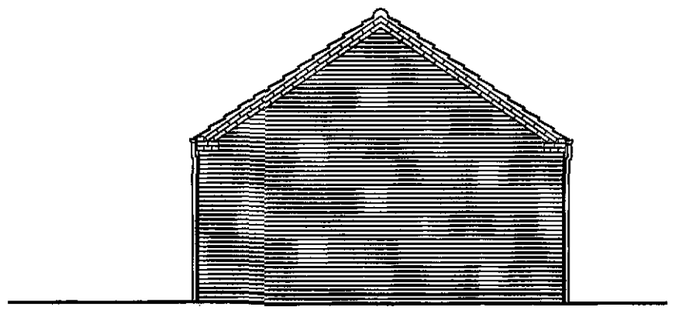

Side Elevation

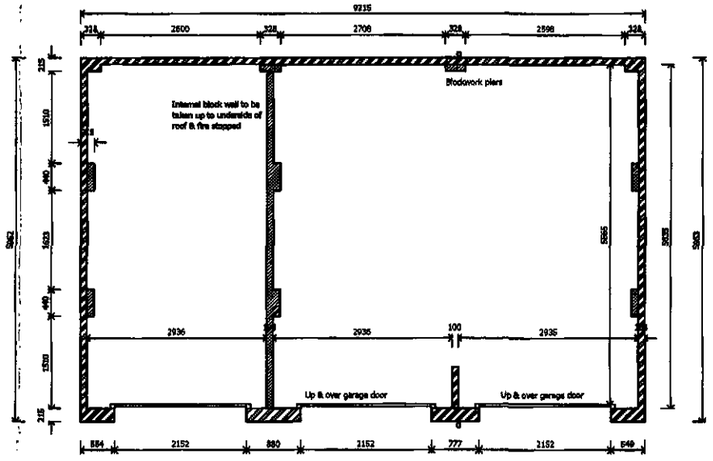

Floor Plan

Planning & Development
26 JUL 2010
Ref: 0623-10

DETERMINED PLAN

Notes

All drawings are to be read in conjunction with the relevant standard details.

06-STD-SUPER-01 denotes reference to the relevant standard detail.

Rev	Details	Date	By

ALLISON — Homes —

Lysander House
Tempsford Hall
Sandy
Bedfordshire
SG19 2BD
Tel: 01767 642500 Fax: 01767 642628

Project: House Type Garages

Drawing: One Single & One Double

Drawing File Location: Dual Pitch

Drawn by:	Date:
NCH	21/07/2010
Scale: 1:100 @ A3	COINS code:

This drawing is © copyright protected.
All dimensions to be checked on site.
Any discrepancies to be reported to the Architect immediately.
This drawing should not be scaled.

Drawing no: RDC520-206

Revision: -


Notes

All drawings are to be read in conjunction with the relevant standard details.


06-STD-SUPER-01 denotes reference to the relevant standard detail.




Front Elevation

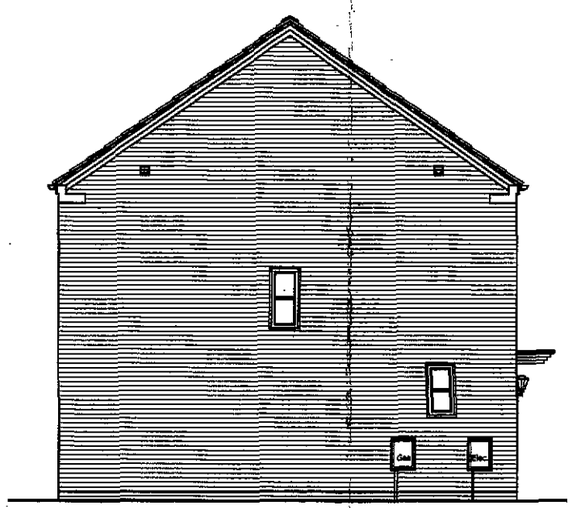


Side Elevation

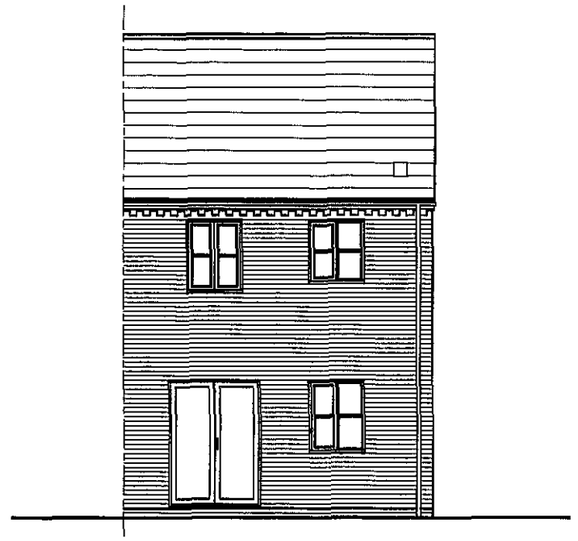

Rear Elevation

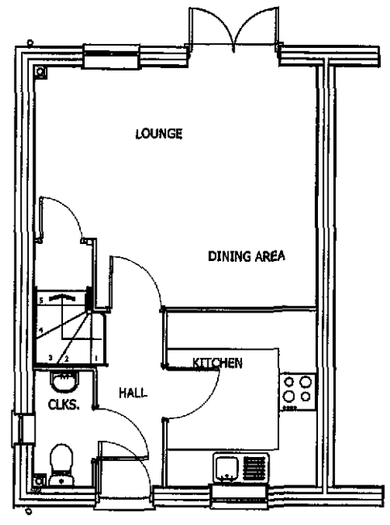

Ground Floor

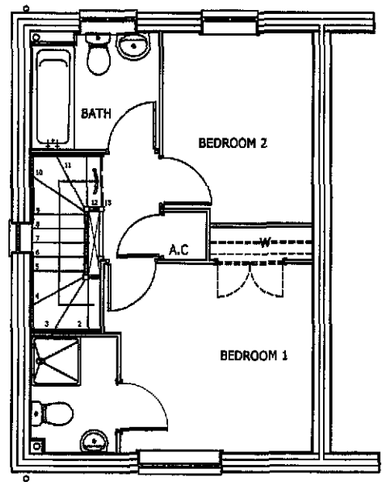

First Floor

SCDC
Planning & Development
2 8 JUL 2010
Ref: 0623-10

DETERMINED PLAN

Rev Details Date

ALLISON — Homes —

Lysander House
Tempsford Hall
Sandy
Bedfordshire
SG19 2BD
Tel: 01767 642500 Fax: 01767 642628

Project: House Type H069.4

Drawing: Planning Layout

Drawing File Location: Q:\Project Files\A204 Bourne\Tech.\Arch.


Drawn by:	Date:
NCH	01.07.09
Scale: 1:100 @ A3	COINS code: H2AD04

This drawing is © copyright protected.
All dimensions to be checked on site.
Any discrepancies to be reported to the Architect immediately.
This drawing should not be scaled.


Drawing no: RDC520-206 Revision: -




Front Elevation

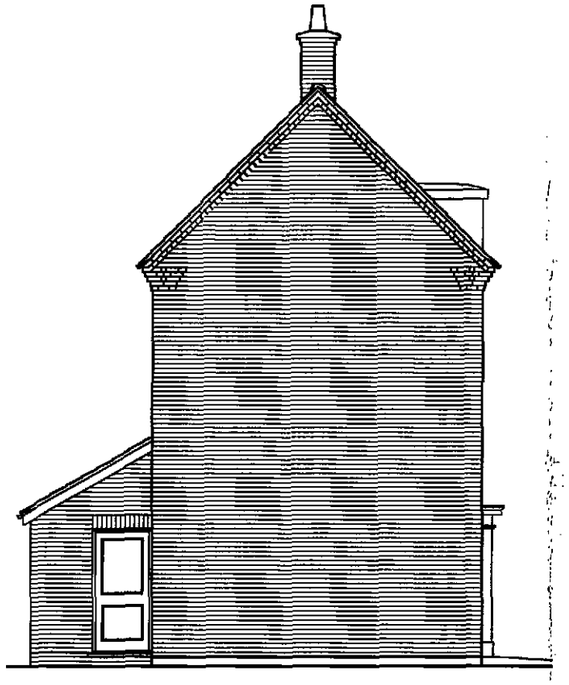

Side Elevation

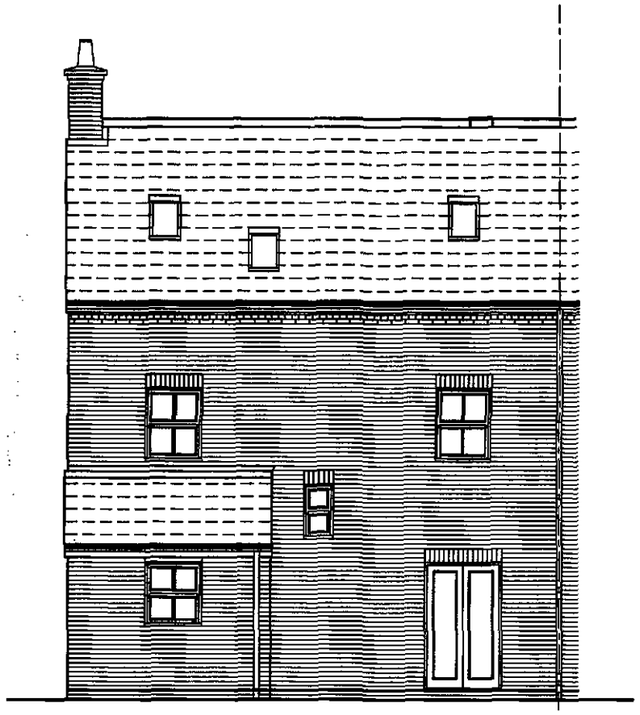

Rear Elevation

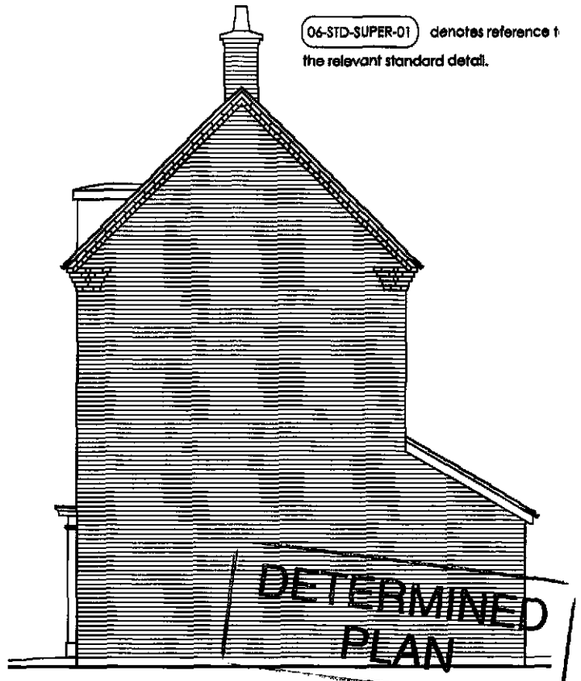


Side Elevation

Notes


All drawings are to be read in conjunctio with the relevant standard details.

06-STD-SUPER-01 denotes reference t the relevant standard detail.


DETERMINED PLAN

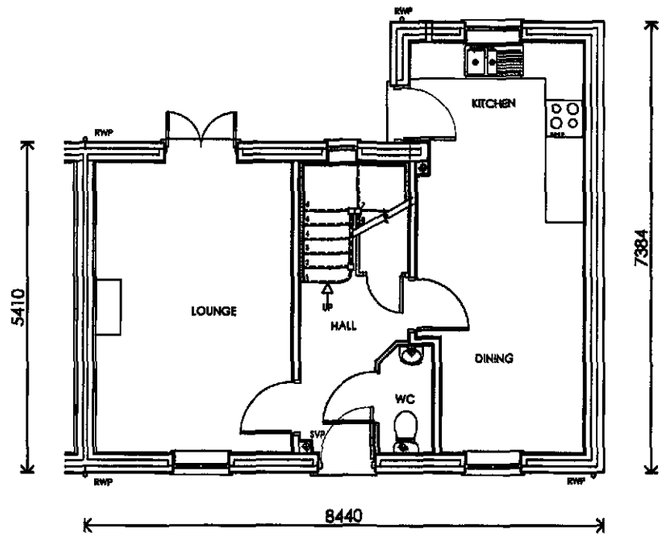

Ground Floor

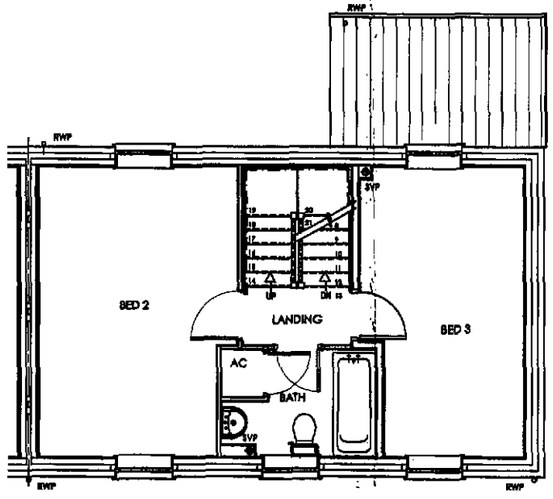

First Floor

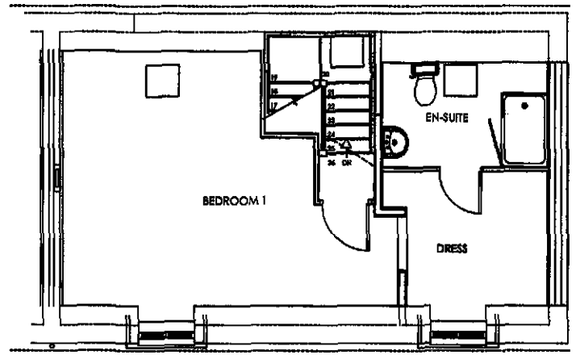

Second Floor

SHDC
Planning & Development
2 8 JUL 2010
Ref: 0623-10

Rev Details Date

ALLISON
— Homes —

Lysander House
Tempsford Hall
Sandy
Bedfordshire
SG19 2BD
Tel: 01767 642500 Fax: 01767 642628

Project: House Type
Biddenham H124

Drawing:
Planning Layout

Drawing File Location:

Drawn by:	Date:
NCH	01.07.09
Scale: 1:100 @ A3	COINS code:

This drawing is © copyright protected.
All dimensions to be checked on site.
Any discrepancies to be reported to the Architect immediately.
This drawing should not be scaled.

Drawing no: RDC520-206 Revision


Notes

All drawings are to be read in conjunction with the relevant standard details.


06-STD-SUPER-01 denotes reference to the relevant standard detail.



Front Elevation

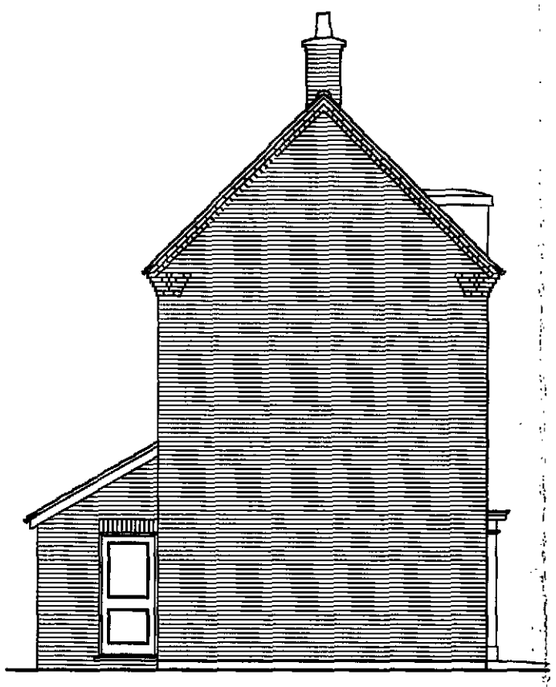


Side Elevation

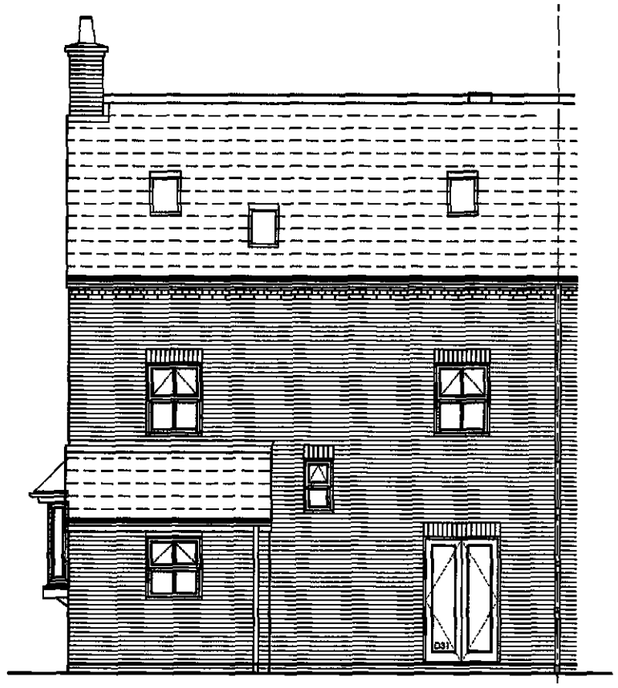


Rear Elevation




Side Elevation

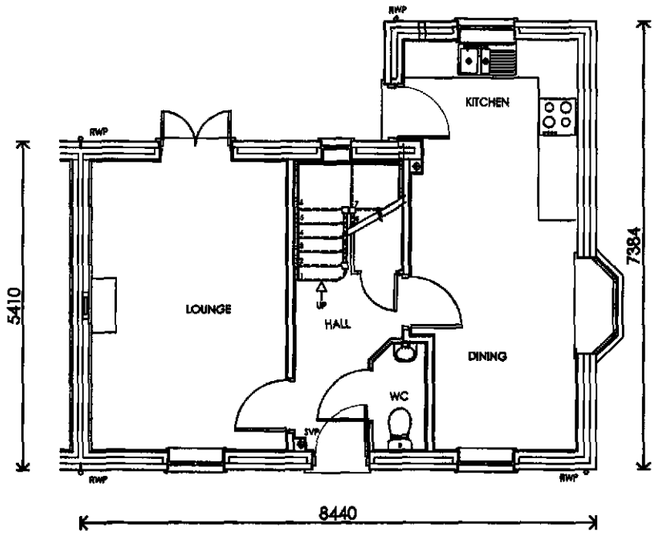

Ground Floor

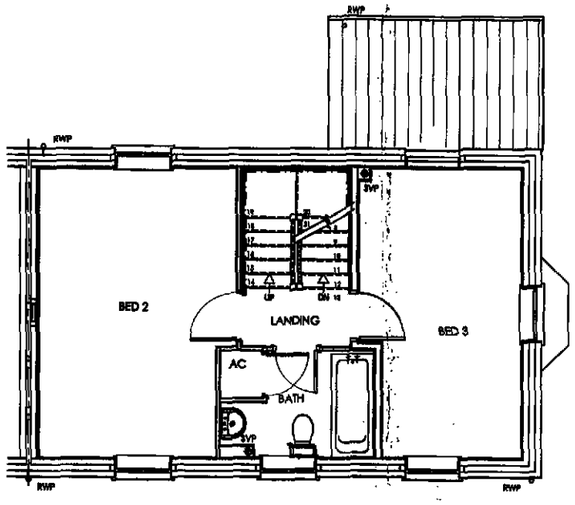

First Floor

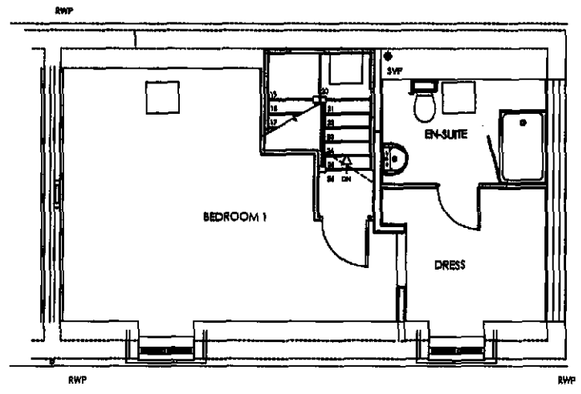

Second Floor

SHDC
Planning & Development
2 6 JUL 2010
Ref: 0623-10

Rev Details Date

ALLISON
— Homes —

Lysander House
Tempsford Hall
Sandy
Bedfordshire
SG19 2BD
Tel: 01767 642500 Fax: 01767 642628

Project: House Type
Biddenham H124(Bay)

Drawing:
Planning Layout

Drawing File Location:

Drawn by:	Date:
NCH	01.07.09
Scale: 1:100 @ A3	COINS code:

This drawing is © copyright protected.
All dimensions to be checked on site.
Any discrepancies to be reported to the Architect immediately.
This drawing should not be scaled.

Drawing no: RDC520-206 Revision:


Notes

All drawings are to be read in conjunc with the relevant standard details.

06-STD-SUPER-01 denotes reference the relevant standard detail.



Front Elevation

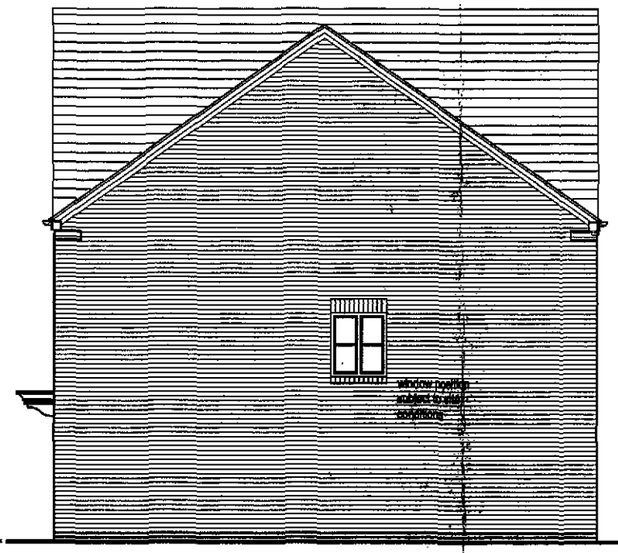


Side Elevation




Rear Elevation

DETERMINED PLAN


SHDC
Planning & Development
28 JUL 2010
Ref: 0623-10

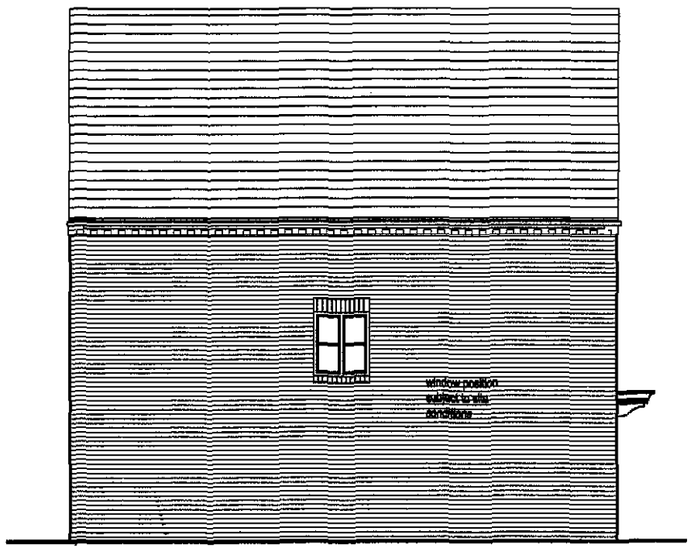

Side Elevation

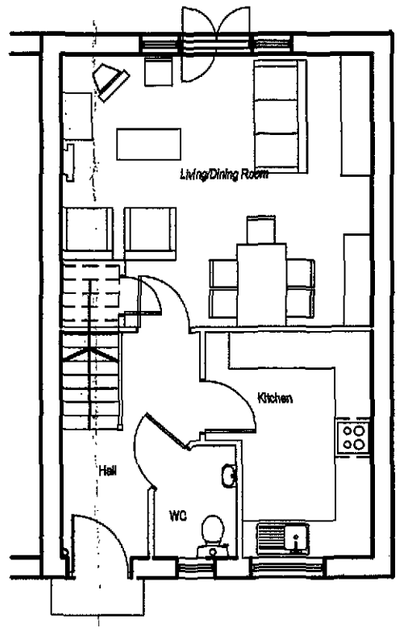

Ground Floor

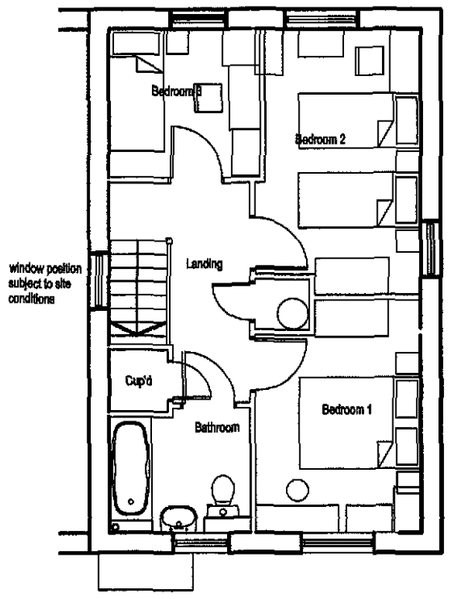

First Floor

Rev Details Da

ALLISON — Homes —

Lysander House
Tempsford Hall
Sandy
Bedfordshire
SG19 2BD
Tel: 01767 642500 Fax: 01767 64262

Project: House Type 3BHA

Drawing: Planning Layout

Drawing File Location: E:\CAD Drawings\05. Site Files\A204-Bour

Drawn by:	Date:
NCH	21/07/2010
Scale: 1:100 @ A3	COINS code:

This drawing is © copyright protected
All dimensions to be checked on site
Any discrepancies to be reported to the Architect immediately.
This drawing should not be scaled.

Drawing no: RDC520-206 Revisic -




Front Elevation




Side Elevation



Rear Elevation

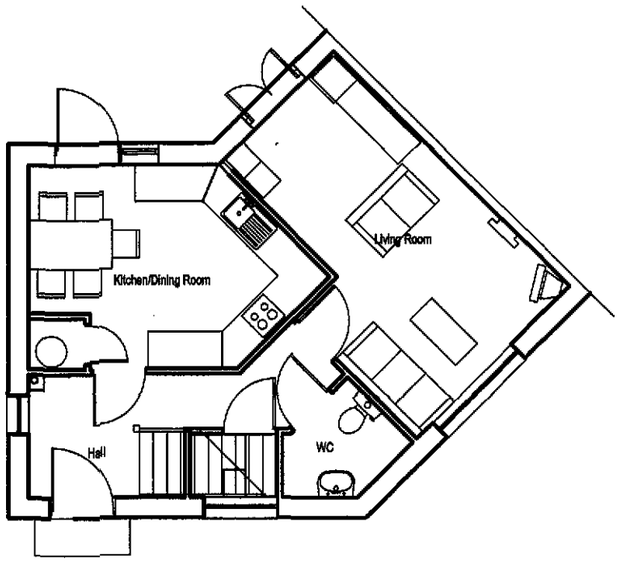

Ground Floor

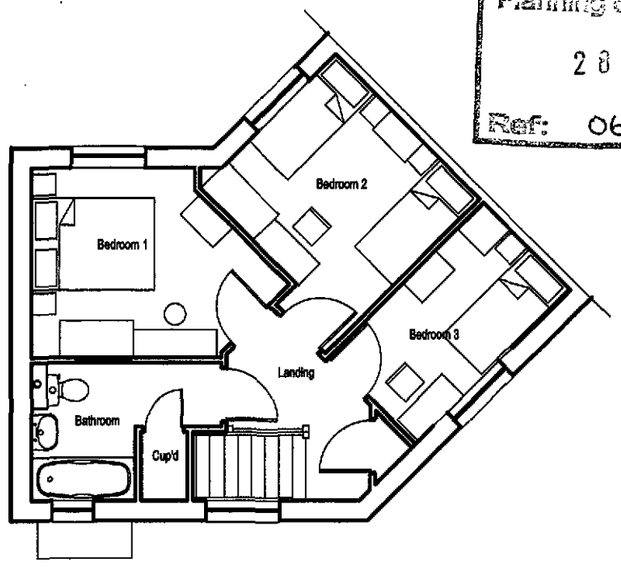

First Floor

DETERMINED PLAN

SUDC
Planning & Development
2 8 JUL 2010
Ref: 0623-10

Notes

All drawings are to be read in conjunctio with the relevant standard details.

06-STD-SUPER-01 denotes reference to the relevant standard detail.

Rev	Details	Date

ALLISON — Homes —

Lysander House
Tempsford Hall
Sandy
Bedfordshire
SG19 2BD
Tel: 01767 642500 Fax: 01767 642628

Project: House Type 3BHC


Drawing: Planning Layout

Drawing File Location: E:\CAD Drawings\05. Site Files\A204-Bourne

Drawn by:	Date:
NCH	21/07/2010
Scale: 1:100 @ A3	COINS code:

This drawing is © copyright protected.
All dimensions to be checked on site.
Any discrepancies to be reported to the Architect immediately.
This drawing should not be scaled.


Drawing no: RDC520-206 Revision: -

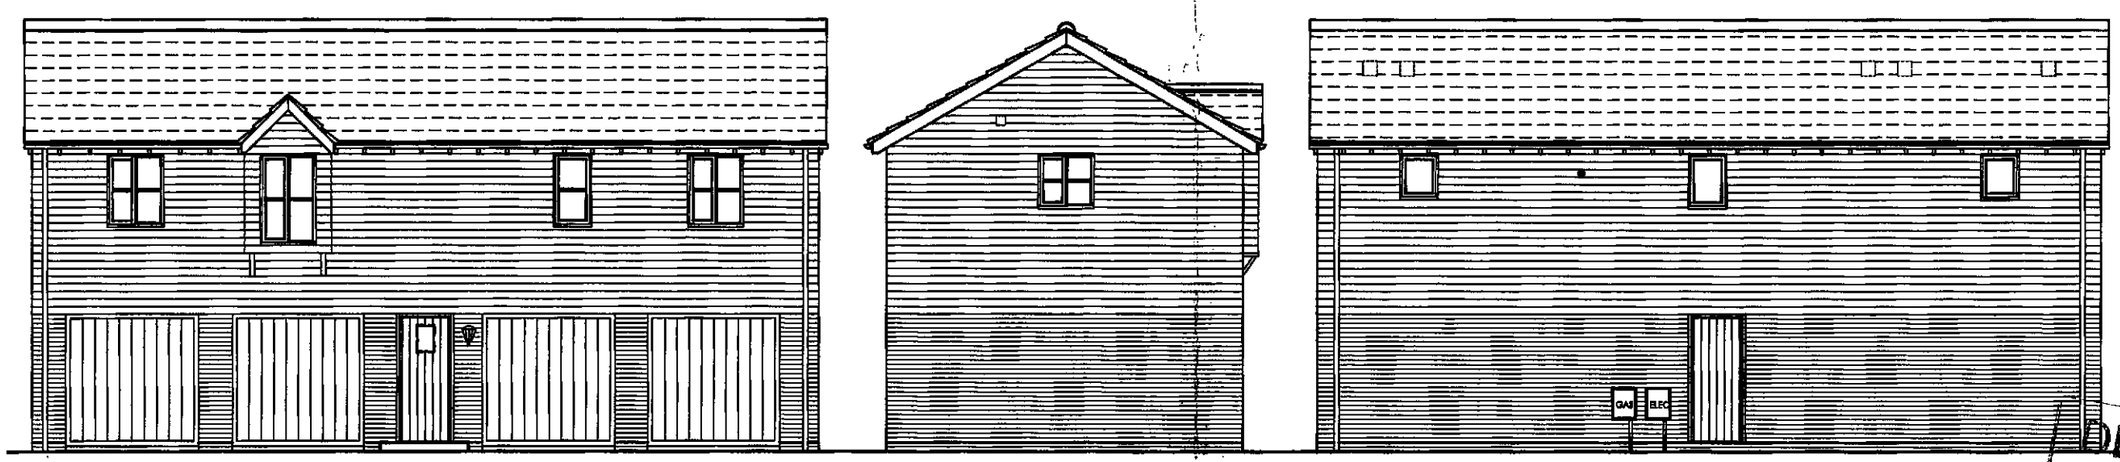


Front Elevation

Side Elevation

Rear Elevation

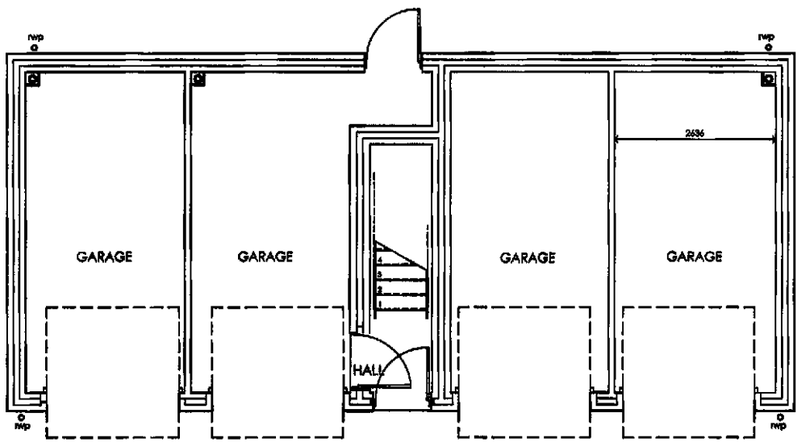

Ground Floor

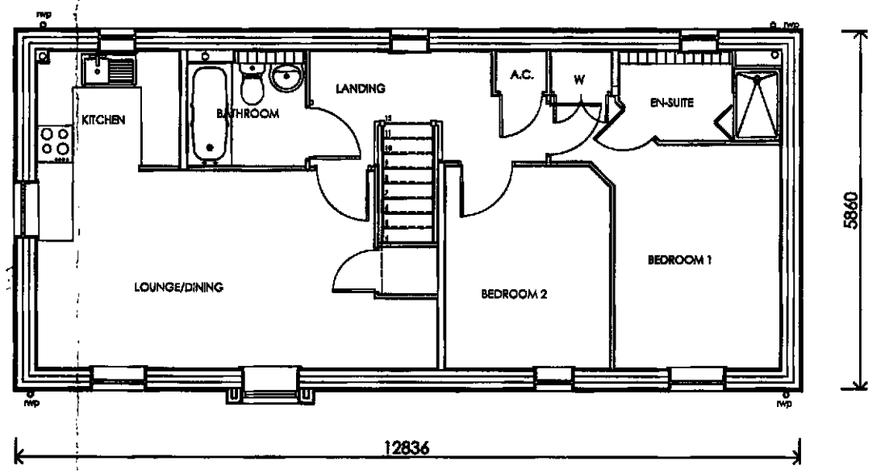

First Floor

Notes

All drawings are to be read in conjunctio with the relevant standard details.

06-STD-SUPER-01 denotes reference t the relevant standard detail.

DETERMINED PLAN

Planning & Development

2 6 JUL 2010

Ref: 0623-10

Rev Details Date

ALLISON — Homes —

Lysander House
Tempsford Hall
Sandy
Bedfordshire
SG19 2BD
Tel: 01767 642500 Fax: 01767 642628

Project: House Type F069

Drawing: Planning Layout

Drawing File Location: Q:\Project Files\A204 Bourne\Tech.\Arch.


Drawn by: NCH	Date: 01.07.09
Scale: 1:100 @ A3	COINS code:

This drawing is © copyright protected. All dimensions to be checked on site. Any discrepancies to be reported to the Architect immediately. This drawing should not be scaled.


Drawing no: RDC520-206 Revision -



Front Elevation

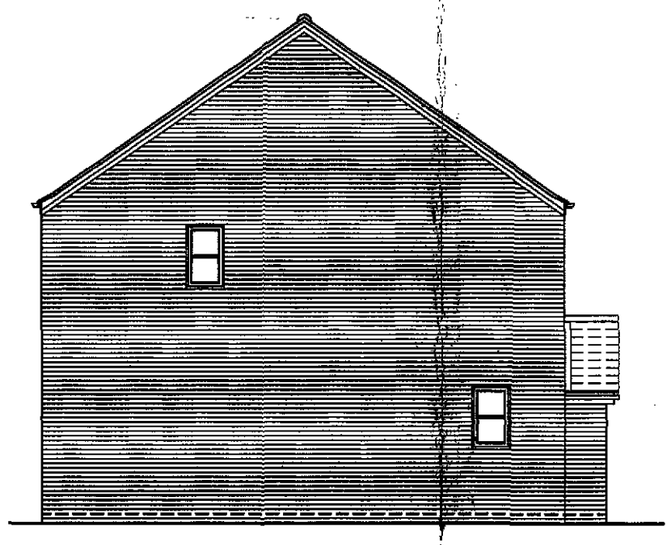


Side Elevation

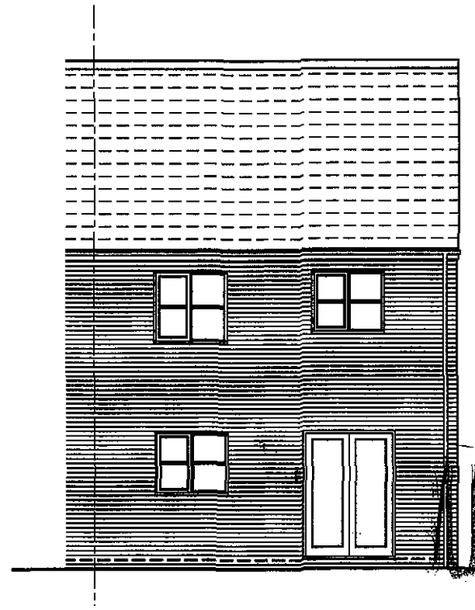


Rear Elevation

UNDETERMINED PLAN

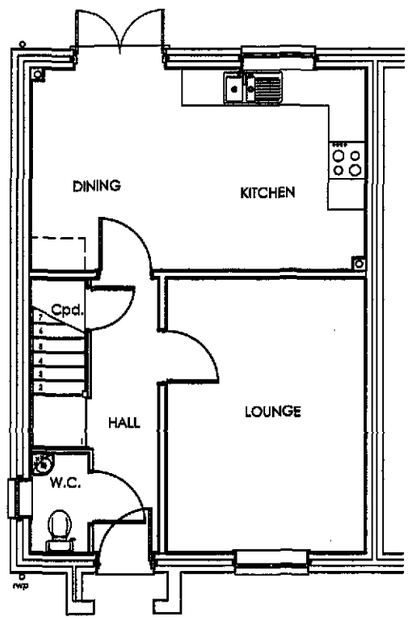

Ground Floor

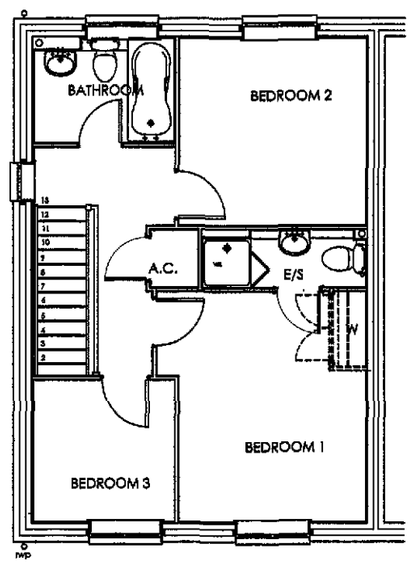

First Floor

SHDC
Planning & Development
2 8 JUL 2010
Ref: 0623-10

Notes

All drawings are to be read in conjunctic with the relevant standard details.

06-STD-SUPER-01 denotes reference tc the relevant standard detail.

Rev	Details	Date

ALLISON — Homes —

Lysander House
Tempsford Hall
Sandy
Bedfordshire
SG19 2BD
Tel: 01767 642500 Fax: 01767 642628

Project: House Type H093

Drawing: Planning Layout

Drawing File Location: E:\CAD Drawings\05. Site Files\A204-Bourne

Drawn by:	Date:
NCH	21/07/2010
Scale: 1:100 @ A3	COINS code:

This drawing is © copyright protected. All dimensions to be checked on site. Any discrepancies to be reported to the Architect immediately. This drawing should not be scaled.

Drawing no: RDC520-206


Revision: -




Front Elevation




Side Elevations

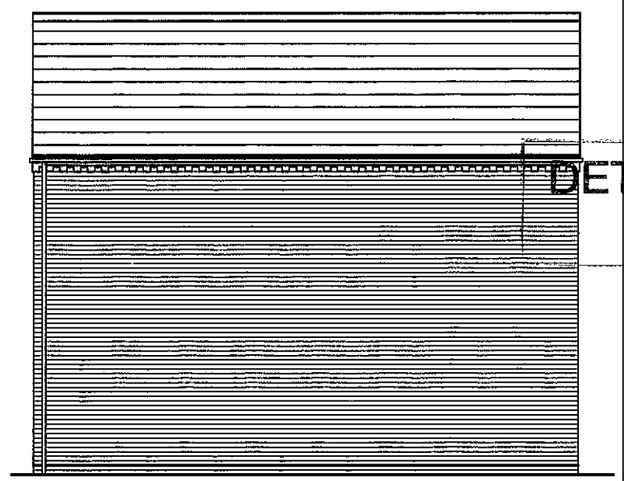

Rear Elevation

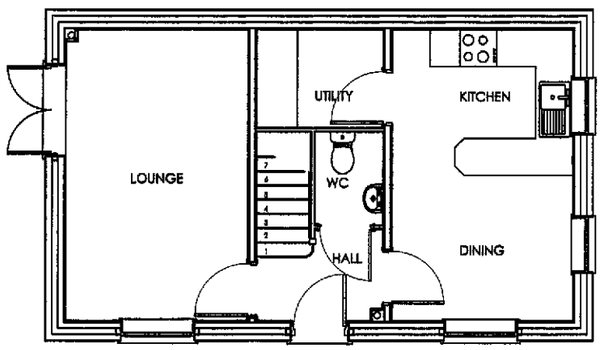

Ground Floor Plan

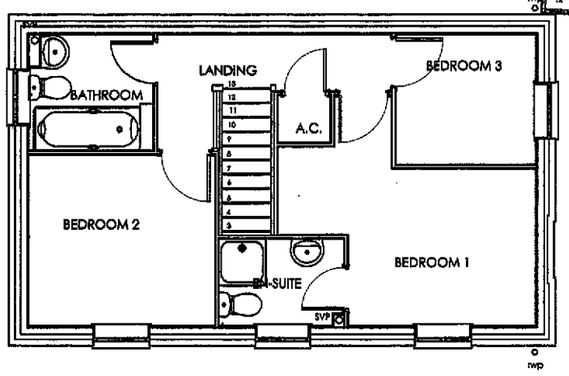

First Floor Plan

DETERMINED PLAN

SHDC
Planning & Development
2 8 JUL 2010
Ref: 0623-10

Notes

All drawings are to be read in conjunction with the relevant standard details.

06-STD-SUPER-01 denotes reference to the relevant standard detail.

Rev	Details	Date

ALLISON — Homes —

Lysander House
Tempsford Hall
Sandy
Bedfordshire
SG19 2BD
Tel: 01767 642500 Fax: 01767 642628

Project: House Type H086

Drawing: Planning Layout

Drawing File Location: G:\Project Files\A204 Bourne\Tech.\Arch.


Drawn by:	Date:
NCH	01.07.09
Scale: 1:100 @ A3	COINS code:

This drawing is © copyright protected.
All dimensions to be checked on site.
Any discrepancies to be reported to the Architect immediately.
This drawing should not be scaled.

Drawing no: RDC520-206 Revision: -




Front Elevation

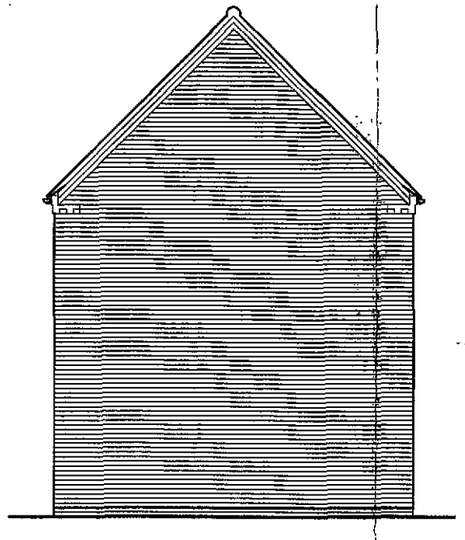

Side Elevation




Rear Elevation

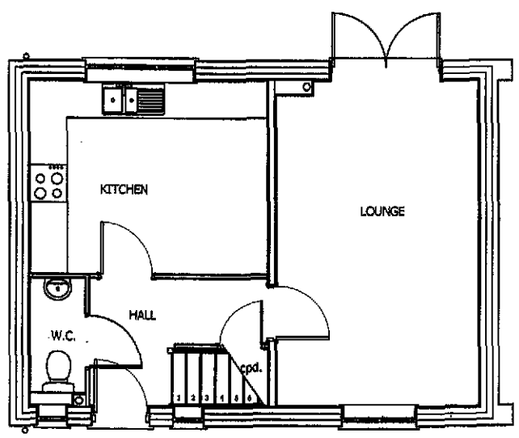

Ground Floor



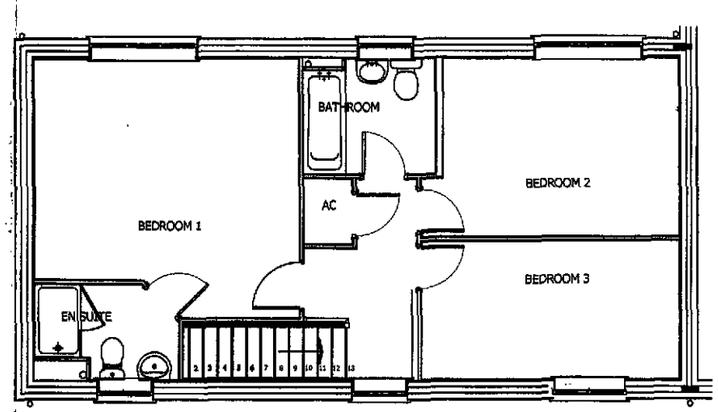

First Floor

DETERMINED PLAN

SCDC
Planning & Development
28 JUL 2010
Ref: 0623-10

Notes

All drawings are to be read in conjunction with the relevant standard details.

06-STD-SUPER-01 denotes reference to the relevant standard detail.

Rev	Details	Date

ALLISON — Homes —

Lysander House
Tempsford Hall
Sandy
Bedfordshire
SG19 2BD
Tel: 01767 642500 Fax: 01767 642628

Project: House Type 102.1


Drawing: Planning Layout

Drawing File Location:
E:\CAD Drawings\05. Site Files\A204-Bourne


Drawn by:	Date:
NCH	21/07/2010
Scale: 1:100 @ A3	COINS code:

This drawing is © copyright protected.
All dimensions to be checked on site.
Any discrepancies to be reported to the Architect immediately.
This drawing should not be scaled.


Drawing no: RDC520-206 Revision: -

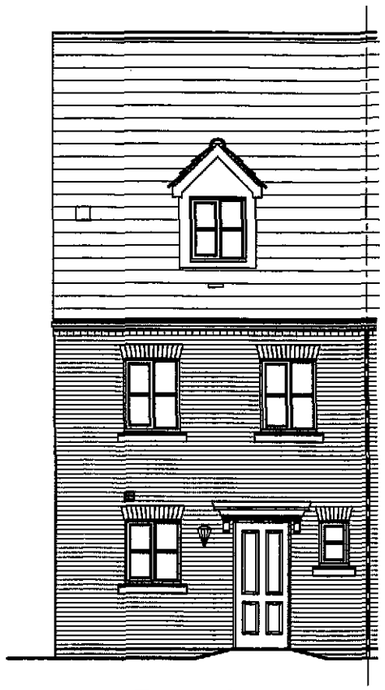

Front Elevation

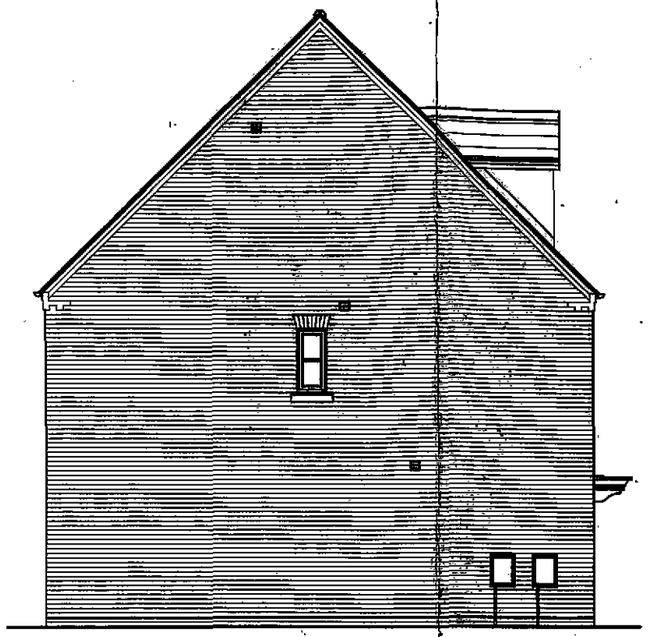

Side Elevation

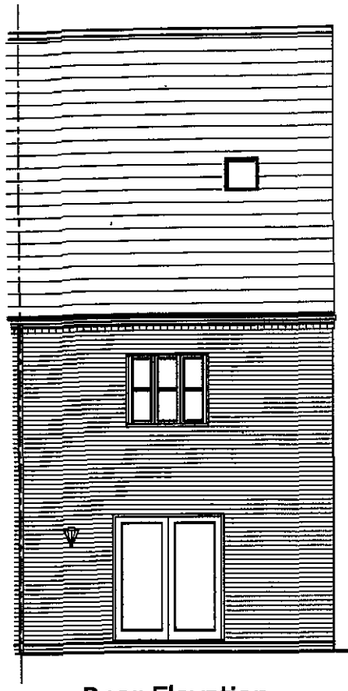

Rear Elevation


Notes

All drawings are to be read in conjunction with the relevant standard details.


06-STD-SUPER-01 denotes reference to the relevant standard detail.

DETERMINED PLAN


SBDC
Planning & Development
28 JUL 2010
Ref: 0623-10

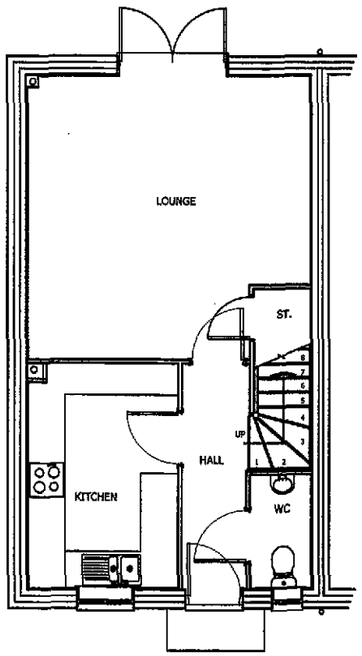

Ground Floor

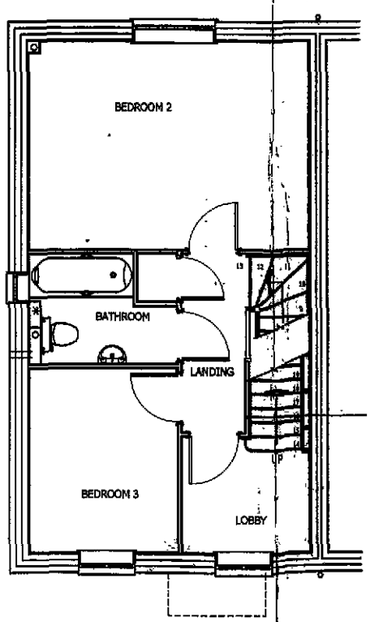

First Floor

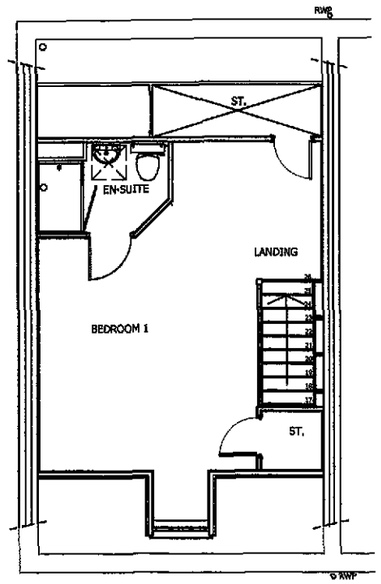

Second Floor

Rev	Details	Date

ALLISON
— Homes —

Lysander House
Tempsford Hall
Sandy
Bedfordshire
SG19 2BD
Tel: 01767 642500 Fax: 01767 642628

Project: House Type H111

Drawing: Planning Layout


Drawing File Location: E:\CAD Drawings\05. Site Files\A204-Bourne

Drawn by:	Date:
NCH	16.07.08
Scale: 1:100 @ A3	COINS code: T3AA00D


This drawing is © copyright protected.
All dimensions to be checked on site.
Any discrepancies to be reported to the Architect immediately.
This drawing should not be scaled.

Drawing no: RDC520-206


Revision: -

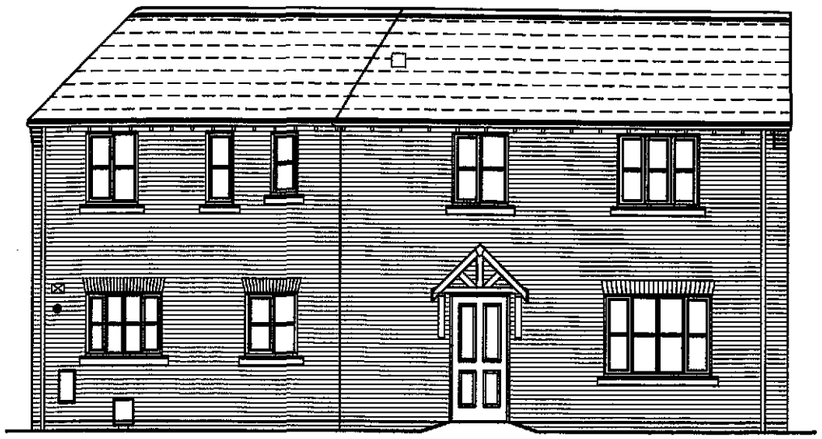


Front Elevation

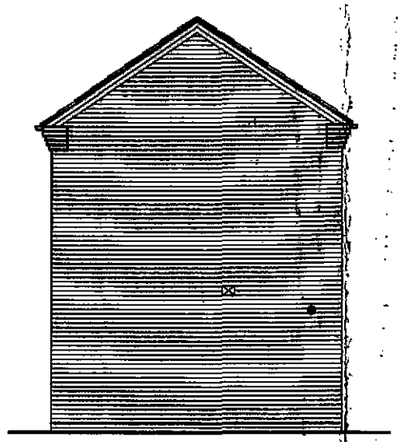


Side Elevation

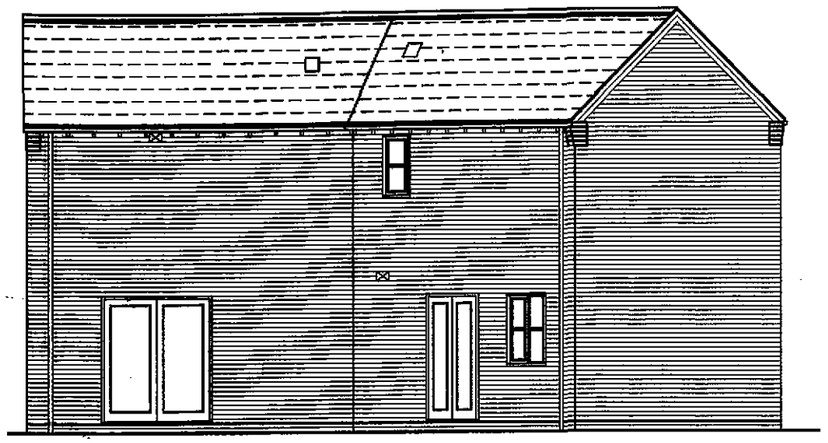

Rear Elevation

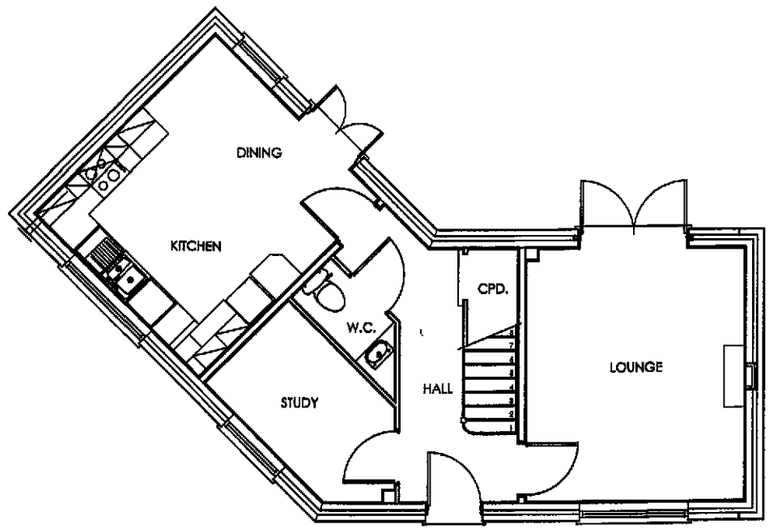

Ground Floor Plan

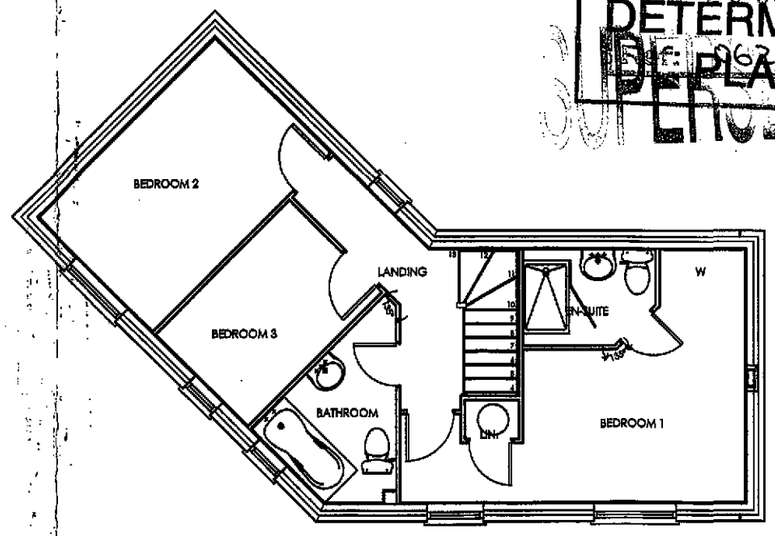

First Floor Plan

SEEC
Planning & Development
21 JUL 2010
DETERMINED
Ref: 0623-10
PLAN

Notes

All drawings are to be read in conjunct with the relevant standard details.

06-STD-SUPER-01 denotes reference t the relevant standard detail.

Rev Details Date

ALLISON
— Homes —

Lysander House
Tempsford Hall
Sandy
Bedfordshire
SG19 2BD
Tel: 01767 642500 Fax: 01767 642628

Project: House Type
H106

Drawing:
Planning Layout

Drawing File Location:
E:\CAD Drawings\05. Site Files\A204-Boum


Drawn by:	Date:
NCH	21/07/2010
Scale: 1:100 @ A3	COINS code:

This drawing is © copyright protected.
All dimensions to be checked on site.
Any discrepancies to be reported to the Architect immediately.
This drawing should not be scaled.


Drawing no: RDC520-206
Revisior -




Front Elevation

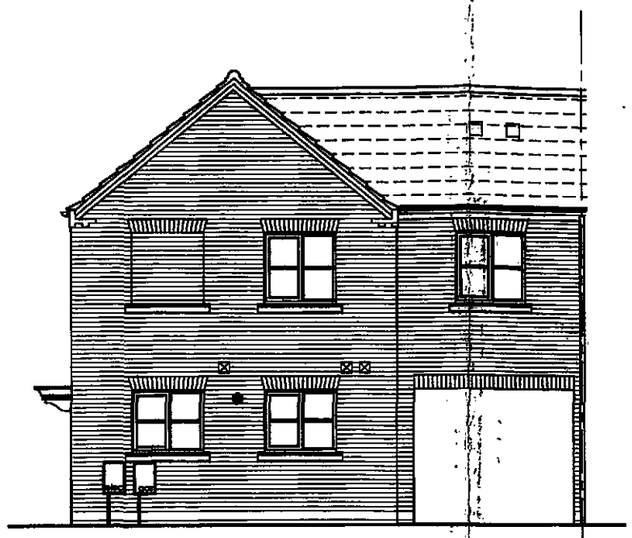


Side Elevation

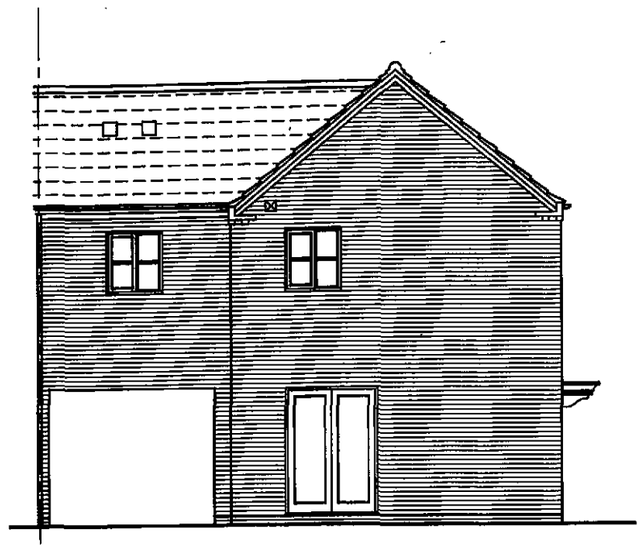

Rear Elevation

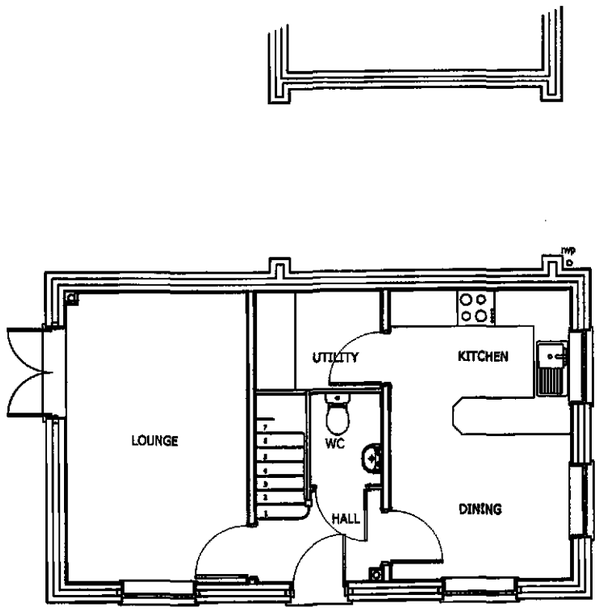

Ground Floor

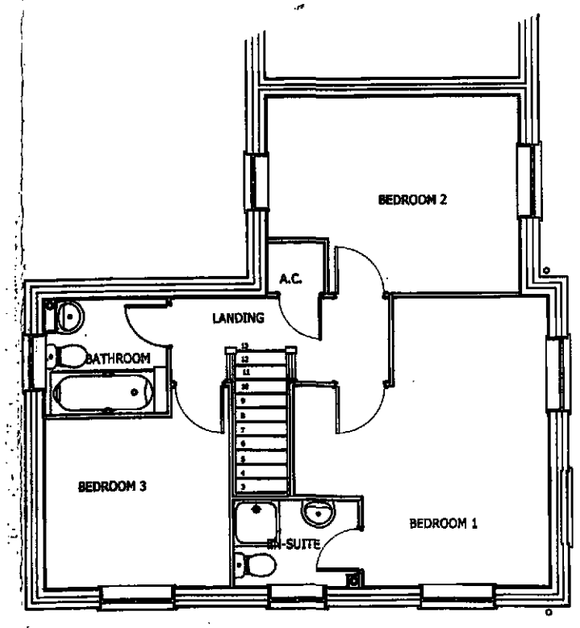

First Floor

Notes

All drawings are to be read in conjunction wi the relevant standard details.

06-STD-SUPER-01 denotes reference to the relevant standard detail.

DETERMINED PLAN

Planning & Development

2 8 JUL 2010

Ref: 0623-10

Rev	Details	Date

ALLISON — Homes —

Lysander House
Tempsford Hall
Sandy
Bedfordshire
SG19 2BD
Tel: 01767 642500 Fax: 01767 642628

Project: House Type
Ashingdon H101.1

Drawing:
Planning Layout

Drawing File Location:
E:\CAD Drawings\05. Site Files\A204-Bourne

Drawn by:	Date:
NCH	21/07/2010
Scale: 1:100 @ A3	COINS code:

This drawing is © copyright protected.
All dimensions to be checked on site.
Any discrepancies to be reported to the Architect immediately.
This drawing should not be scaled.

Drawing no: RDC520-206

Revision: -