
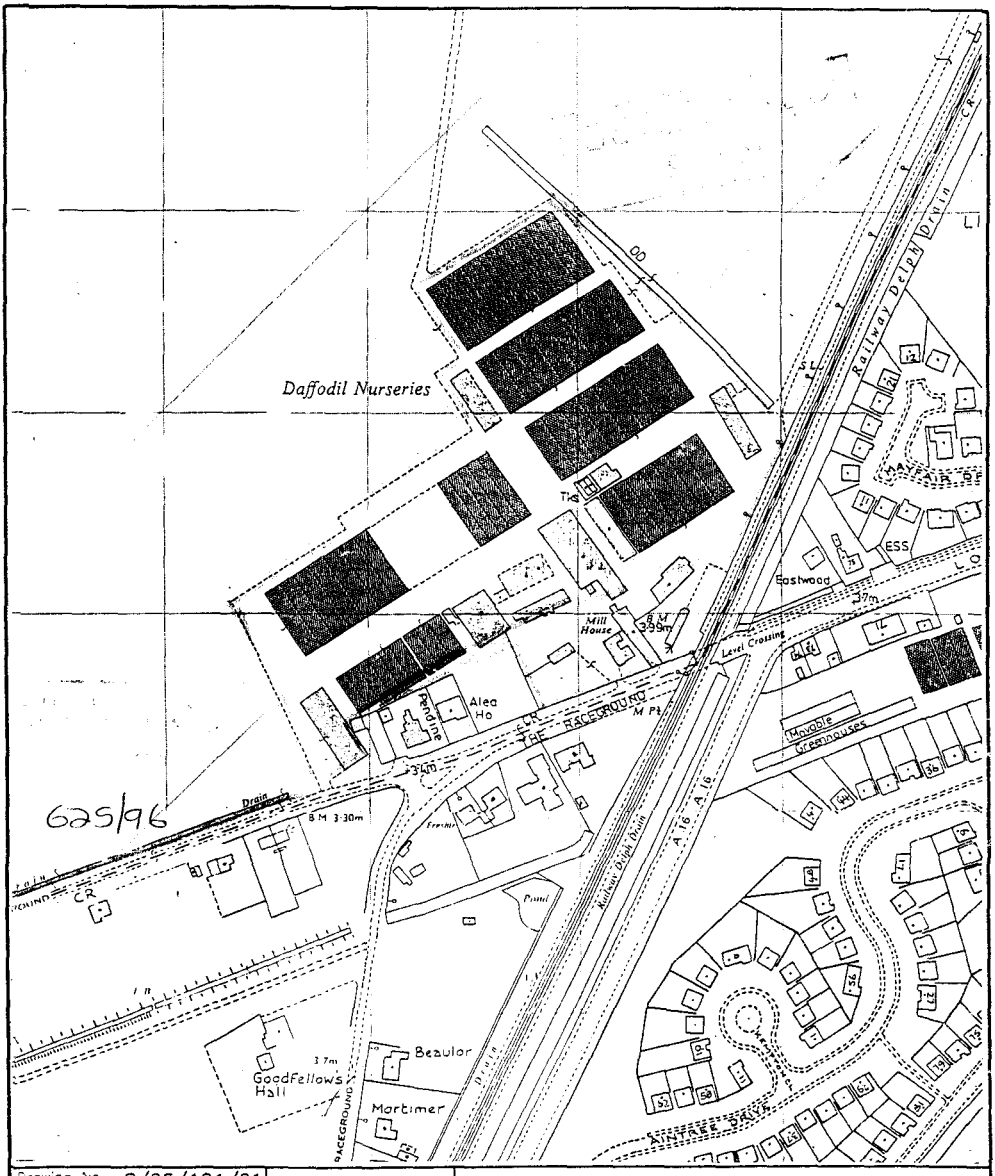



| | | |
|---|---|---|
| Drawing No. S/95/101/01<br>The Raceground<br>Spalding | Drawn S.A.K<br>Scale 1 : 2500<br>Date 18:10:95 | **Broadgate Builders (Spalding) Ltd**<br>Broadgate House, Weston Hills,<br>Spalding, Lincolnshire, PE12 6DB.<br>Telephone: (01406) 380532 Fax: (01406) 380014 |
| TITLE<br>Site Plan | | |

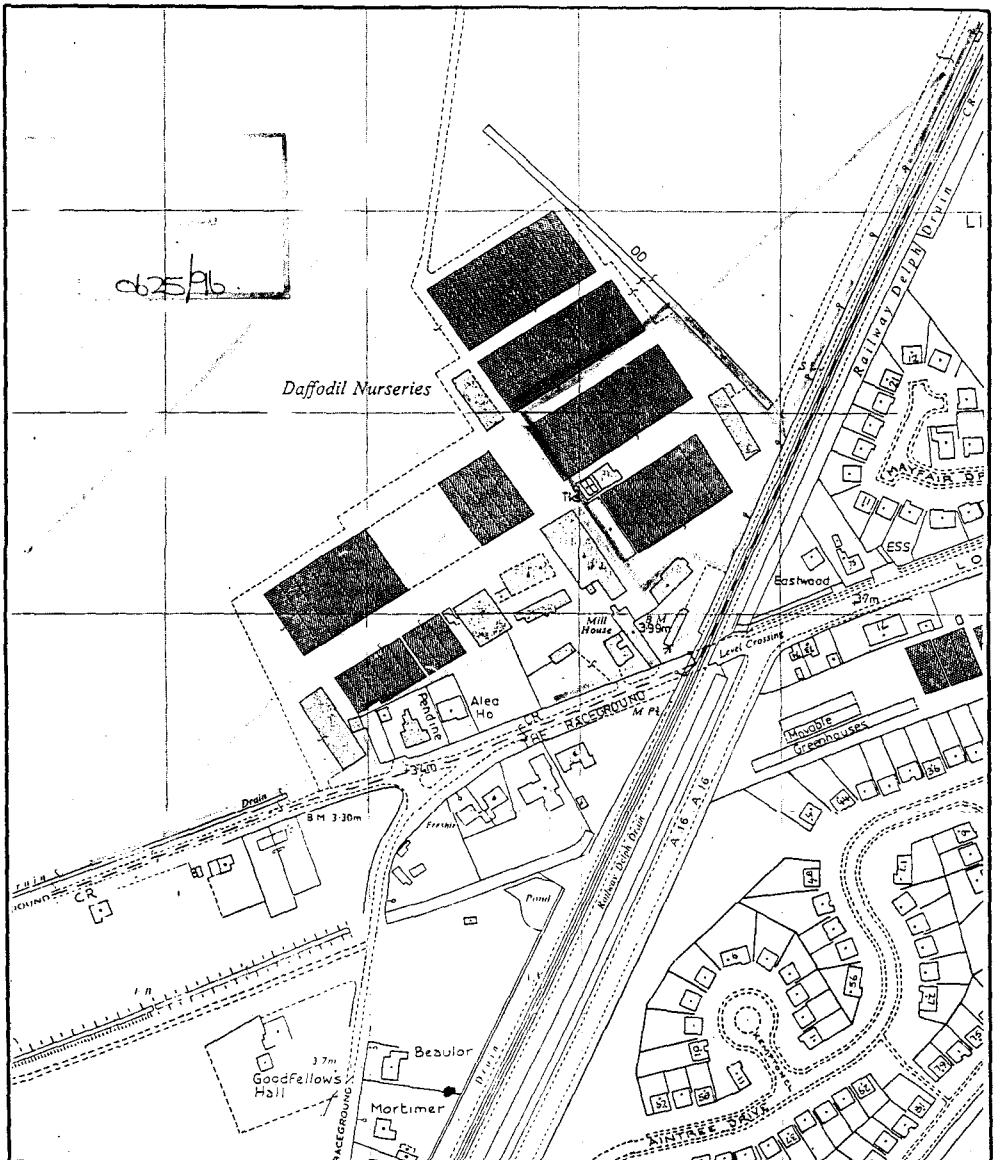


| | | |
|---|---|---|
| Drawing No. S/95/101/01 | Drawn S.A.K | **Broadgate Builders (Spalding) Ltd** |
| The Raceground Spalding | Scale 1 : 2500 | Broadgate House, Weston Hills, Spalding, Lincolnshire, PE12 6DB. Telephone: (01406) 380532 Fax: (01406) 380014 |
| TITLE Site Plan | Date 18:10:95 | |