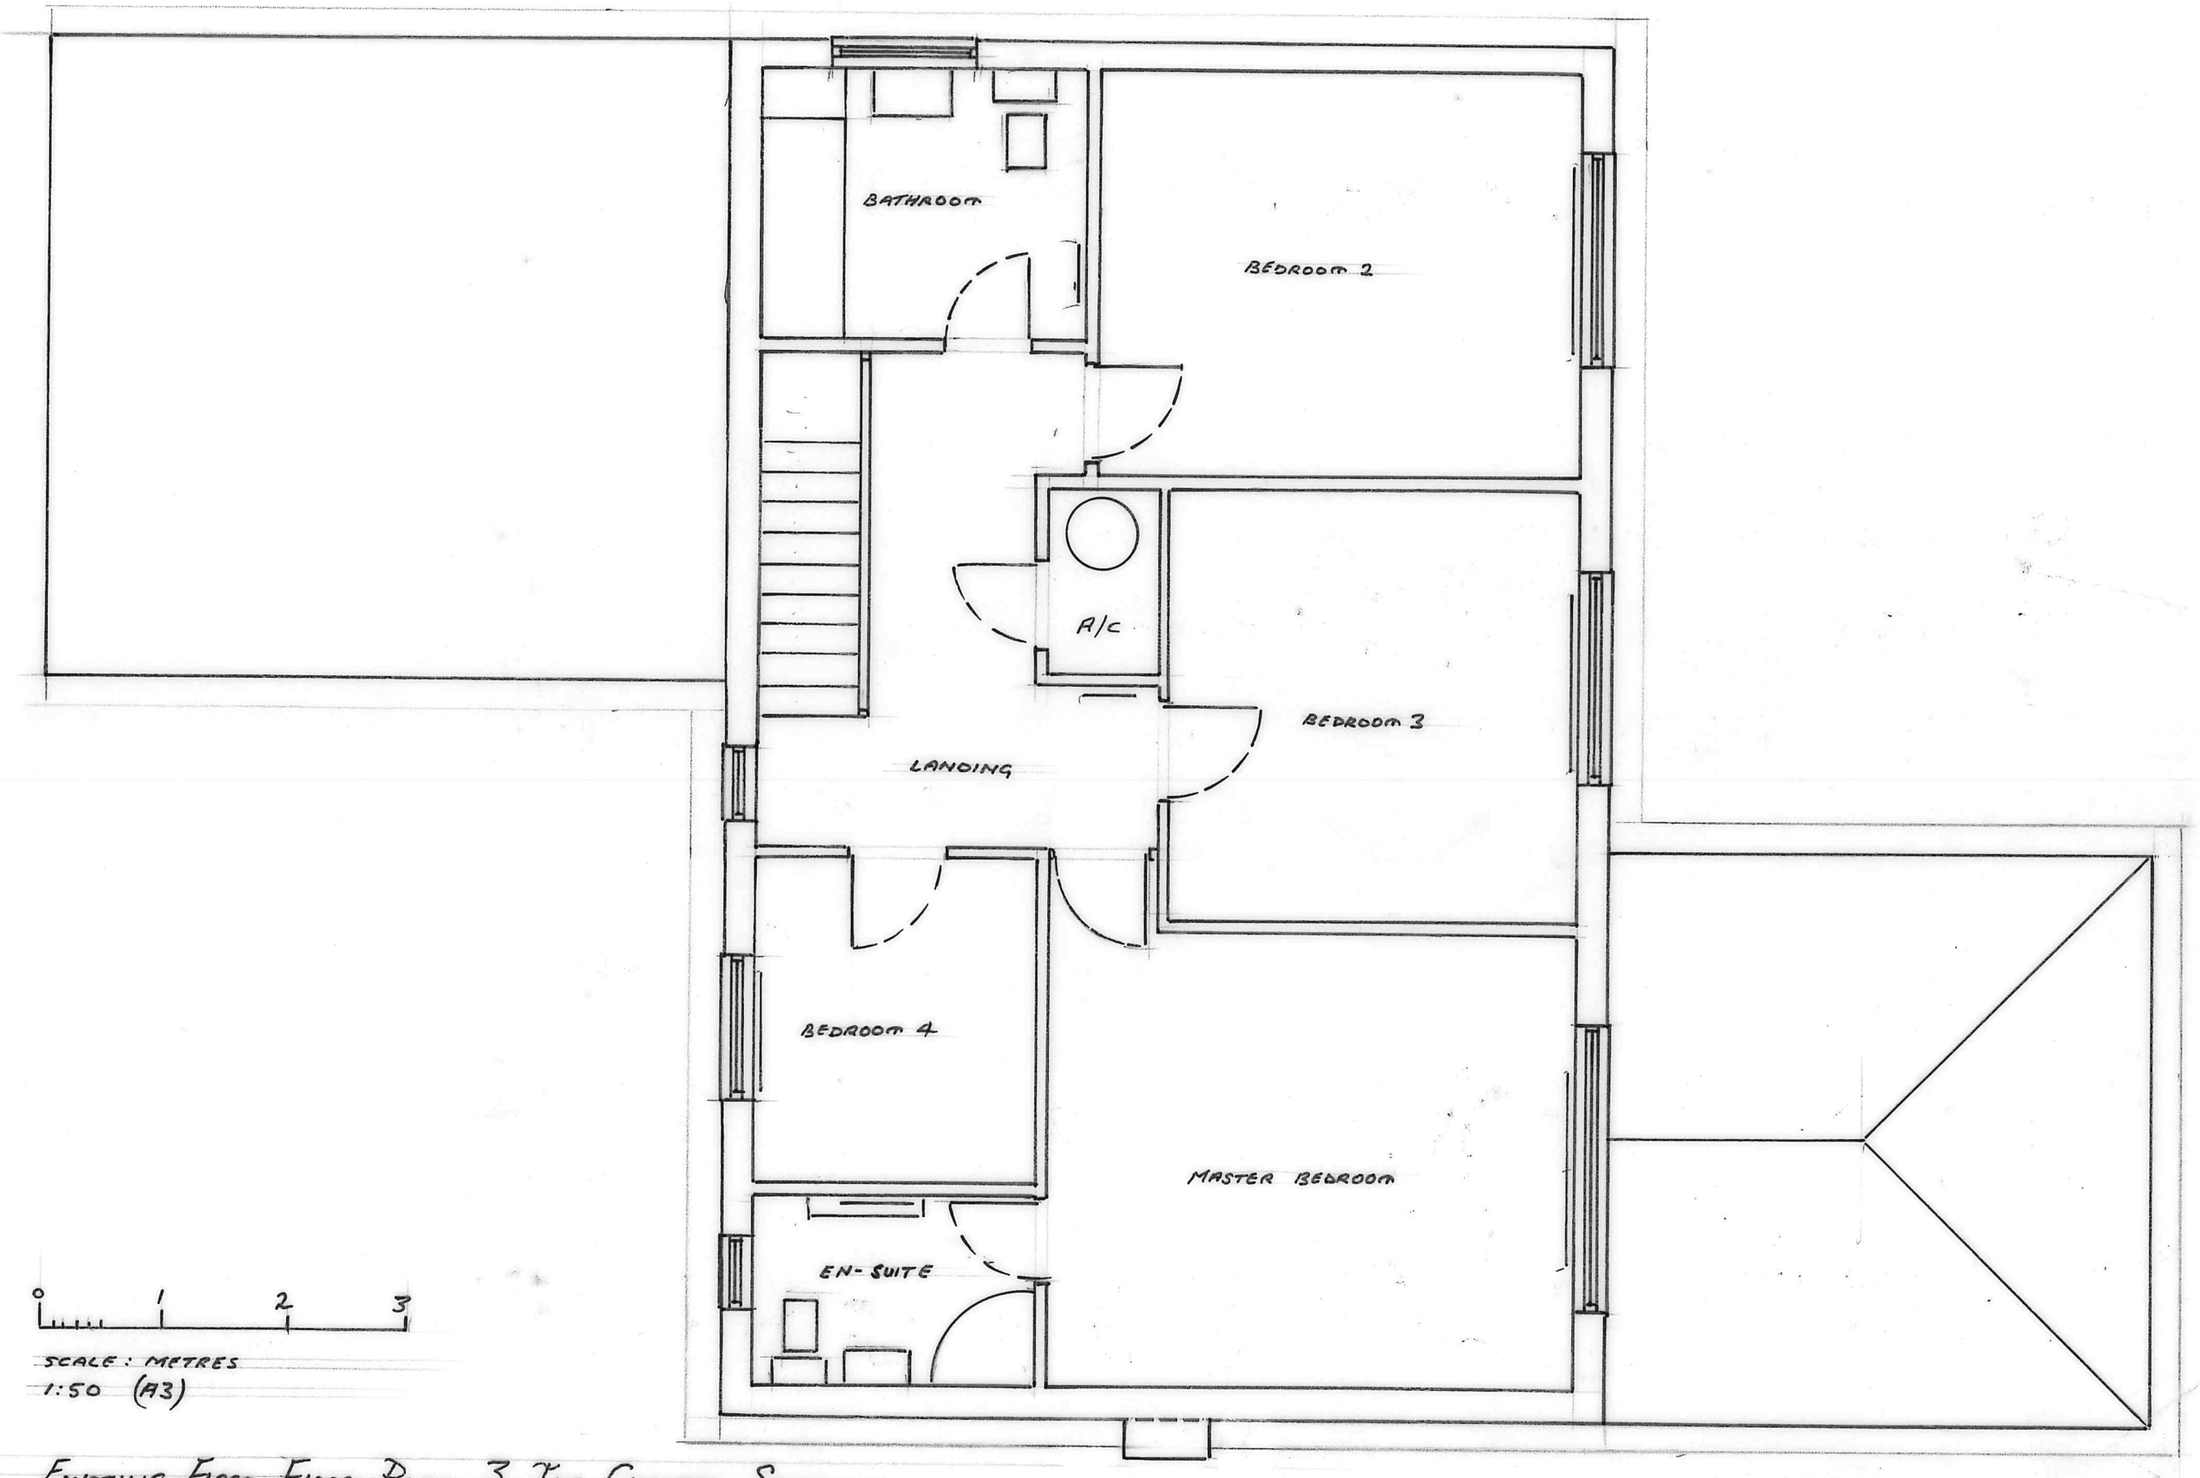


0 1 2 3

SCALE: METRES
1:50 (A3)

EXISTING FIRST FLOOR PLAN, 3 THE CHANTRY, SPALDING

BY: Mark Rogers DATE: AUGUST 2020 DRG No. AEM/2