



SOUTH EAST ELEVATION

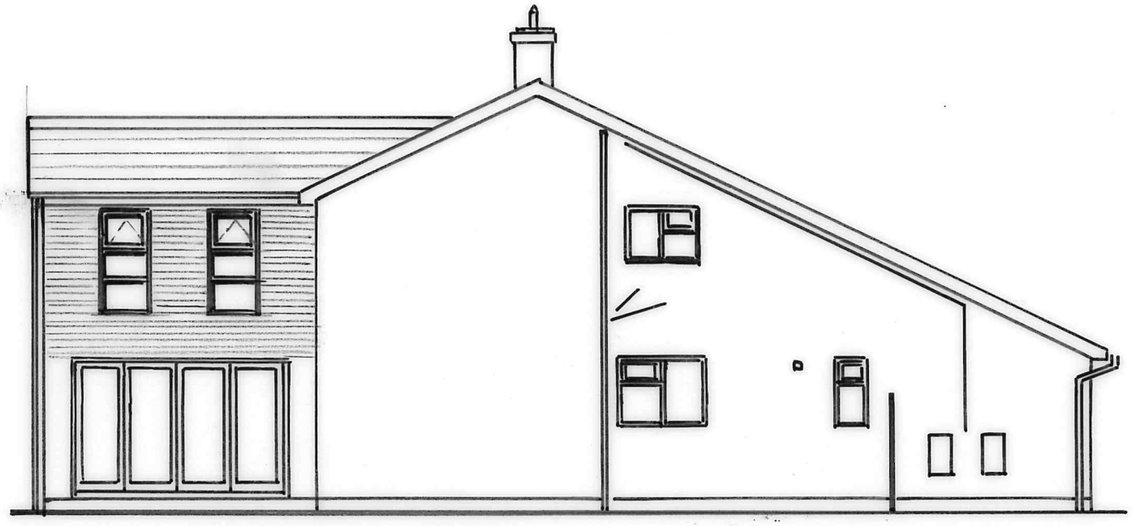

SOUTH WEST ELEVATION



NORTH WEST ELEVATION

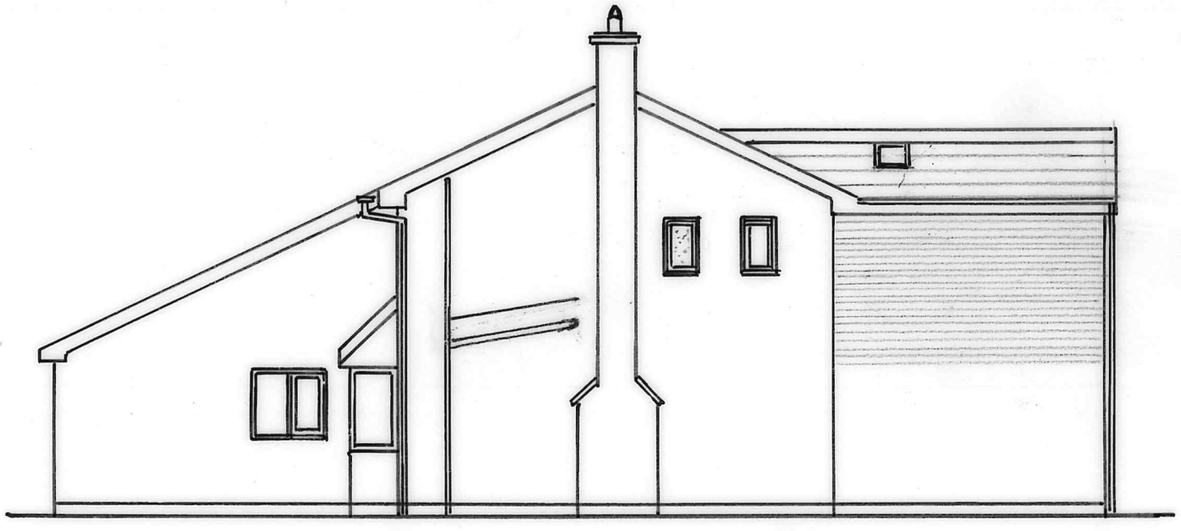

NORTH EAST ELEVATION

0 1 2 3 4 5

SCALE 1:100 (A3) METRES

PROPOSED ELEVATIONS, 3 THE CHANTRY, SPALDING, LINCS

BY: Mark Rogers DATE: JAN 2021 DRG No. AEM/5