

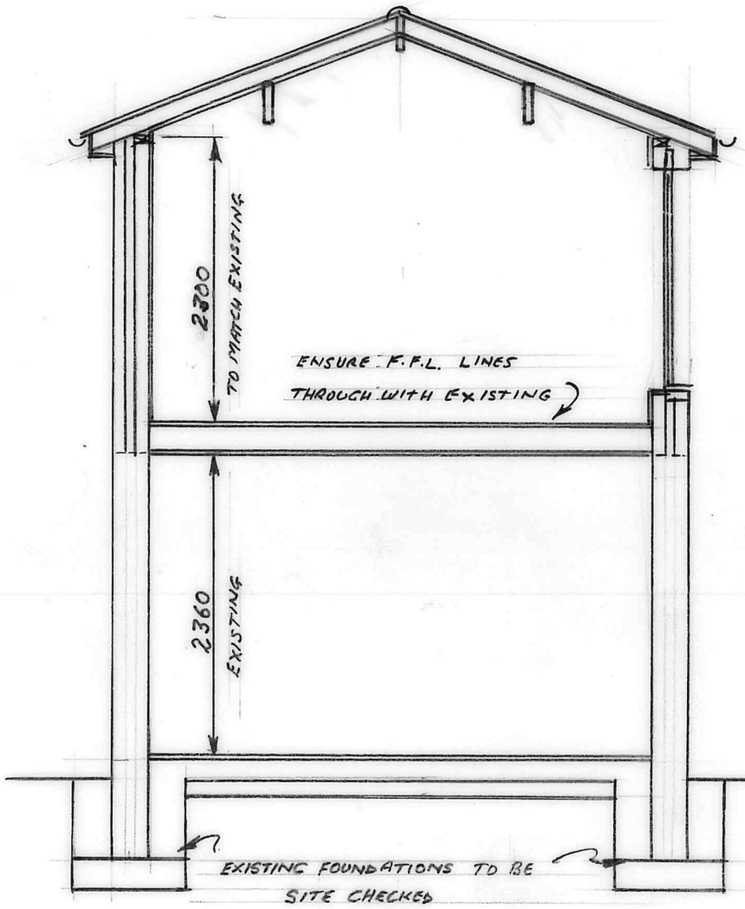


SECTIONAL DETAIL

ROOF NOTE:
REMOVE EXISTING ROOF TILES AND
CONTINUE NEW ROOF ONTO EXISTING
TROSS RAFTERS.
TIMBERS CUT TO SUIT ON SITE.

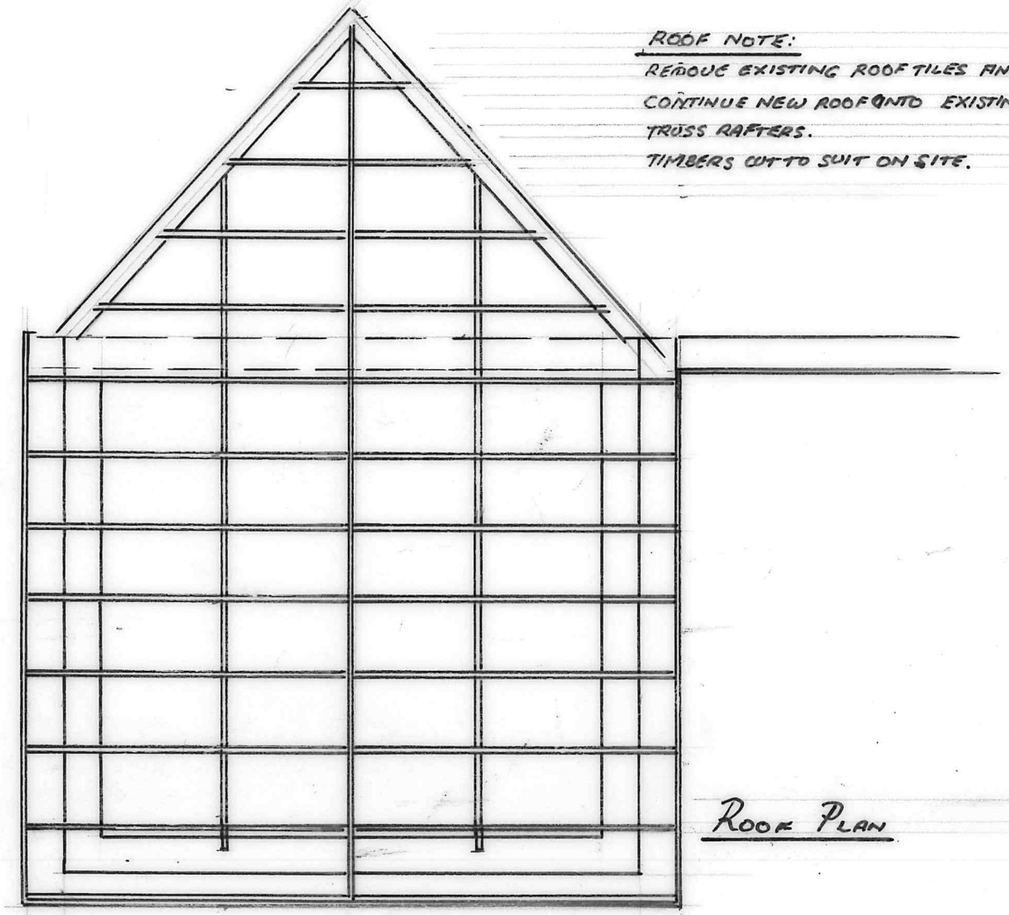

ROOF PLAN

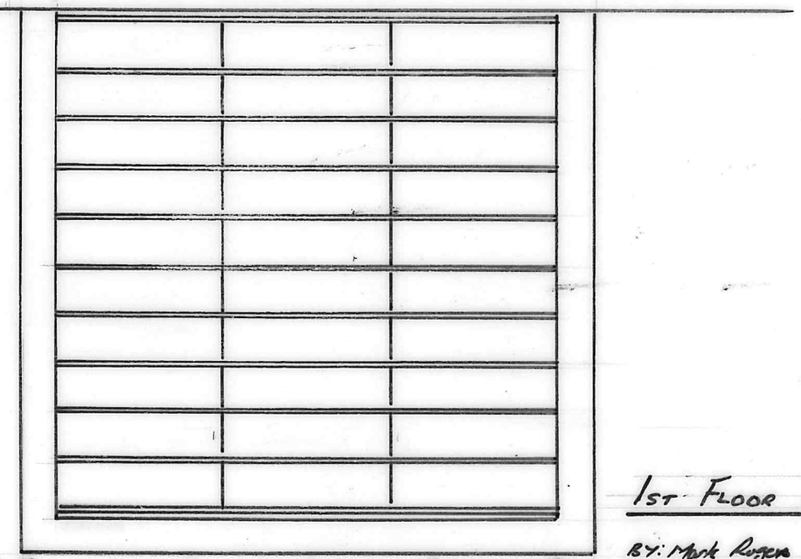

1ST FLOOR PLAN

0 1 2 3
SCALE: METRES (A3)

PROPOSED EXTENSION & ALTERATIONS TO FIRST FLOOR, 3 THE CHANTRY, SPALDING, LINCS PE11 3LF

BY: Mark Rogers DATE JAN 2021
DRG No. MEM16 SCALE 1:50