

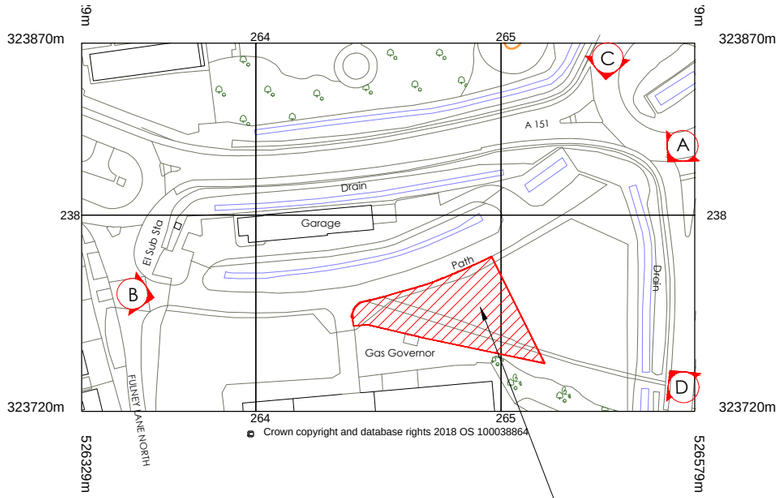


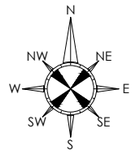

Location plan
scale - 1:1250 @ A1 + 1:2500 @ A3

Proposed site

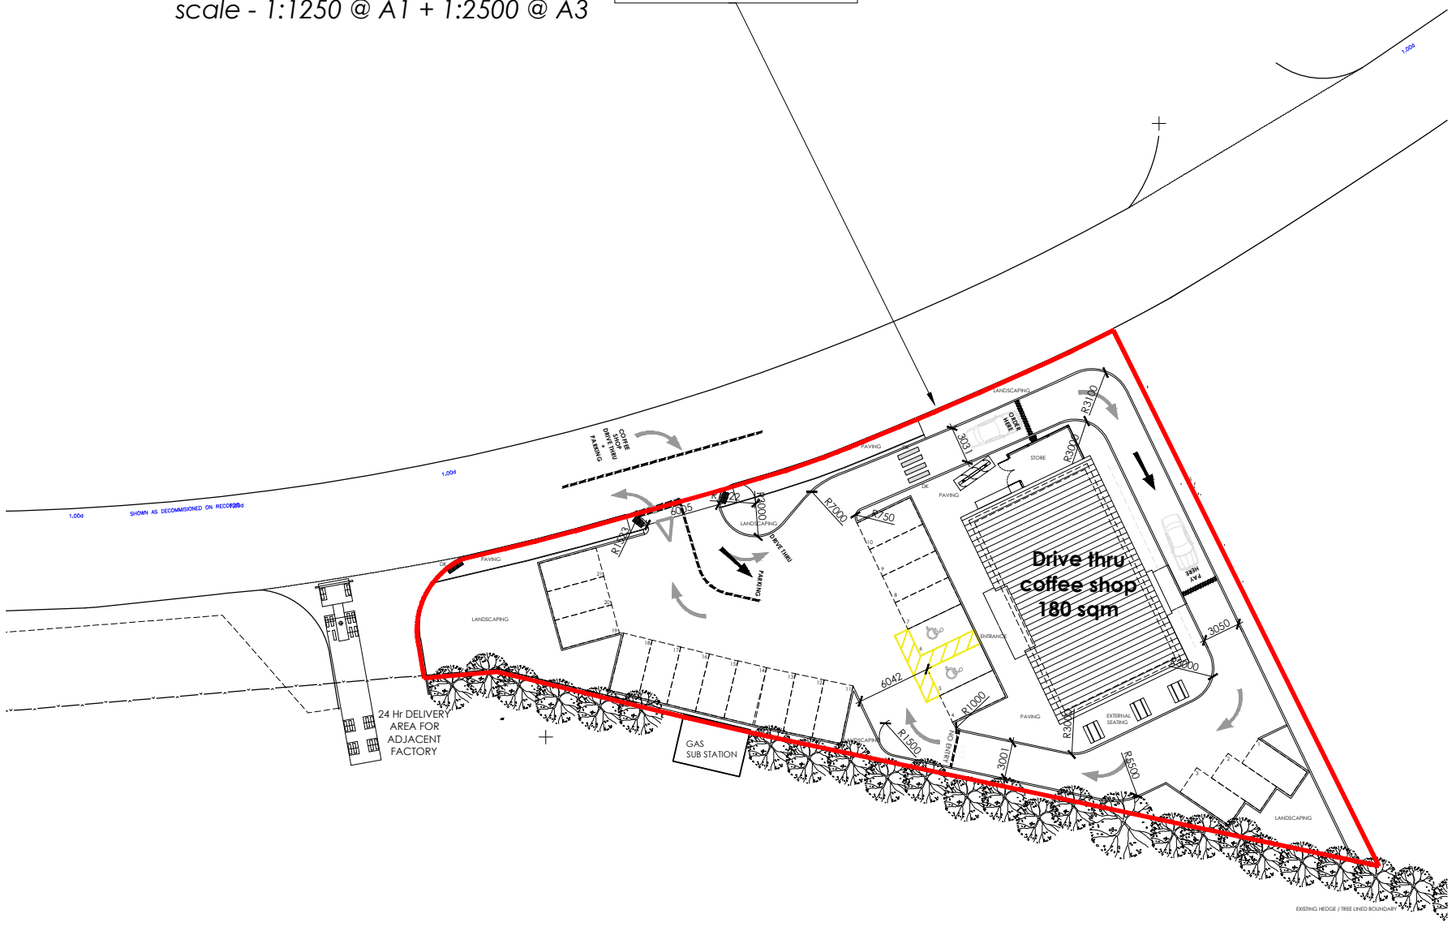

20 10 5 0 20

Metres

Site plan
scale - 1:250 @ A1 + 1:500 @ A3

FOR INFORMATION

ALL DIMENSIONS TO BE CHECKED ON SITE.

DO NOT SCALE FROM THIS DRAWING EXCEPT FOR THE PURPOSES OF LOCAL AUTHORITY PLANNING

rev	date	description
A	24.5.19	SITE BOUNDARY UPDATED. DAO

rpa:group
51-53 church road
ashford, middlesex, tw15 2ty
telephone: +44 (0) 1784 256 579
facsimile: +44 (0) 1784 247 300
website: www.therpagroup.com

NEW STORE

store address
LAND at A151/A16
SPALDING
PE12 6EP
LINCOLNSHIRE

drawing title
PROPOSED DRIVE THROUGH COFFEE SHOP
Site location plan

drawn by	checked	date
DAO	MC	15.5.19
store no.	scale	
-	as indicated @ A1	

drawing no.	revision
2006267-2019-G100	A