
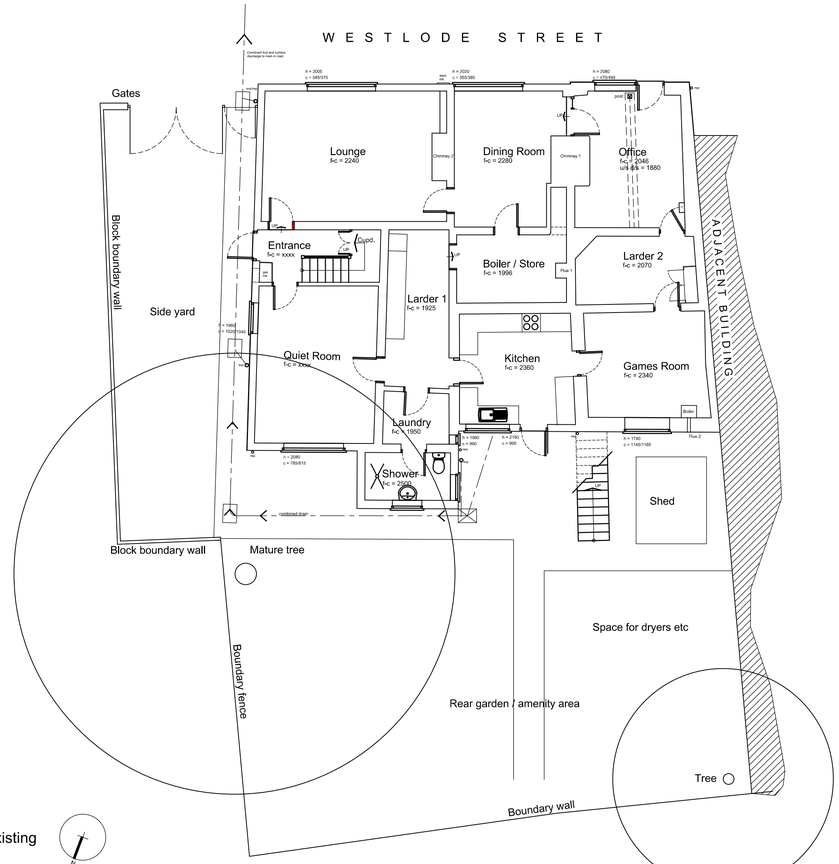


Ground floor level plan as existing
1:100

Plot boundaries shown indicateive only, not surveyed.

SCALE 1 : 100
SCALE 1 : 1

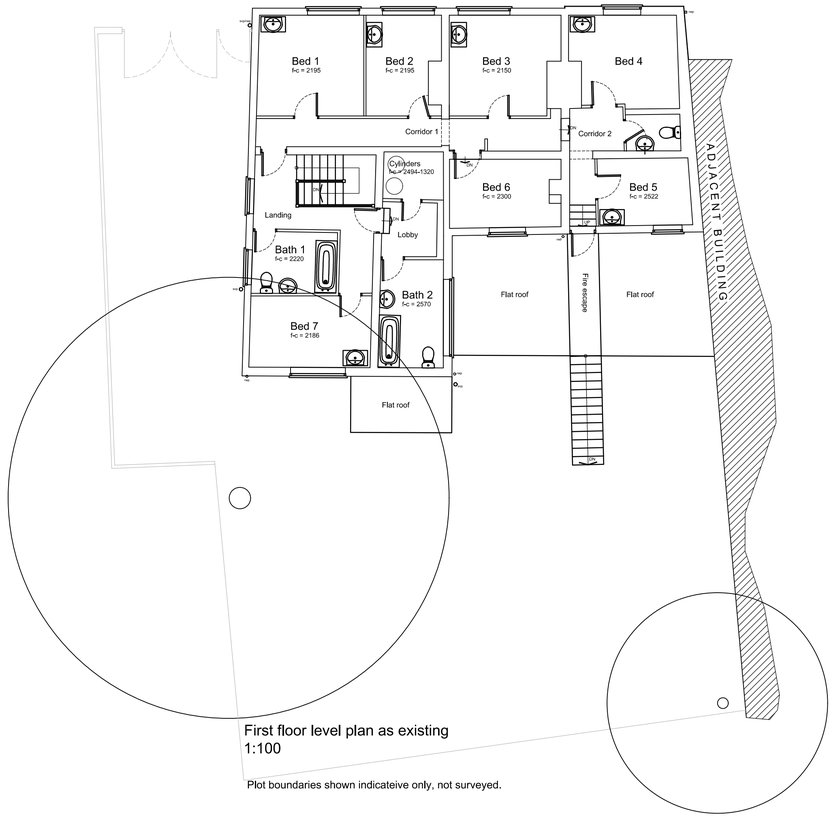

First floor level plan as existing
1:100

Plot boundaries shown indicateive only, not surveyed.



External view of South Elevation



External view of East Elevation



External view of North Elevation

DO NOT SCALE THIS DRAWING. THE CONTRACTOR IS DEEMED TO HAVE CHECKED ALL DIMENSIONS ON SITE AND REPORT ANY DISCREPANCIES TO OGLESBY & LIMB LTD.
THE CONTENTS OF THIS DRAWING ARE COVERED BY COPYRIGHT AND REMAIN THE PROPERTY OF OGLESBY & LIMB LTD. WRITTEN APPROVAL MUST BE OBTAINED FROM OGLESBY & LIMB LTD PRIOR TO DUPLICATION OR REPRODUCTION OF THIS DRAWING OR ITS CONTENTS.
ANY DIMENSIONS NOT SHOWN ARE TO BE CHECKED AND AGREED WITH OGLESBY & LIMB LTD.

Ref.	Date	Description	Initial
X	xx.xx.xx	Xxxxx	xxx

Oglesby & Limb Ltd
Chartered Architect
Suite 1, Market Chambers
12 Market Place, Spalding, Lincs
PE11 1SL
Tel: 01775 761196
e-mail: design@o-l-ltd.co.uk

Client:
Grzegorz Wiglusz

Project:
Proposed Change of Use of building to HMO at
34-36 Westlode Street
Spalding
Lincolnshire
PE11 2AF

Drawing Title:
Floor plans and external photos as existing

GENERAL ISSUE

Date:	Scale:
June 2022	as shown @ A1
Drawn by: AJO	Checked by: CLS

Drawing Number:	Rev:
A1612-02	P1