

SHDC
Planning & Development
30 JUL 2010
Ref: 0632-10

LOCATION PLAN

White Hart Hotel
Market Place, Spalding.


SCALE 1:500

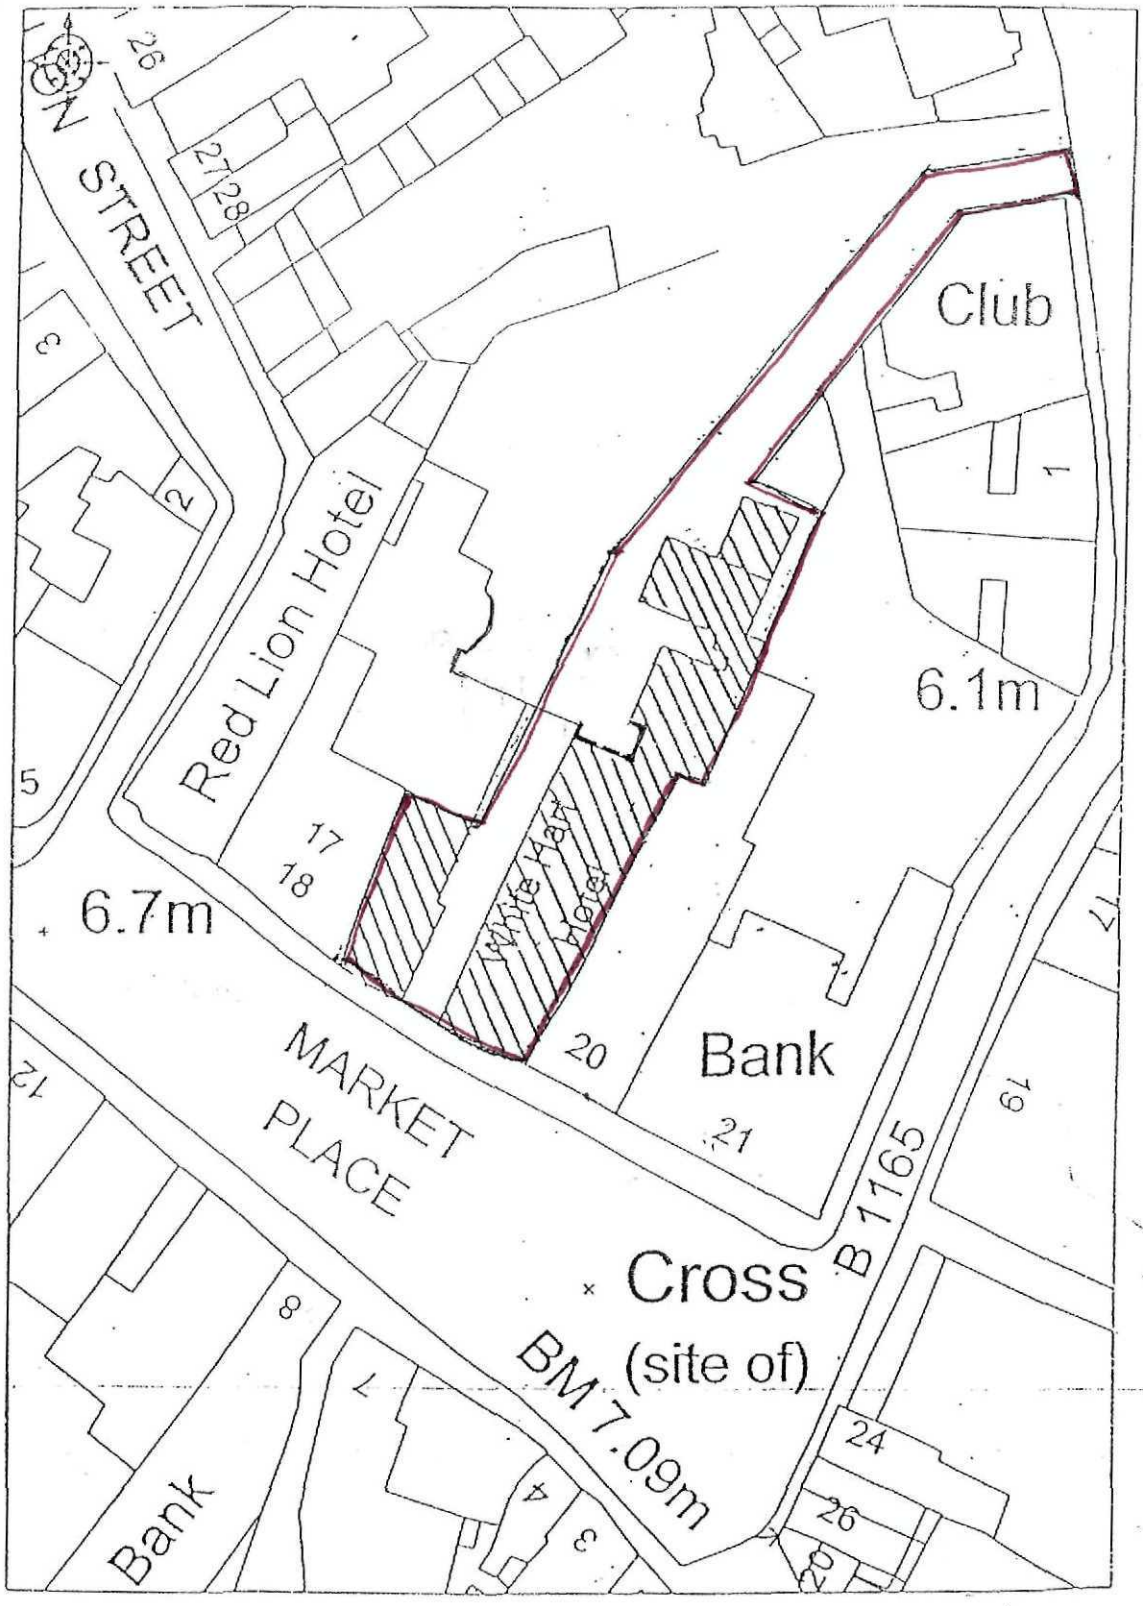

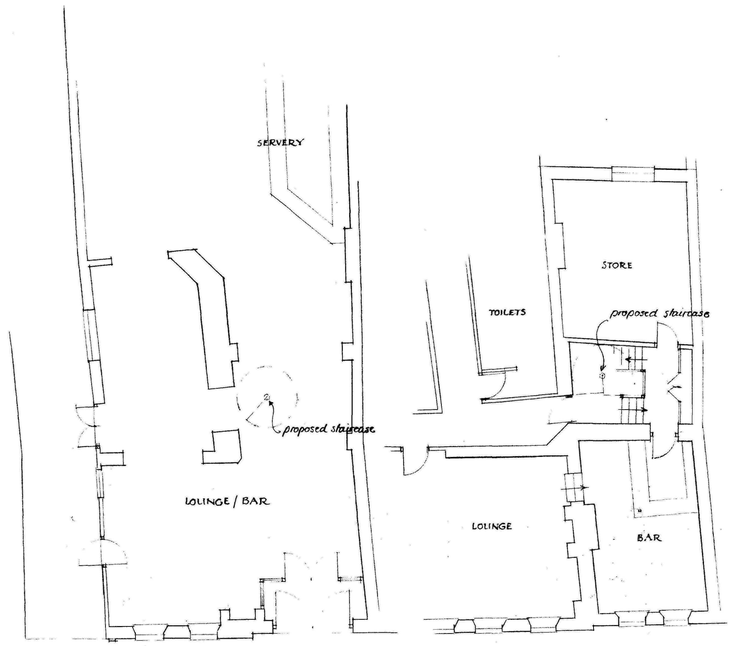

GROUND FLOOR


1ST. FLOOR

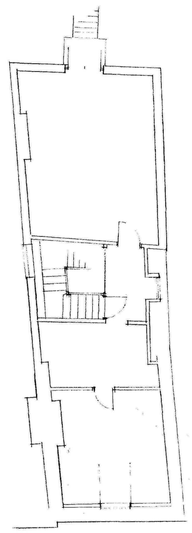


2ND. FLOOR
(not used)

PLANS AS EXISTING


SCALE 1:100

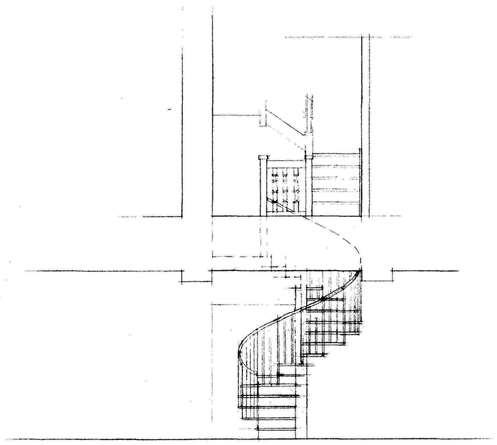


SECTION B-B

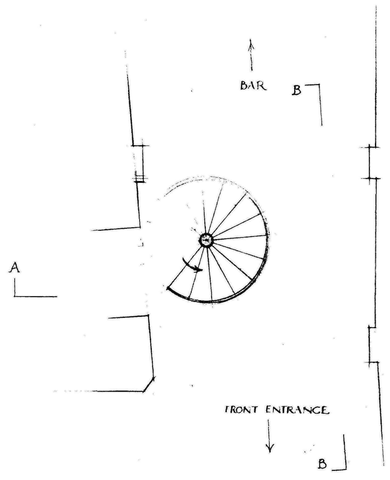

GROUND FLOOR PLAN

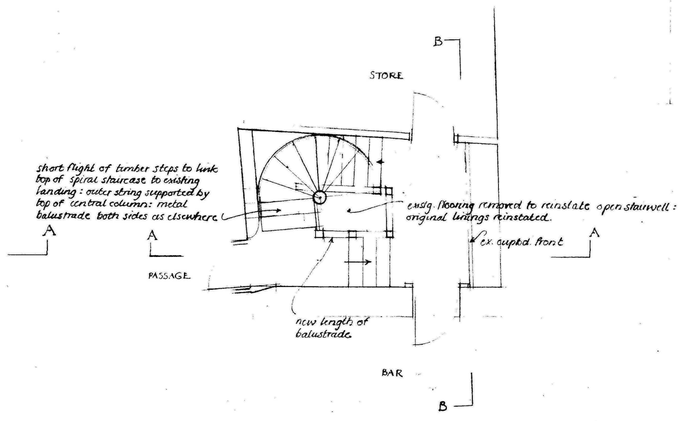

1ST. FLOOR PLAN

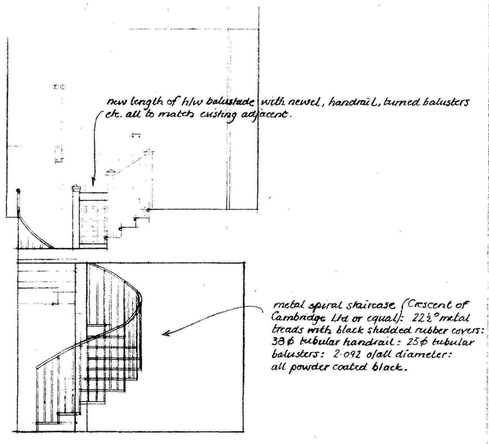

SECTION A-A

SHDC
Planning & Development
30 JUL 2010
Ref: 0632-10

NEW STAIRCASE AT SHOOTERS BAR SPALDING

8215/G/3.

SCALE 1:50

MOLSOM & PARTNERS
SURVEYORS
13. MAIN RIDGE. BOSTON, LINCS.