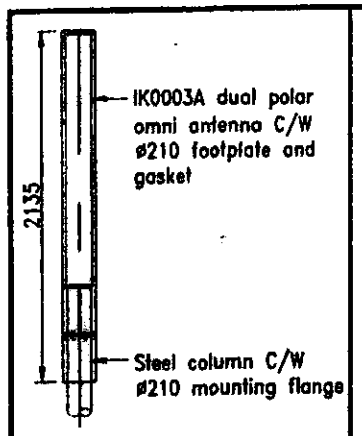

ELEVATION OF IK0003A ANTENNA

(Scale 1:50)

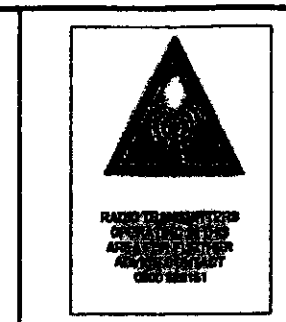

Yellow triangle warns that radio antennas are operating in this area.

SIGNAGE DETAIL

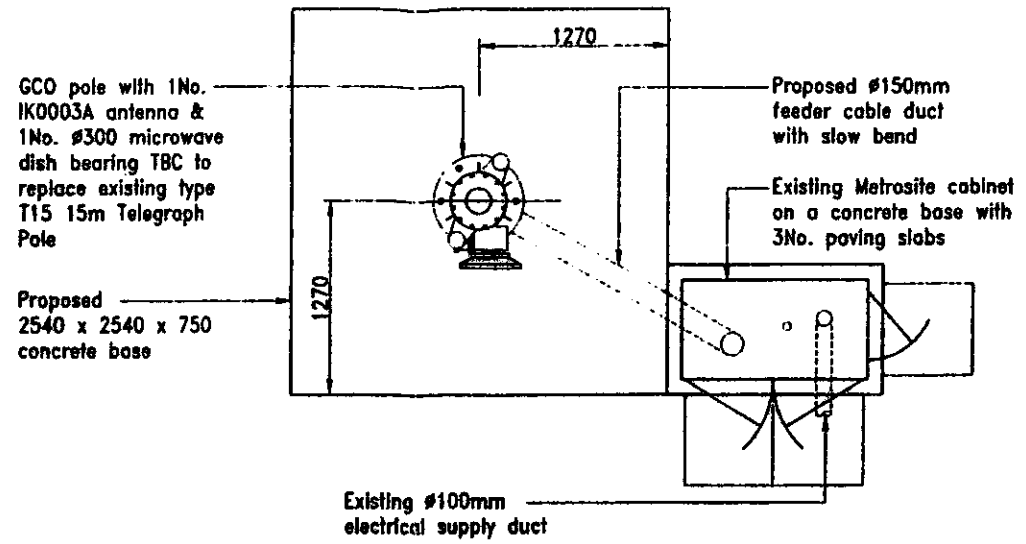

PLAN OF OPCS EQUIPMENT

(Scale 1:50)

NOTES:
1 DO NOT SCALE FOR CONSTRUCTION PURPOSES
2 ORIGINAL DRAWING SIZE IS A3
3 ALL DIMENSIONS IN mm U.N.O
4 INFORMATION HELD ON THIS TAKES PRECEDENCE OVER ALL KEYS AND SCHEDULES SHOWN
5 THIS SITE CONFORMS TO OPCS RADIO SITE DESIGN SPEC 253 WITH THE FOLLOWING EXCEPTIONS
NONE

PROPOSED LOCATION OF SITE

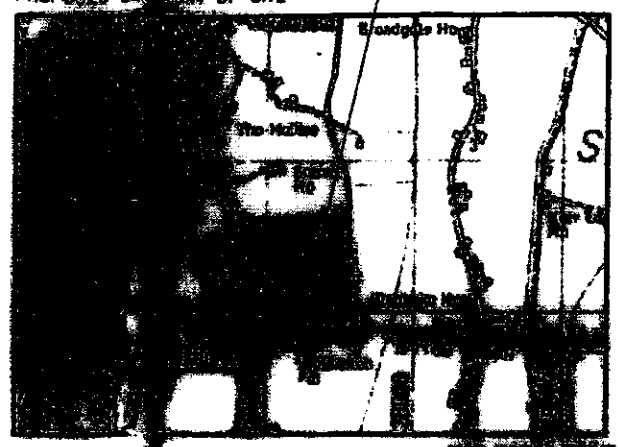

LOCATION PLAN

SCALE 1:50000

REPRODUCED FROM THE ORDNANCE SURVEY MAPPING WITH THE PERMISSION OF THE CONTROLLER OF HER MAJESTY'S STATIONERY OFFICE © CROWN COPYRIGHT LICENCE NUMBER - AL100034042

Easting: 5[illegible]21
Northing: 3[illegible]7

PROPOSED LOCATION OF POST

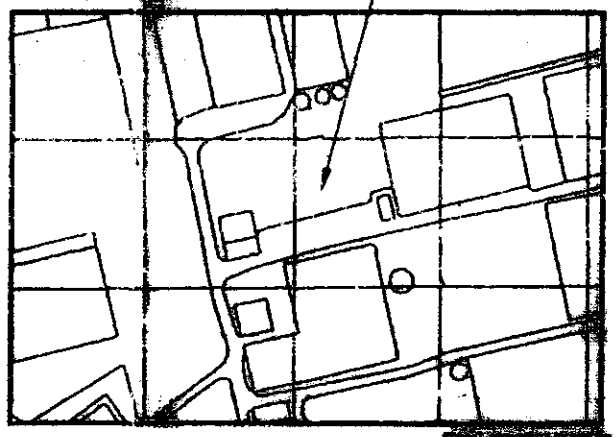

BLOCK PLAN

SCALE 1:5000

REPRODUCED FROM THE ORDNANCE SURVEY MAPPING WITH THE PERMISSION OF THE CONTROLLER OF HER MAJESTY'S STATIONERY OFFICE © CROWN COPYRIGHT LICENCE NUMBER - [illegible]

SITE NUMBER LIN7038B

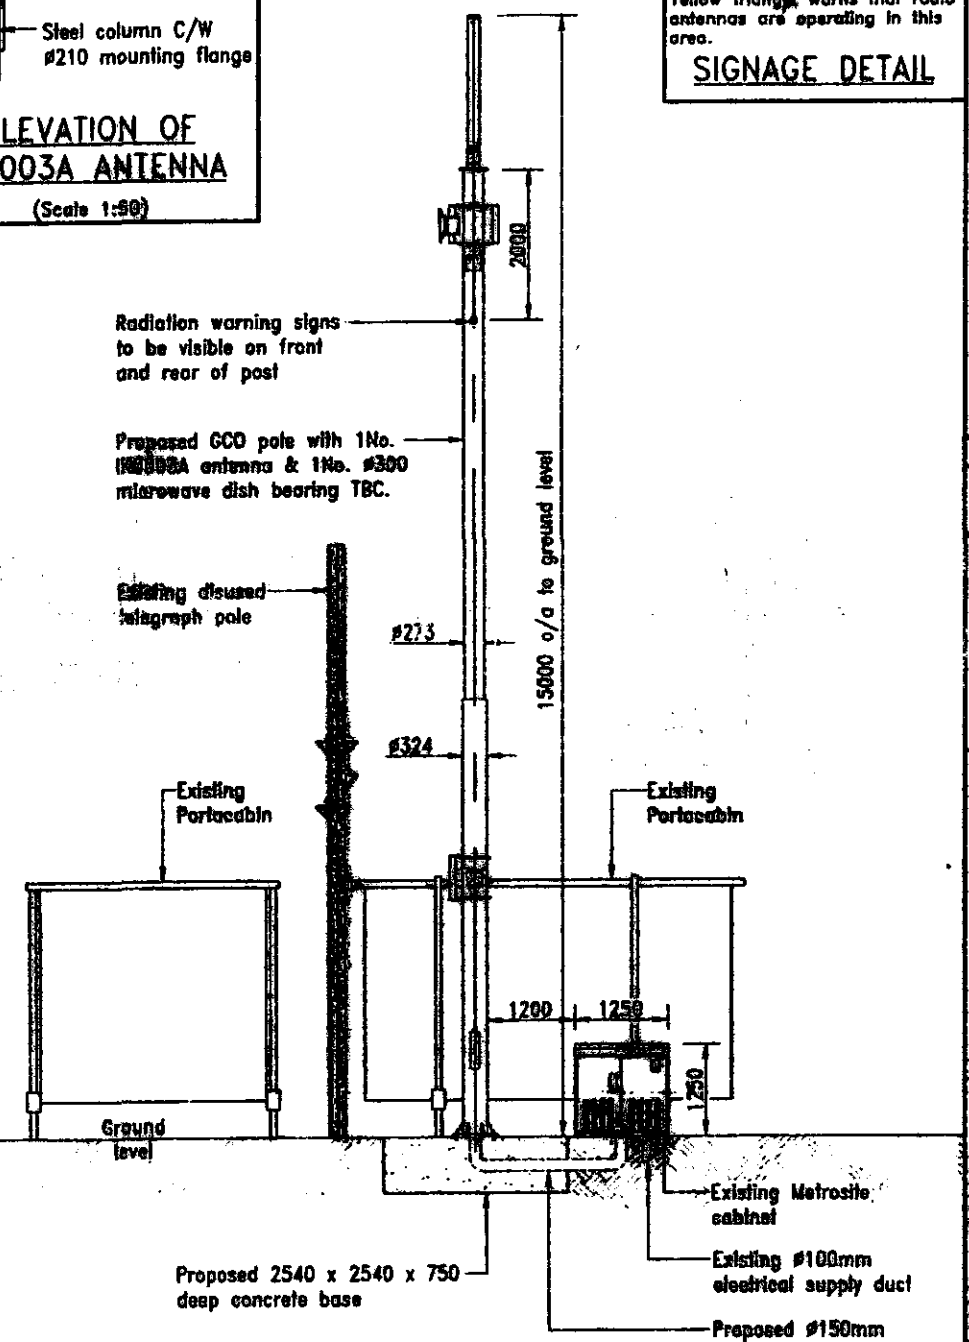

WEST ELEVATION OF MICROCELL EQUIPMENT

(Scale 1:100)

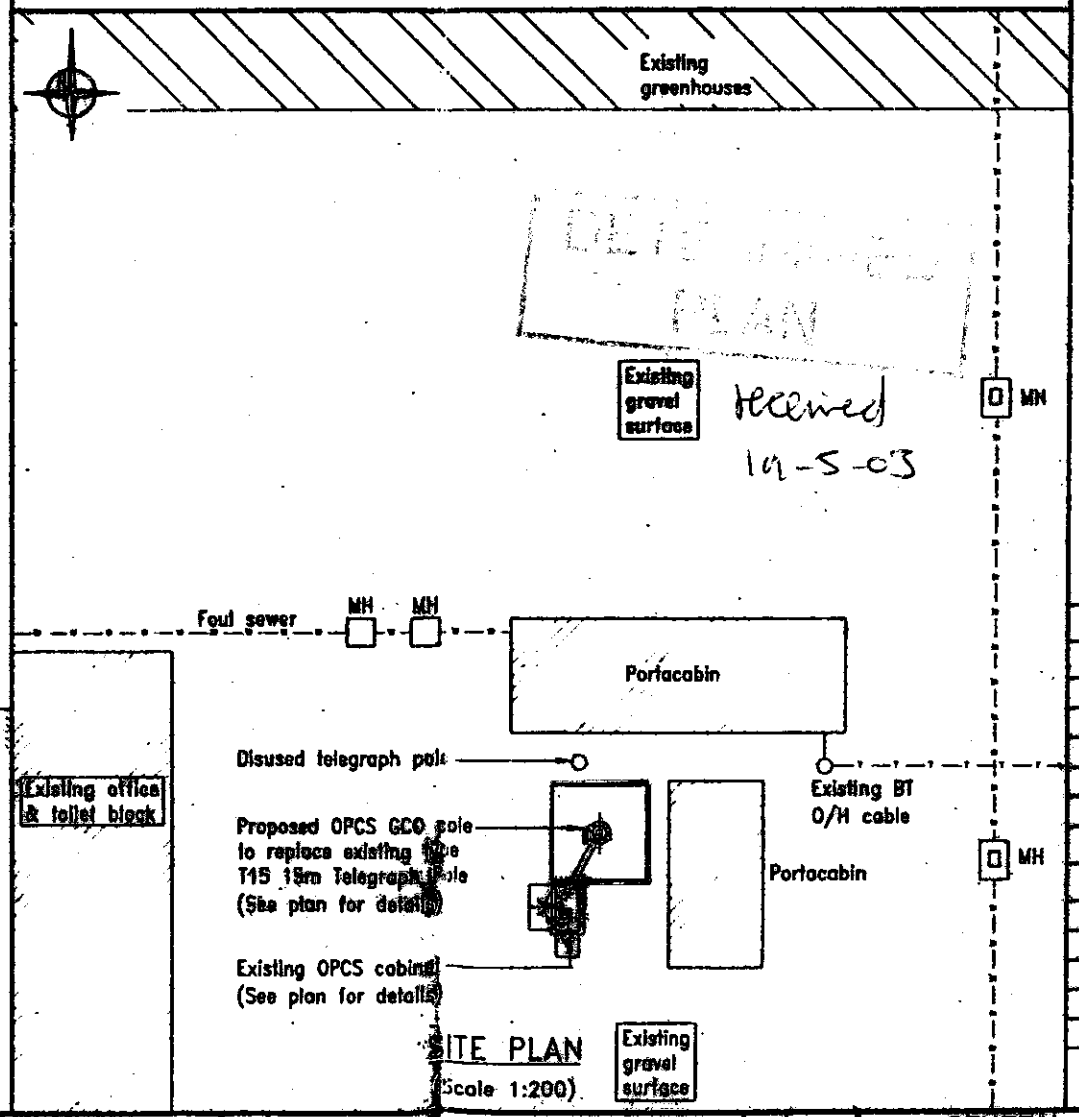

SITE PLAN

(Scale 1:200)

Received 14-5-03

FEEDER KEY

REF	TYPE	CABLE DIA. (mm)	MIN BEND RAD (mm)	LENGTH	COLOUR	NAME
A1	HDF 4-50	16	125	17000	BLACK	F1
B1	-	-	-	-	-	-
C1	-	-	-	-	-	-
D1	HDF 4-50	16	125	14500	BLACK	F2
D2	-	-	-	-	-	-

ANTENNA KEY

ITEM	FEEDER REF	SECTOR	TYPE / SIZE	POLARISATION	HEIGHT OF C/L OF ANTENNA ABOVE GROUND LEVEL (mm)	AZIMUTH BEARING (DEGREES)	LIGHTNING CONDUCTOR
A1	F1	-	IK0003A	DUAL	15000	-	N
B1	-	-	-	-	-	-	-
C1	-	-	-	-	-	-	-
D1	-	-	ø300mm	TBC	-	12000	N
D2	-	-	-	-	-	-	-

CONSULTANT
A-P-T A Marconi company
TRENT LOCK, LOCK LANE, SAWLEY, NOTTINGHAMSHIRE, NG10 2FF.
TEL: +44 (0) 115 9463054
FAX: +44 (0) 115 9462535

THIS DRAWING TO BE READ IN CONJUNCTION WITH THE FOLLOWING DRAWING Nos.

1.
2.
3.

EQUIPMENT COLOURS (SPECIFIED BY BS No.)

1. POST - TBC
2. CABINET - BS 4800 12 B 29
3. ANTENNA - TBC

ISSUE	DESCRIPTION	BY	DATE
A	FIRST ISSUE	NSM	03/04/03

SCALE AS SHOWN | DRAWN NSM 03/04/03 | CHECKED | DATE | APPROVED | DATE

GENERAL ARRANGEMENT

ADDRESS
VP NURSERIES - UPGRADE
3 MALLARD ROAD, LOW FULNEY
SPALDING
LINCOLNSHIRE, PE12 6ND

DRAWING NUMBER LIN7038B/01 | ISSUE A

St James Court
Great Park Road
Almondsbury Park
Bradley Stoke
Bristol
BS12 4QJ
Tel: 01454 624600
Fax: 01454 618501