
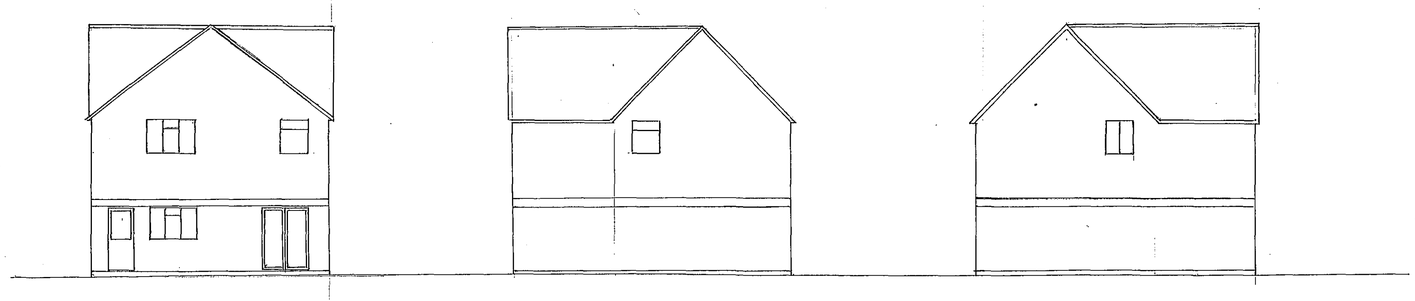



PROPOSED REAR ELEVATION

PROPOSED WEST ELEVATION

PROPOSED EAST ELEVATION

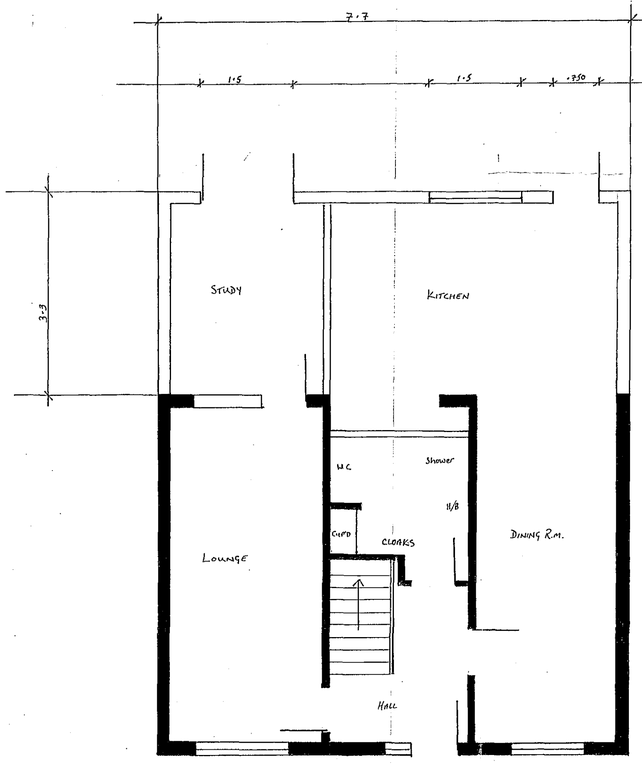

PROPOSED GROUND FLOOR

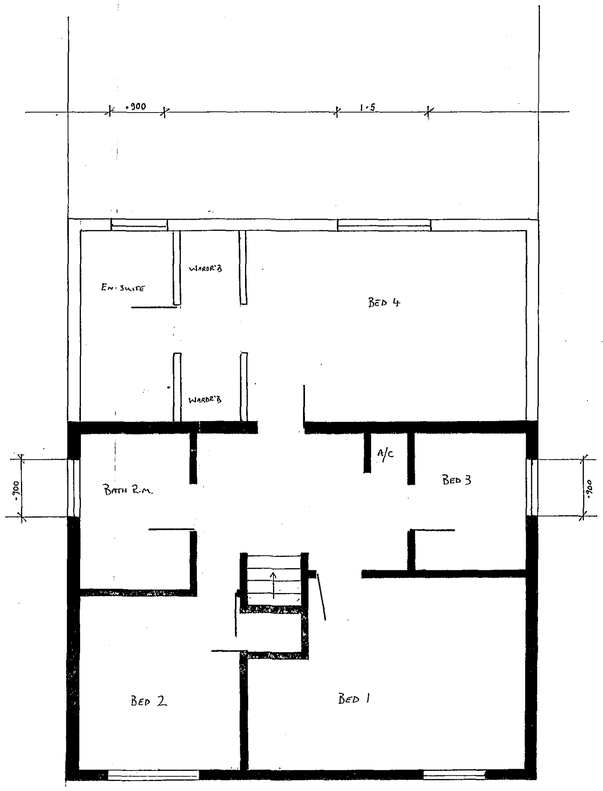

PROPOSED FIRST FLOOR

N

DETERMINED PLAN

SHDC
Planning & Development
12 MAY 2005
Ref: 0634/05

EXTENSION & ALTERATIONS

PROPOSED ELEVATIONS & FLOOR PLANS

SCALE 1:100 & 1:50

MR & MRS GARNER

34 WEDGEWOOD DRIVE

SPALDING LINCS

03-05-2005 WED-10018