
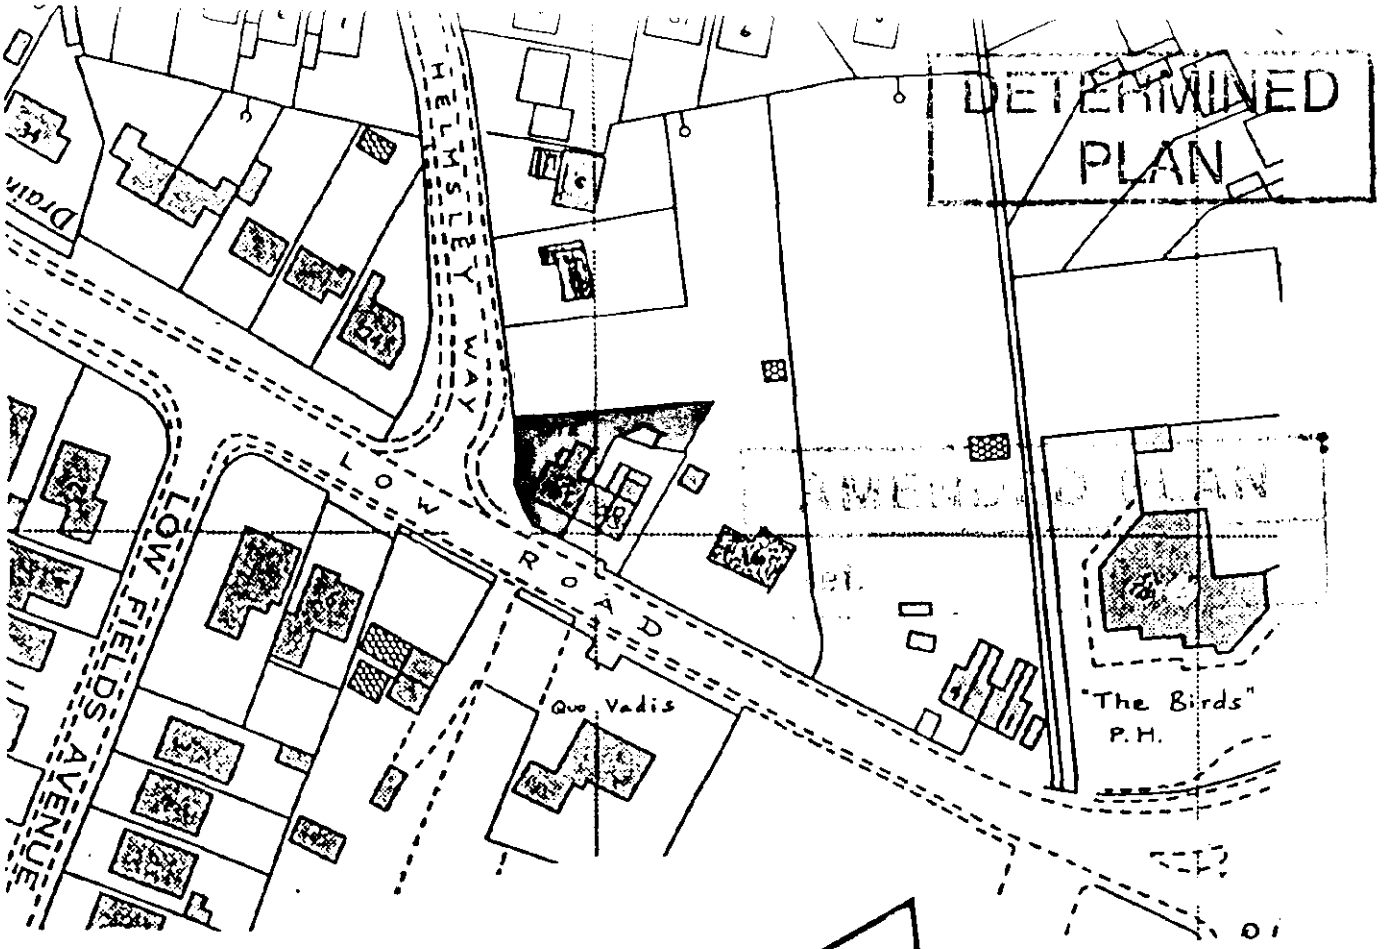


LOCATION
Scale 1:1250
O.S. Map ref.
T.F. 2522
Crown Copyright Reserved.

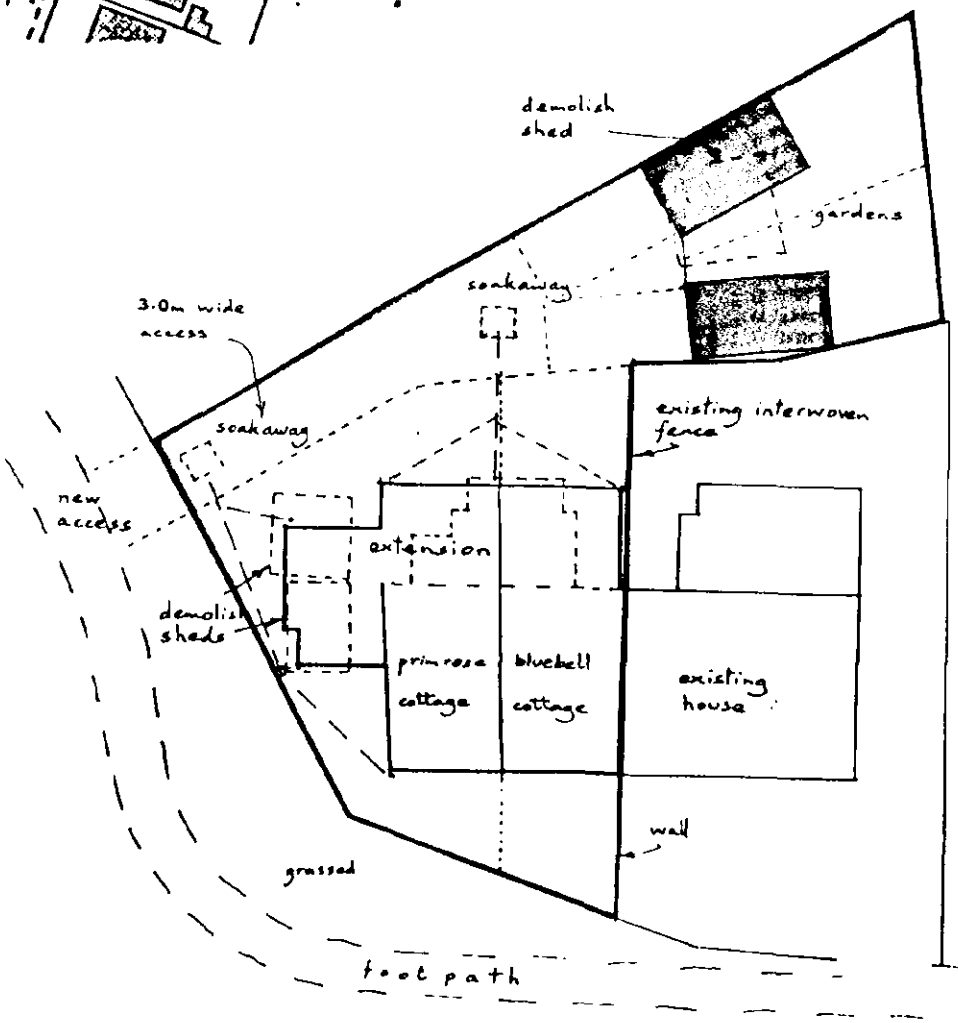

Rainwater drains to be impervious and run to soakaways 5m from dwelling; to be 1metre cube filled with broken brickbats and covered with polythene.

PLANS DEPT.
08 AUG 1994
REF 0634/94

SITE PLAN
Scale 1:250
Based on plan by others.

COLEMAN BUILDERS drawing no 10/B

Building Design and Plans
A. ROFFE - 1, Green Lane, SPALDING, Lincs. PE11 2YB
Tel: 0775 - 723680