

ELEVATIONS

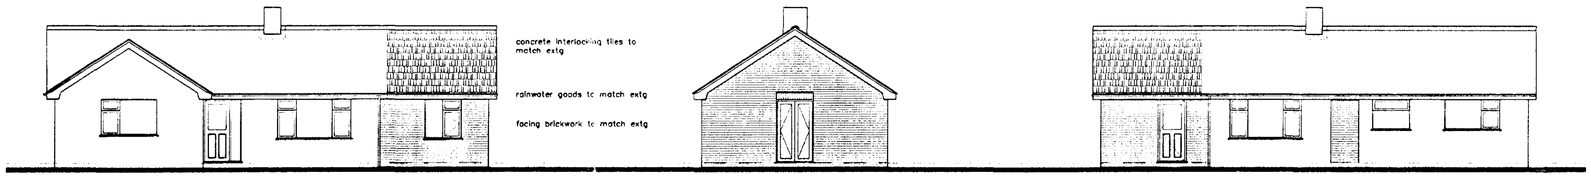

front

side

rear

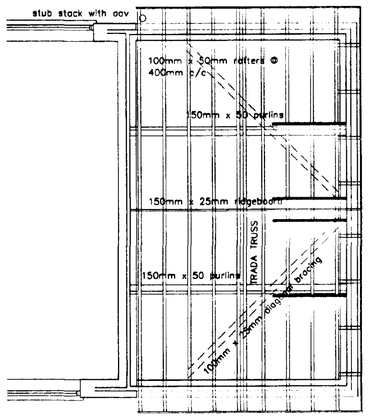

30mm x 5mm galvanised MS lateral restraint straps solid nog below and tight pack against wall

150mm x 50mm noggings @ 750mm c/c as gable ladder

ROOF PLAN

WALLING
103mm facings to match extg with 75mm cavity and 75mm DRITHERM insulation, 100mm TOPLITE lightweight aerated concrete blockwork
Stainless steel wall ties at 750mm centres horizontally and 450mm c/c vertically staggered 375mm every 4th course, wall ties at 225mm c/c at cavity closures
Use FURFIX wall extension profiles to connect and tie new walling to extg
All work to comply with BS5628


LINTELS
IG L1/70HD in all situations with 150mm min end bearings and cavity trays over

SUBSTRUCTURE WALLING
100mm Class A dense aggregate concrete blocks (7N/mm2) below ground in two no skins with 75mm cavity filled to 300mm below lowest dpc with lean mix concrete ST1
Use FL durability designation bricks below dpc level

DAMP PROOF COURSES
Use ZEDCOR high density polythene damp proof course material horizontally and as cavity trays over lintels
Horizontal dpc at 150mm above finished ground level with inner leaf dpc lapped with new damp proof membrane in floor
Use DAMCOR insulated dpc at all cavity closures in external walls

FOUNDATIONS
Foundations to be on firm consistent loadbearing strata not less than 750mm below extg ground level with all formations inspected and approved by the Local Authority Building Control Surveyor.
Foundation concrete to be GEN3 minimum and where it is to be reinforced shall be RC35 grade of mix

SECTION Scale 1:50

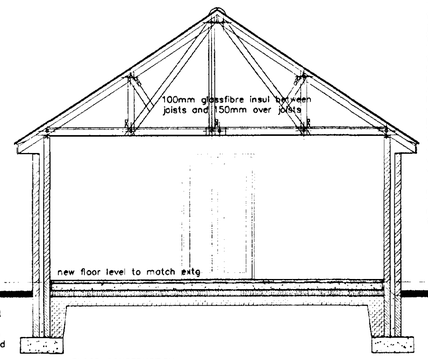

ROOF COVERING
Roof covering to be concrete interlocking tiles to match extg laid in accordance with the manufacturer's instructions and to BS5534 on and including 25mm x 38mm treated softwood tiling battens at gauge centres on untearable underlay felt MONARFOL 250 or similar with 150mm side and headlaps.
Install glassfibre valleys on treated softwood layboards.

ROOF STRUCTURE
To be traditional site cut frame with 100mm x 50mm rafters and ceiling joists @ 400mm c/c as infill with 125mm x 50mm ceiling binders
TRADA trusses type SDS521 at 1800mm centres. Wallplate 100mm x 50mm bedded on top of inner leaf blockwork.
All work to BS 5268:Part3:1985 etc.
Roof frame to be fully braced and strapped. All timbers to be preservative treated and minimum SC4 grade.
Wrot 25mm nominal thickness treated softwood bargeboards and fascias with 6mm plywood soffits with ventilator slots and insect proof screens to give 10,000 sq mm per metre run on both sides of roof.
13mm GYPROC WALLBOARD to ceilings nog all perimeters and board joints, fill and tape joints and skim to finish

lap and seal new dpm with extg using SYNTHAPRUFE or equal bituminous liquid dpm product

FLOOR CONSTRUCTION
Floor to comprise 50mm minimum thickness screed mortar screed laid level and compacted and to match extg internal floor level.
110mm concrete oversite floor slab in RC35 concrete with nominal A193 anti-crack mesh reinforcement over 300 micron polythene damp proof membrane
VISQUEEN SUPER DPM with edges lapped with dpc in walls
100mm JABLITE SD flooring grade insulation with perimeter upstands on minimum 150mm thick fully compacted, well graded 75mm down clean stone hardcore with sand blinding

STRAPPING AND RESTRAINT
Provide and fix 30mm x 5mm galvanised mild steel lateral restraint straps at 1800mm to locate rafters and ceiling joists to walls running parallel to rafter/joist direction. Solid nog below straps and tight pack against wall.

WINDOWS
Provide and fit new PVC-U type window of similar style
Window to have openable casements as indicated
Window to be complete with trickle vents to give 8,000 sq mm in total of controllable background ventilation

FRENCH DOOR
Provide new PVC-U french door complete with security locking, weatherstripping etc

GLAZING
All glazing to be in sealed unit double glazing and conform with BS6262:1982. Use 4-16-4 glazing units with LOW E coating
Glass used for situations requiring Safety Glass in doors, sidelight frames and where the level of glass within a frame is lower than 800mm above the adjacent ground or floor level the glass shall comply with BS6206:1981

RAINWATER GOODS
Provide and fit HUNTER HIGHFLO, or similar, rainwater goods including 115mm half round gutters, 68mm diameter downpipes including all bends, stopends, brackets, outlets, adaptors, connectors and clips etc and connect to new underground drain run to soakaway

UNDERGROUND DRAIN
Underground pipework to be 100mm diameter GVC with flexible sleeve couplings laid to fall 1:70 with 50mm bed of peagravel and backfill with sieved granular fill and make good to ground surface to match
New gully to be back inlet trapped type complete with grid.
Make connection of new foul drain to extg inspection chamber.
Provide paving slab or concrete path protection to new drain runs where less than 300mm of ground cover over new drain pipes.

SOAKAWAY
Form new soakaway at not less than 5 metres from any building.
Soakaway to be 1500mm x 1200mm x 1000mm deep and filled with broken brick or concrete rubble to 300mm below ground level, lay polythene sheet over rubble and backfill rest of hole with topsoil and make good. Connect rainwater drains and run to centre of soakaway

PLASTERING
Provide and plaster all new and previously unplastered walls and where making good etc 10mm minimum thickness cement/lime/sand render and finish with 3mm gypsum wall finish plaster, including all exposed lintel soffits, reveals etc and match in perfectly new to existing. Include for all galvanised steel plaster angles and beads etc.

WOOD TRIMS
Provide and fix as appropriate all matching skirtings, architraves and beads etc to match extg.

ELECTRICAL INSTALLATION
Extend electrical circuits to provide lighting and power to new extension and include new fittings and accessories to match existing. All work shall be in strict accordance with the latest IEE Regulations and be carried out by an NICEIC contractor.

MECHANICAL INSTALLATION
Provide all necessary and extend existing heating circuits to new radiators in the extension. Radiators shall be fitted with TRVs. All pipework is to be concealed below floor and insulated with preformed foamed plastic type insulant with a minimum 15mm wall thickness.


KITCHEN SINK AND DRAINAGE
Provide and install kitchen sink unit with top, pillar taps or mixer taps, plug, chain, overflow and connect waste to 40mm plastics pipe, POLYPIPE, pushfit type or similar and run to discharge over new gully below grid and above water line.
Fit 75mm deep seal trap.
Type and extent of kitchen cupboards, base units and tops to be agreed between Employer and Builder.

WALL TILING
Provide and fix ceramic wall tiles over worktops and to kitchen window cills. Tiles to be fixed with waterproof adhesive and grouted using a white waterproof grout all finished neat and perfect. Tile type and extent of tiling to be agreed between Employer and Builder.


GENERAL NOTE
All work shall be carried out in an efficient and workmanlike manner to a good standard to at least that prescribed in BS8000 Workmanship on Building Sites

All materials, goods and products shall be new, fit for their purpose and comply in all respects with the relevant British Standard, BBA Certificate or European Standard as appropriate. All shall be used in strict accordance with the manufacturer's instructions and recommendations in the manner intended and for the purpose intended.


The Builder shall adopt all appropriate safe working practices in the carrying out of the Works and employ all appropriate equipment, for the execution of the work, upholding of structures and all temporary support [illegible] scaffolding, shoring, screens, covers and protection etc.

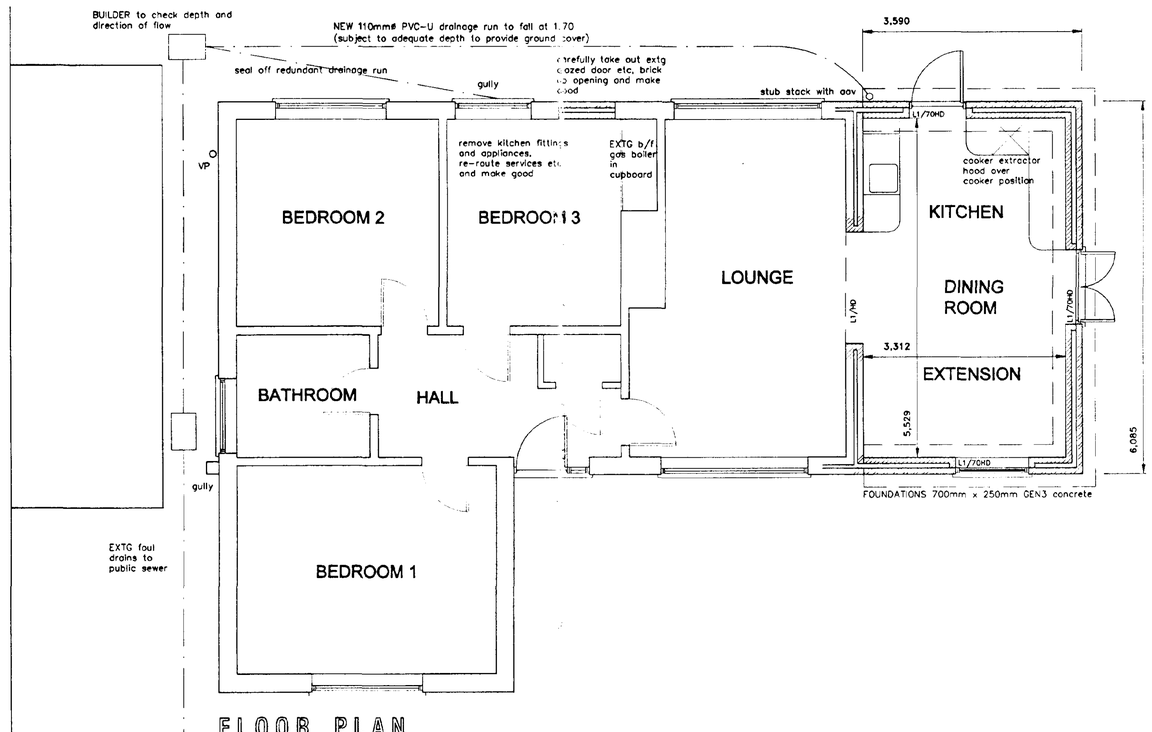

FLOOR PLAN

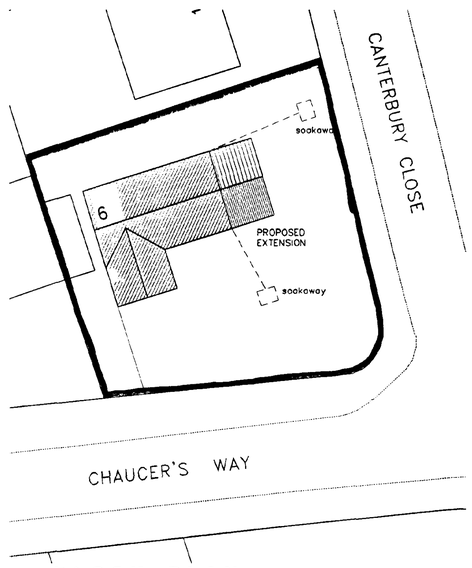

BLOCK PLAN
Scale 1:250

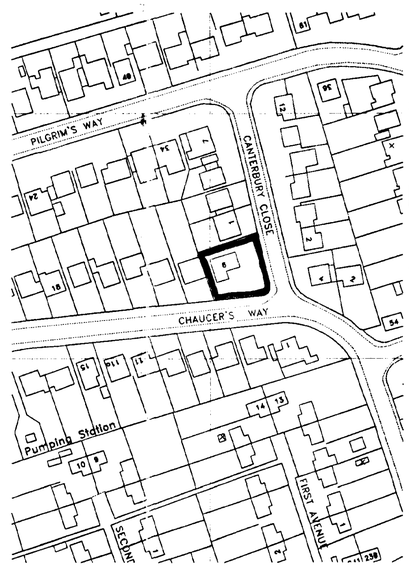

LOCATION PLAN
Scale 1:1250

DETERMINED PLAN

AMENDMENTS
A

Planning
31 MAY 2002
0635102

L. A. Building Design
Architectural and Surveying Practice
56 Hammarm Boulevard
Spalding
Lincolnshire PE11 1LB
Telephone/Fax: Spalding (01775) 711457

Peter S Lithgow MCIOB MBIAT
Member of the Chartered Institute of Building and
Member of the British Institute of Architectural Technologists

project
Proposed Single Storey Extension
6 Chaucers Way
Spalding, Lincolnshire, PE11 1

client
Miss R Froggett

drawing
General Arrangement Drawing
Plan, Section and Elevations
and Block Plan

date	scale(s)
May 2002	1:50 1:100 1:250
drawn by	checked
Peter Lithgow	
job no	drawing no
02/19	01