
Elevations - Plots 01-05


Scale: 1:100




1. Front Elevation

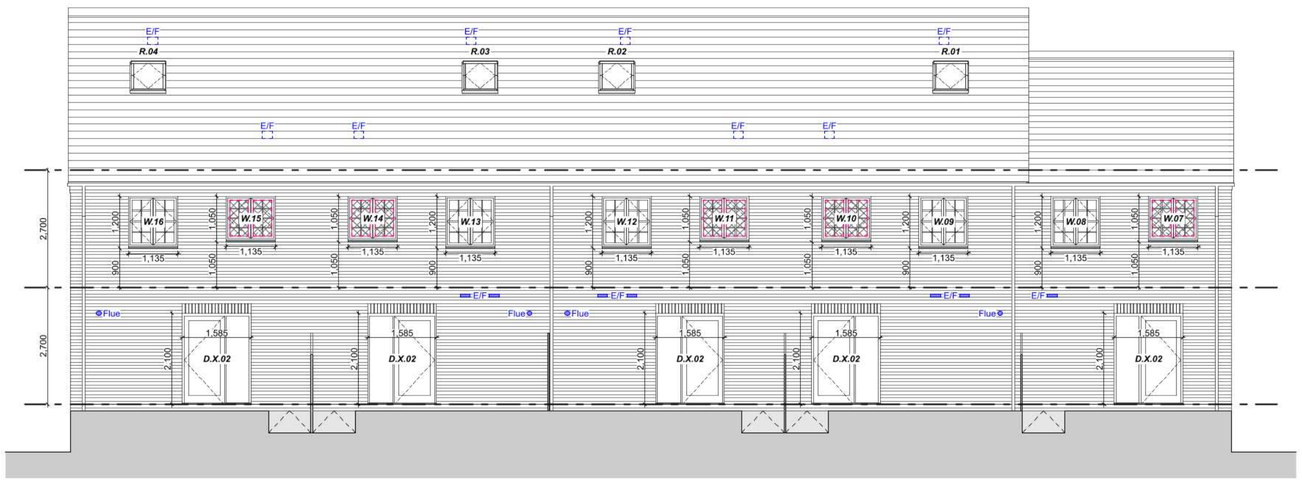

2. Rear Elevation

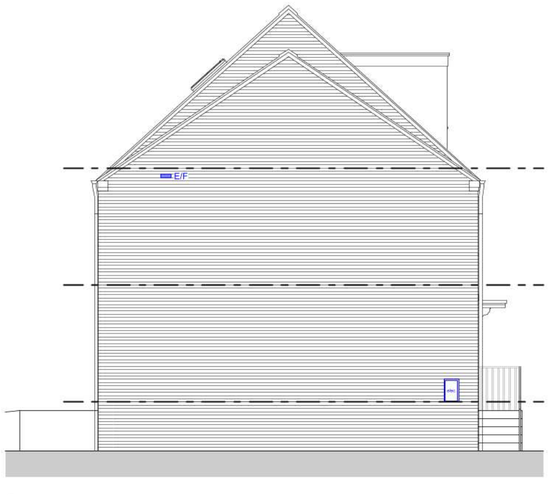

3. Side Elevation

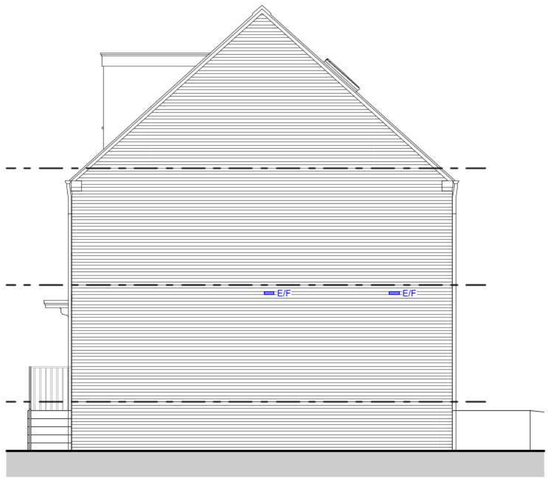

4. Side Elevation

Residual Risks:

Windows to be cleaned from inside each dwelling with restrictors that can be released to allow the window to fully open.

Upper floor windows that can not be accessed internally to be cleaned from ground floor using water fed pole-cleaning system.

Scale (m)

0 1 2 3 4 5

Disclaimer: This document and its design content is copyright protected ©. It shall be read in conjunction with all other associated project information including models, specifications, schedules and related consultants documents. Do not scale from documents. All scales noted correct at original paper size. All dimensions to be checked on site. Immediately report any discrepancies, errors or omissions on this document to the originator. If in doubt ask.

Source File:
18011 Site Model.pln

Rev	Date	Drawn	Note
P02	19/02/2019	JKG	Meter box positions amended.
P03	16/08/2019	JKG	Rooflights amended.
P04	16/10/2020	JKG	Drawing status updated to 'Final Issue'.

burmor construction

JAMES GARNER
ARCHITECTURE
e: hello@jg-a.co.uk t: 07429 162747
architects · engineering · website · interiors · commercial · street facilities

Client
Burmor Construction Ltd.

Project Title
Residential development at land off Willow Walk,
Spalding

Drawing Title
Elevations - Plots 01-05

Drawing Status
Final Issue

Scale(s):	Original Paper Size:
1:100	A2
Drawn:	Date:
JKG	21.01.19
Project Number:	Drawing Number:	Revision:
18011	4000	P04

Elevations - Plots 10-14


Scale: 1:100




1. Front Elevation



2. Rear Elevation

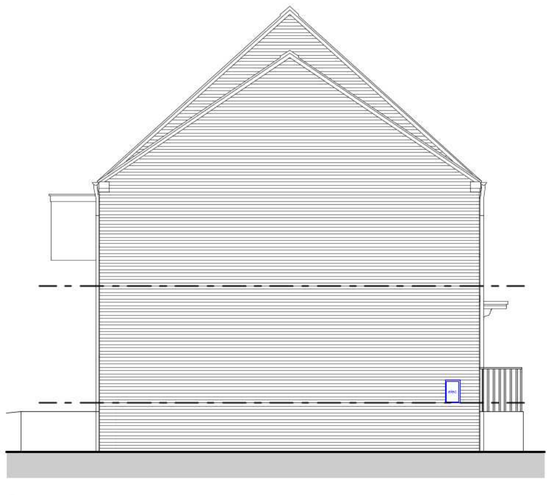

3. Side Elevation

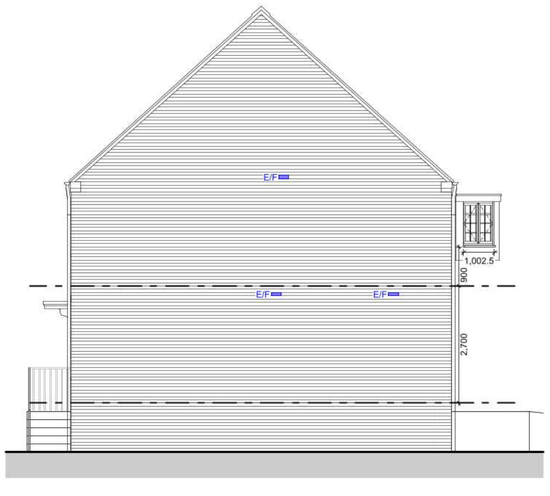

4. Side Elevation

Residual Risks:

Windows to be cleaned from inside each dwelling with restrictors that can be released to allow the window to fully open.

Upper floor windows that can not be accessed internally to be cleaned from ground floor using water fed pole-cleaning system.

Scale (m)

0 1 2 3 4 5

burmor construction

Disclaimer: This document and its design content is copyright protected ©. It shall be read in conjunction with all other associated project information including models, specifications, schedules and related consultants documents. Do not scale from documents. All scales noted correct at original paper size. All dimensions to be checked on site. Immediately report any discrepancies, errors or omissions on this document to the originator. If in doubt ask.

Source File:
18011 Site Model.pln

Rev	Date	Drawn	Note
P02	19/02/2019	JKG	Meter box positions amended.
P03	04/03/2019	JKG	First floor windows on front elevation amended.
P04	16/10/2020	JKG	Drawing status updated to 'Final Issue'.

JAMES GARNER ARCHITECTURE
e: hello@jg-a.co.uk t: 07429 162747
architects · town planning · masterplanning · conservation · interior design

Client
Burmor Construction Ltd.

Project Title
Residential development at land off Willow Walk,
Spalding

Drawing Title
Elevations - Plots 10-14

Drawing Status
Final Issue


Scale(s):	Original Paper Size:
1:100	A2
Drawn:	Date:
JKG	21.01.19
Project Number:	Drawing Number:	Revision:
18011	4002	P04

Elevations - Plots 17-20


Scale: 1:100




1. Front Elevation

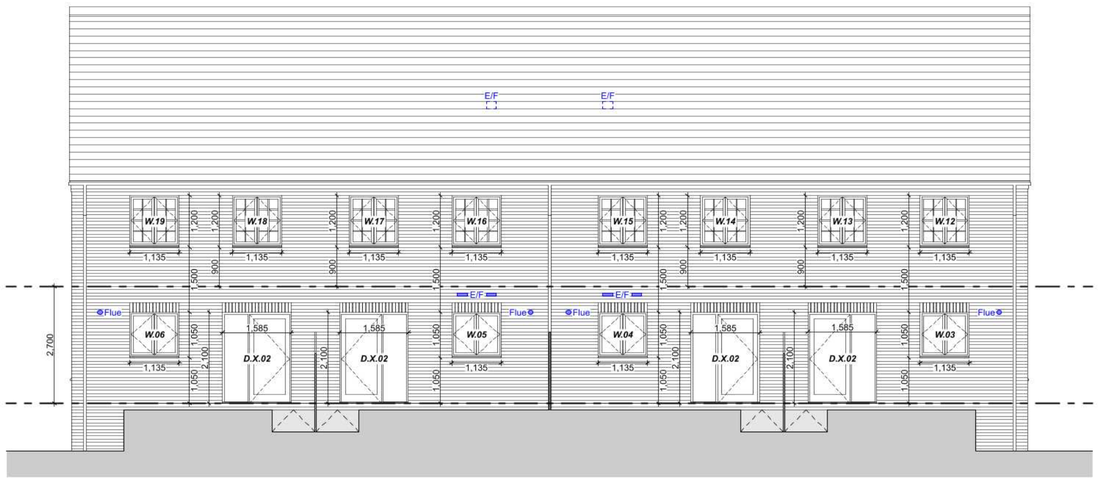

2. Rear Elevation

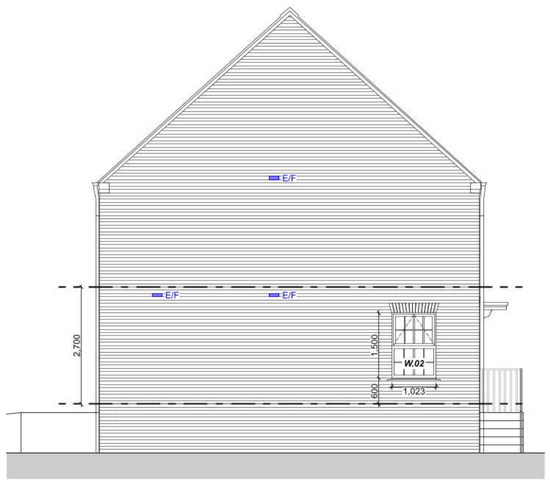

3. Side Elevation

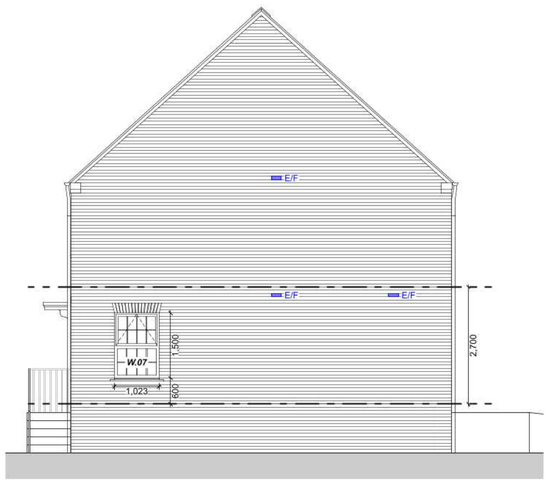

4. Side Elevation

Residual Risks:

Windows to be cleaned from inside each dwelling with restrictors that can be released to allow the window to fully open.

Upper floor windows that can not be accessed internally to be cleaned from ground floor using water fed pole-cleaning system.

Scale (m)

0 1 2 3 4 5

Disclaimer: This document and its design content is copyright protected ©. It shall be read in conjunction with all other associated project information including models, specifications, schedules and related consultants documents. Do not scale from documents. All scales noted correct at original paper size. All dimensions to be checked on site. Immediately report any discrepancies, errors or omissions on this document to the originator. If in doubt ask.

Source File:
18011 Site Model.pln

Rev	Date	Drawn	Note
P02	04/03/2019	JKG	First floor windows on front elevation amended.
P03	16/10/2020	JKG	Drawing status updated to 'Final Issue'.

burmor construction

JAMES GARNER ARCHITECTURE
e: hello@jg-a.co.uk t: 07429 162747
architects · town planning · masterplanning · conservation · interior fit-outs

Client
Burmor Construction Ltd.

Project Title
Residential development at land off Willow Walk,
Spalding

Drawing Title
Elevations - Plots 17-20

Drawing Status
Final Issue

Scale(s):		Original Paper Size:
1:100		A2
Drawn:		Date:
JKG		21.01.19
Project Number:	Drawing Number:	Revision:
18011	4003	P03