
Revision	Date

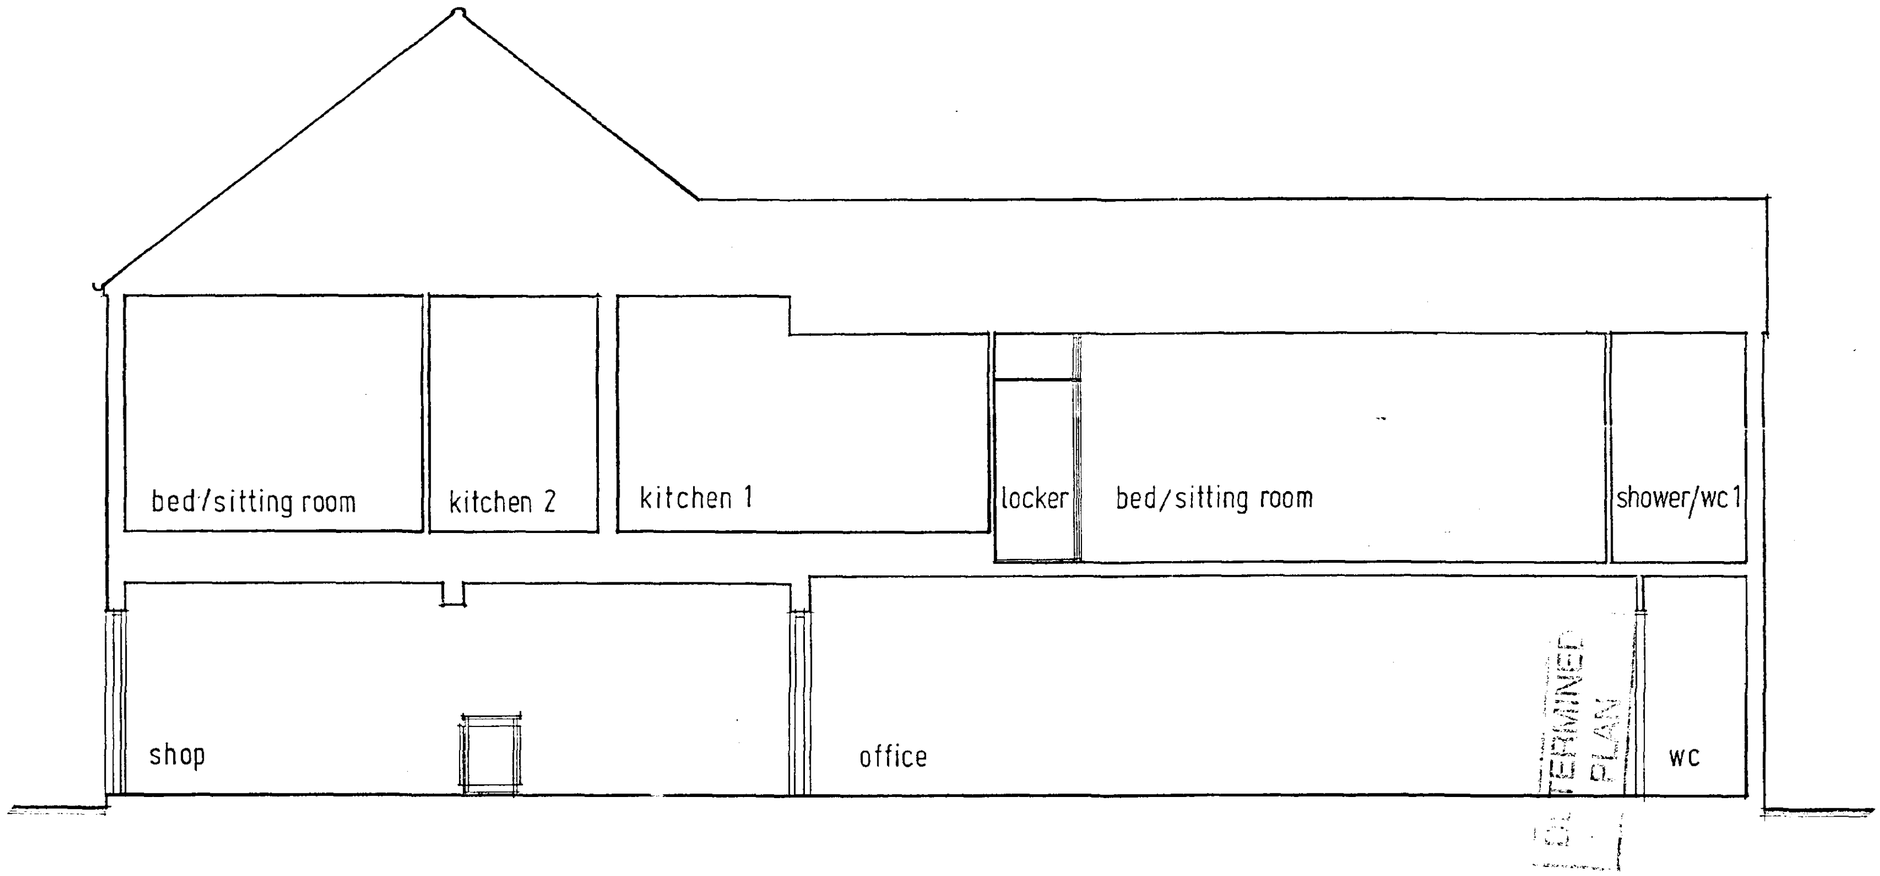

SECTION B-B

PLANNING
PLAN

SOUTH HOLLAND D.C.
PLAN DEPT.
04 JUL 1994
REF 0638/94

R·G+P·

Richard Galey & Partners
Architects, Interior Designers

The Old School, Loughborough Road
Leicester, Leicestershire LE4 5PG
Tel:(0533)610333 Fax:(0533)610678


Project LIVING OVER THE SHOP
28 WINSOVER ROAD
SPALDING
LINCS.

Sheet Title PROPOSED SECTION

Scale 1:50 Ref 4378/MGHA/03


Date 28:02:94 Drawn JAN


ALL DIMENSIONS TO BE CHECKED ON SITE. DO NOT SCALE OFF DRAWING.
THIS DRAWING IN THE COPYRIGHT OF THE ARCHITECT AND NOT TO BE REPRODUCED
WITHOUT THEIR PERMISSION. ORDNANCE SURVEY MAP INFORMATION REPRODUCED WITH
PERMISSION OF HMSO CROWN COPYRIGHT RESERVED.

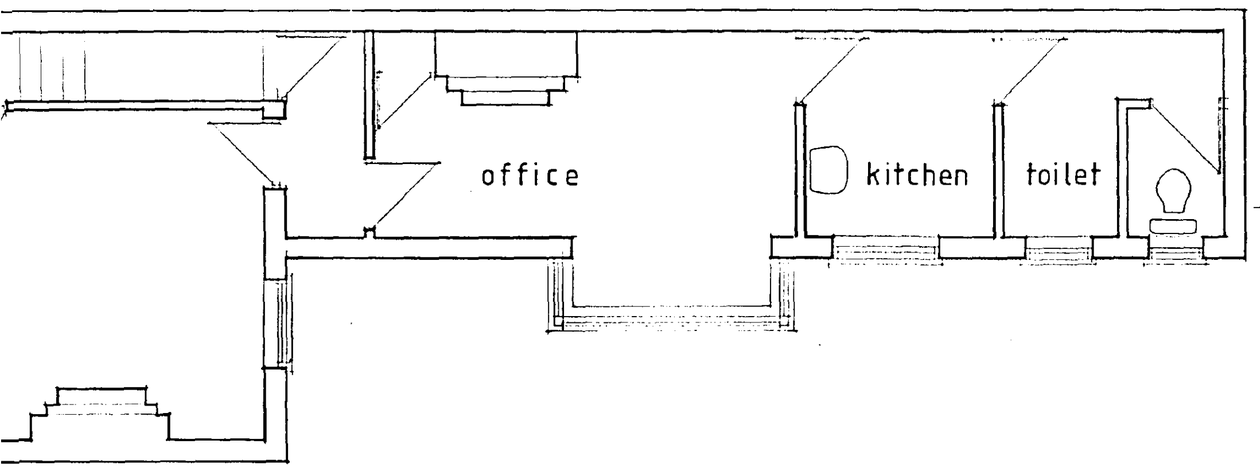





YARD SIDE ELEVATION

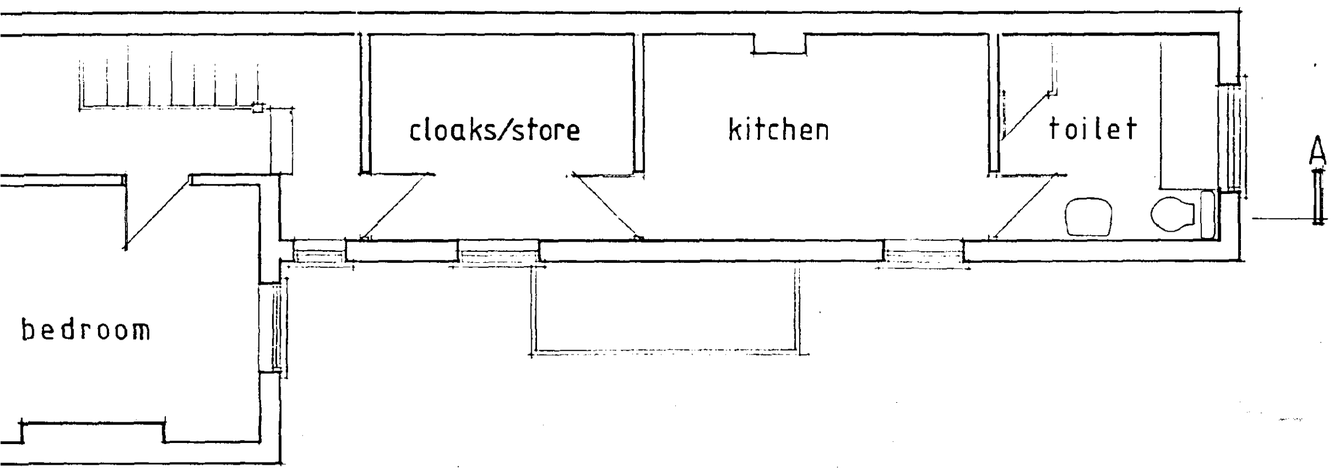

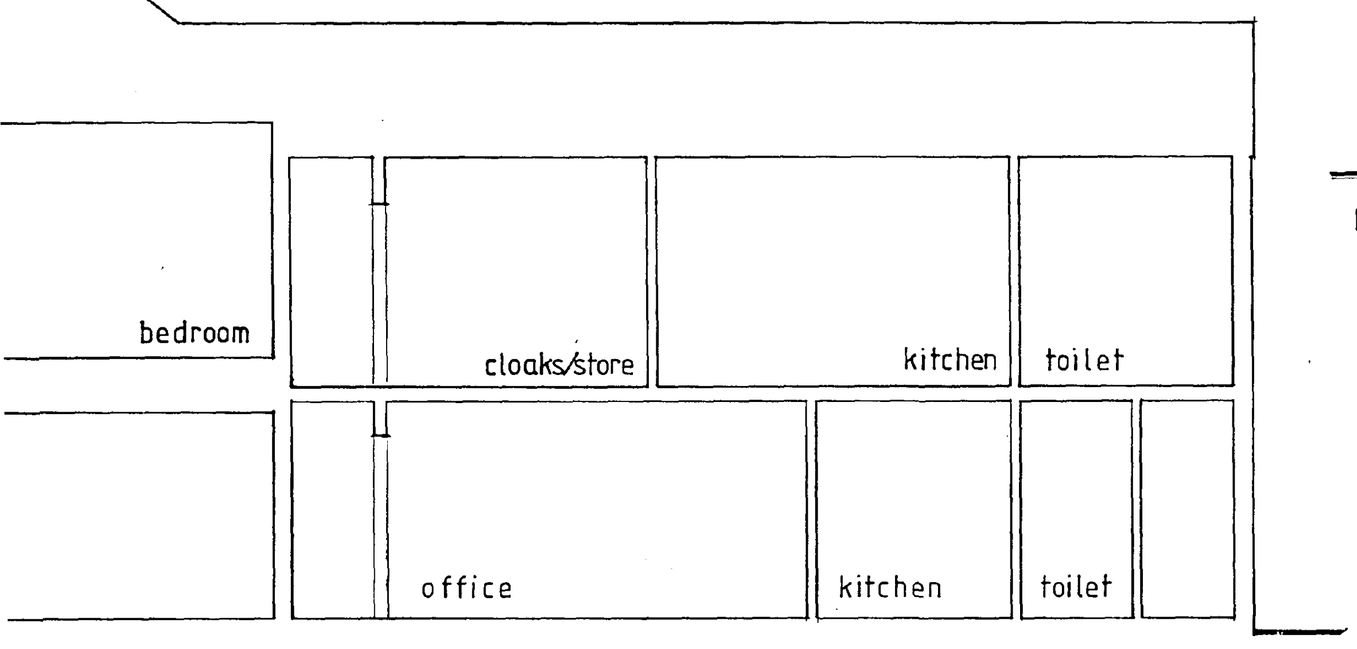


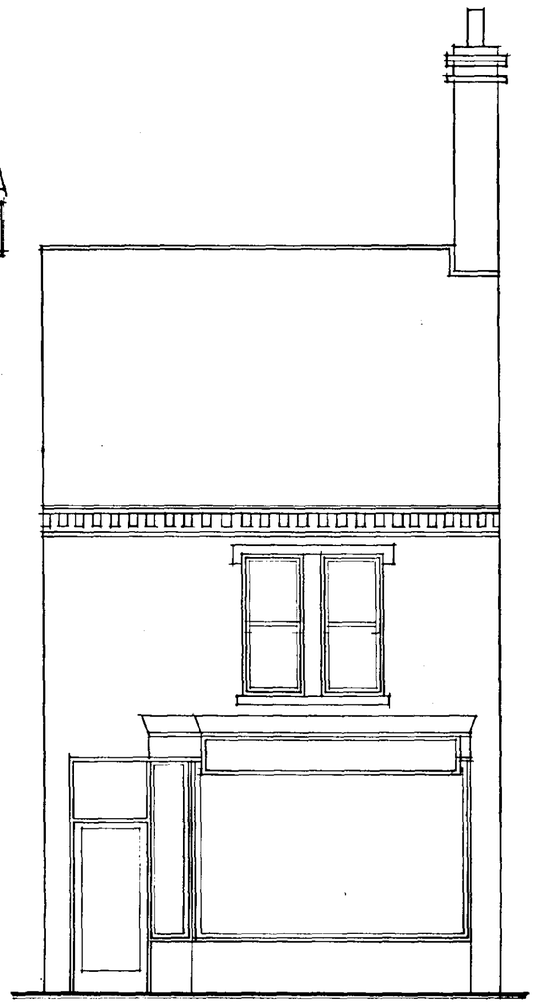

FRONT ELEVATION

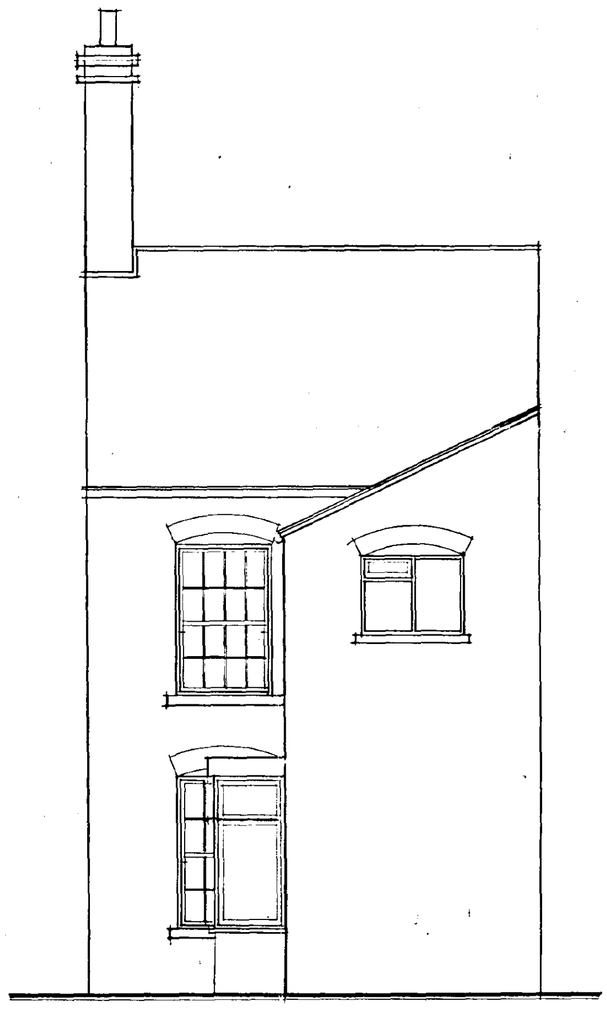


REAR ELEVATION

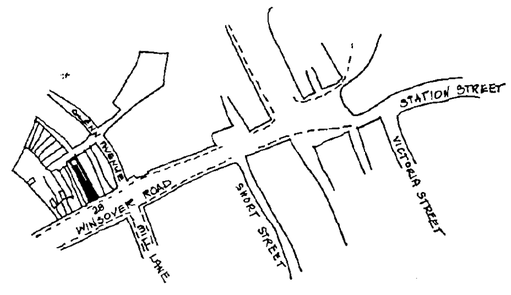


SITE PLAN

NOT TO SCALE

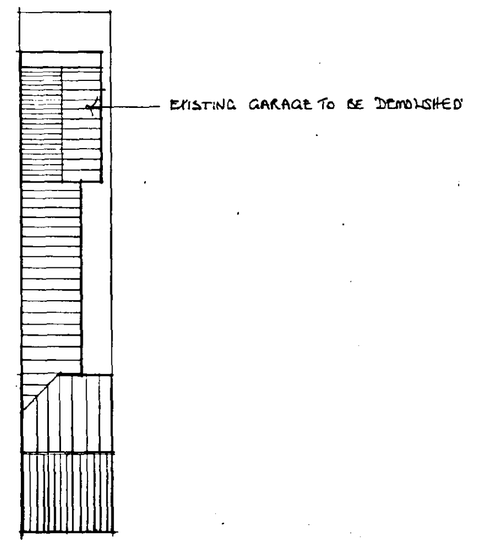


BLOCK PLAN


SCALE 1:500

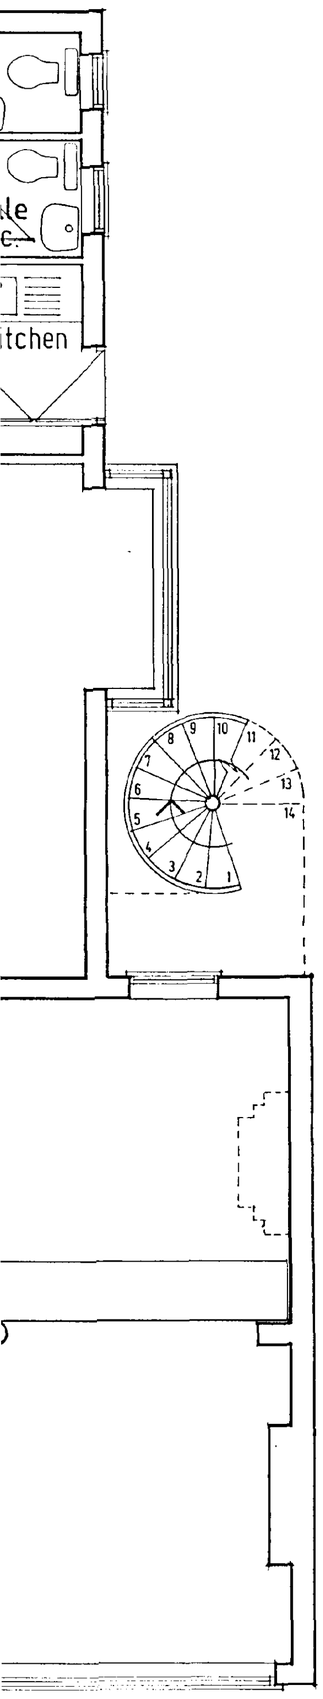

OR PLAN

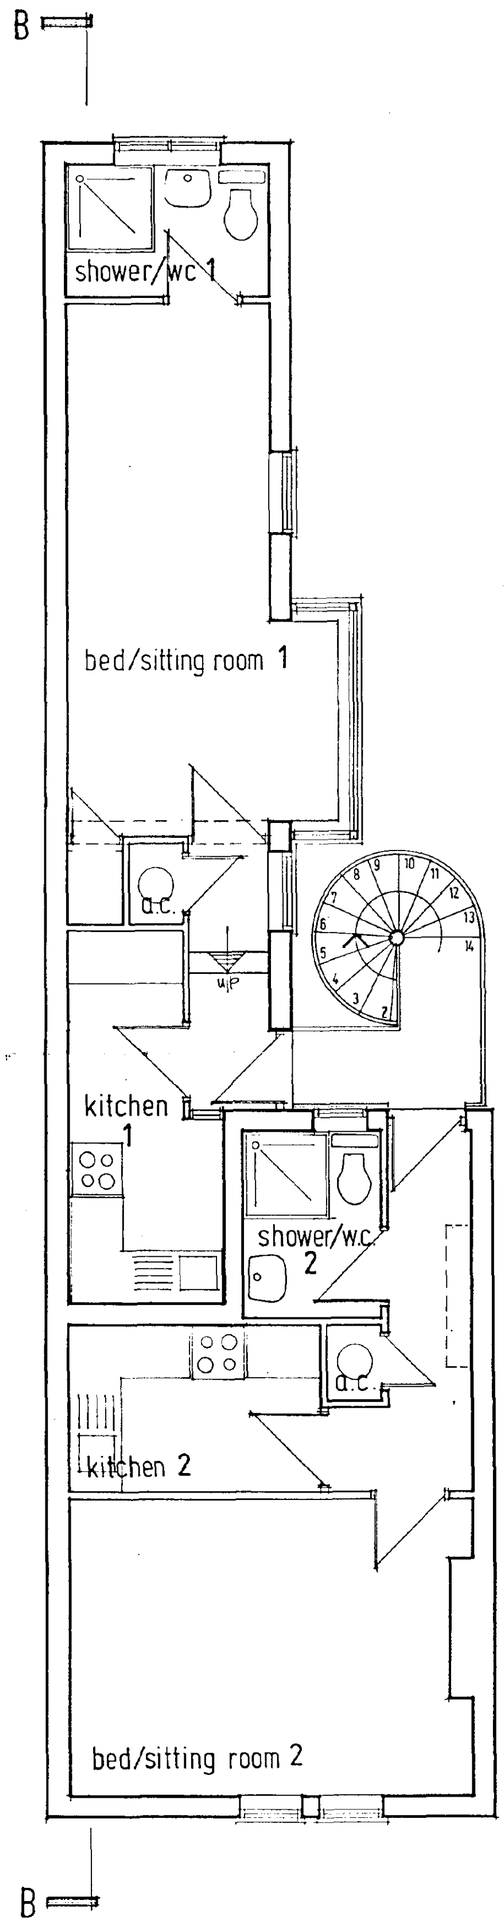

FIRST FLOOR PLAN

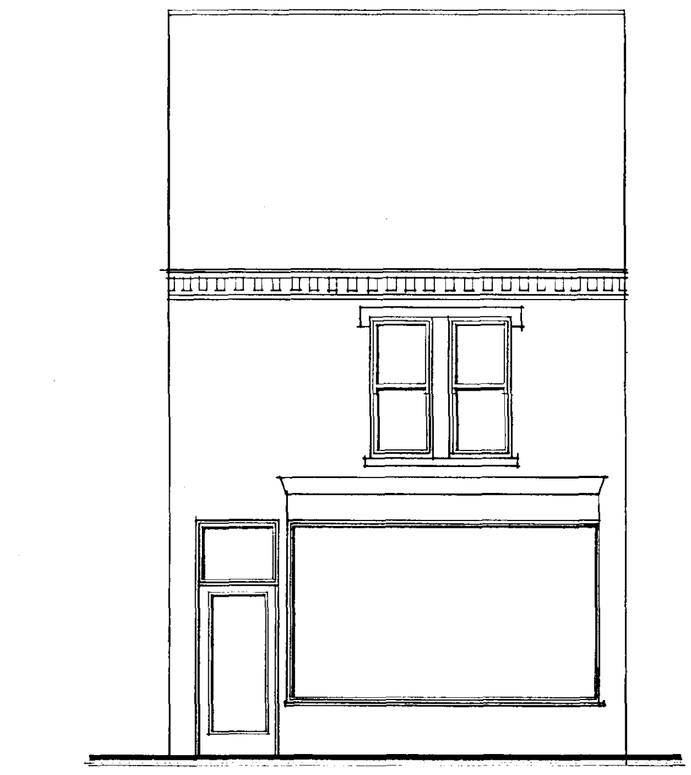

FRONT ELEVATION



YARD SIDE ELEVATION



REAR ELEVATION