


Revision	Date
A. FIRST FLOOR PLAN AMENDED JAN	11 FEB 94
B. ELEVATIONS ADDED JAN	17 FEB 94

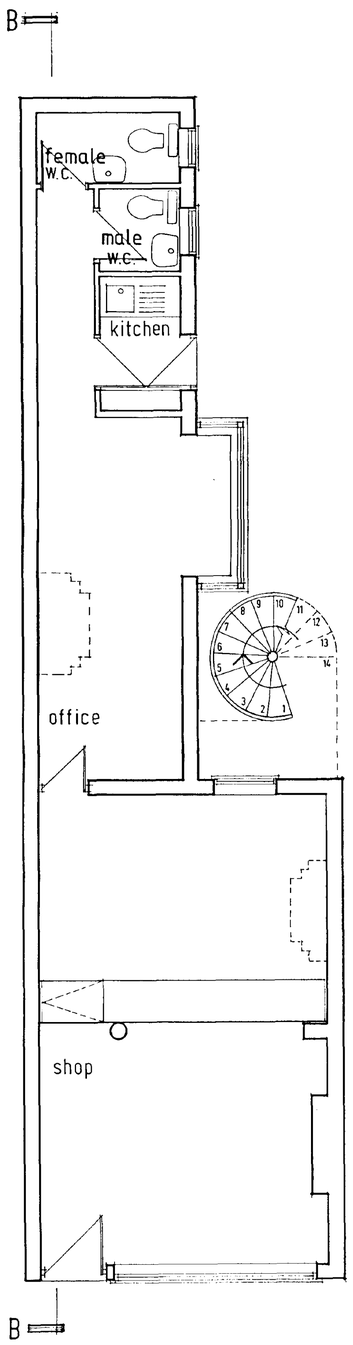

GROUND FLOOR PLAN

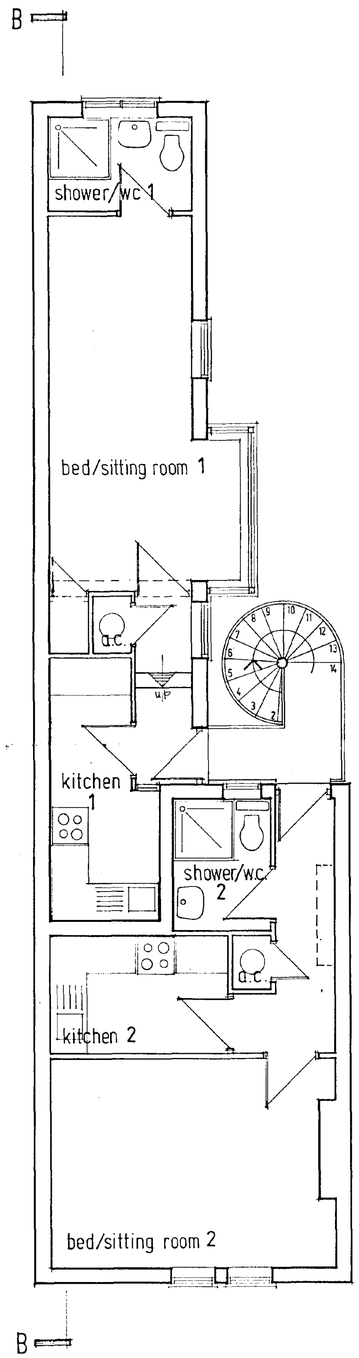

FIRST FLOOR PLAN

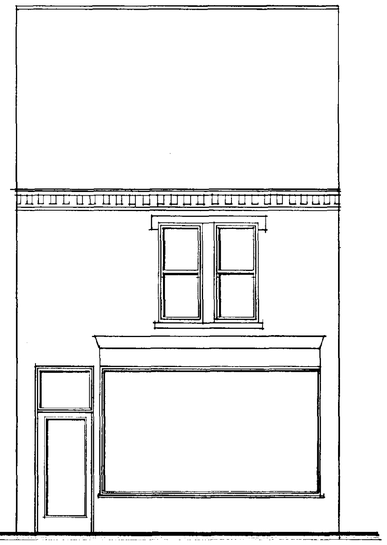

FRONT ELEVATION



YARD SIDE ELEVATION



REAR ELEVATION

SOUTH HOLLAND D.C.
PLAN DEPT.
04 JUL 1994
REF S/0358/94/FL

DETERMINED PLAN

R·G·P

Richard Galey & Partners
Architects, Interior Designers

The Old School, Loughborough Road
Leicester, Leicestershire LE4 5PG
Tel:(0533)610333 Fax:(0533)610676

Project LIVING OVER THE SHOP
28 WINSOVER RD,
SPALDING.
LINCS.


Sheet Title PROPOSED FLOOR PLANS AND ELEVATIONS

Scale 1 : 50 Ref 4378/MGHA/01B

Date 9 FEB 94 Drawn JAN

ALL DIMENSIONS TO BE CHECKED ON SITE. DO NOT SCALE OFF DRAWING.
THIS DRAWING IS THE COPYRIGHT OF THE ARCHITECT AND NOT TO BE REPRODUCED WITHOUT THEIR PERMISSION ORDNANCE SURVEY MAP INFORMATION REPRODUCED WITH PERMISSION OF HMSO CROWN COPYRIGHT RESERVED.


Revision	Date

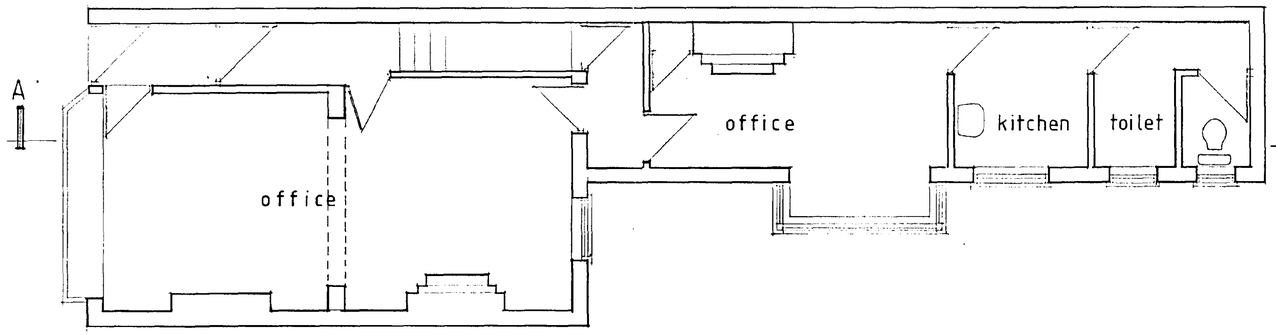


GROUND FLOOR PLAN



YARD SIDE ELEVATION

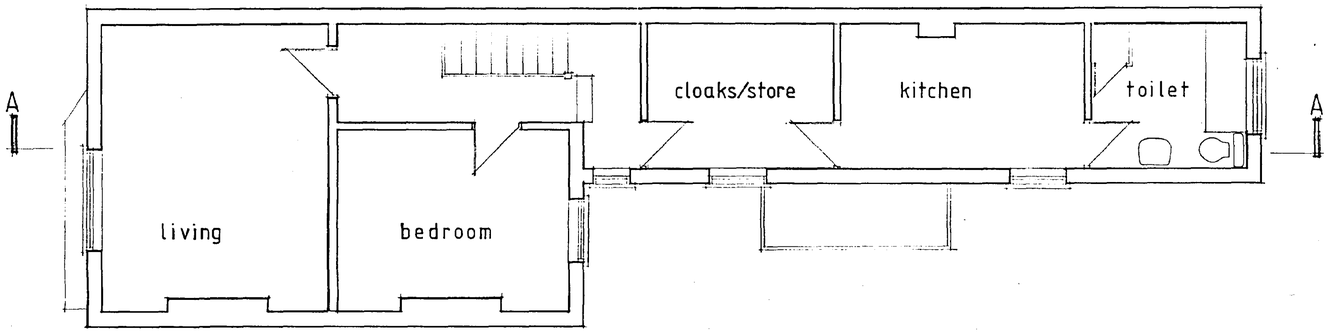


FIRST FLOOR PLAN

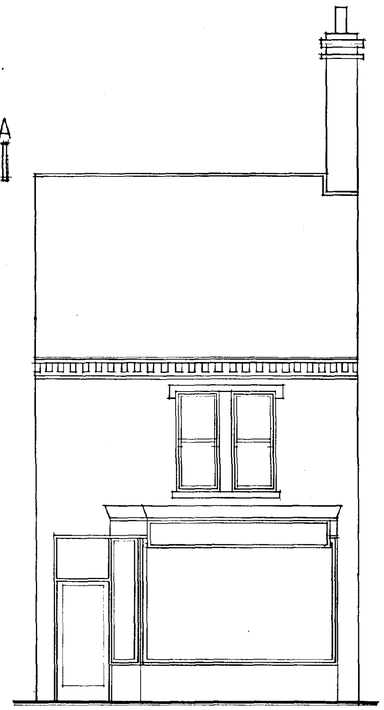


FRONT ELEVATION




REAR ELEVATION

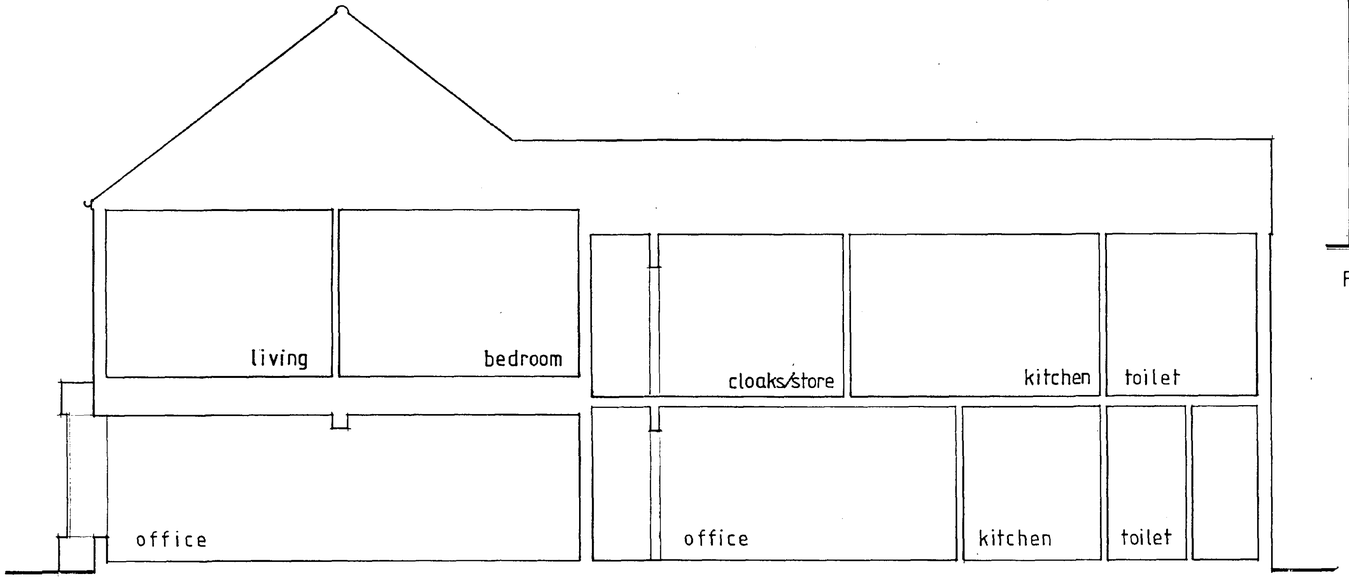

SECTION A—A

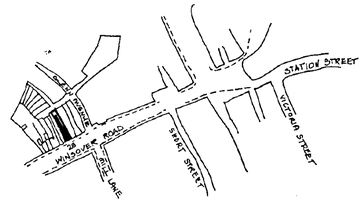

SITE PLAN
NOT TO SCALE

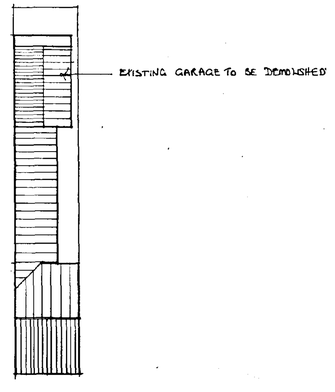

BLOCK PLAN
SCALE 1:500

SOUTH HOLLAND D.C.
PLAN DEPT.
04 JUL 1994
REF 0036/94

-5 JUL 1994

R·G+P·

Richard Galey & Partners
Architects, Interior Designers

The Old School, Loughborough Road
Leicester, Leicestershire LE4 5PG
Tel:(0533)610333 Fax:(0533)610678

Project LIVING OVER THE SHOP.
28 WINSOVER ROAD,
SPALDING,
LINCS.


Sheet Title EXISTING FLOOR PLANS
ELEVATIONS & SECTION

Scale 1:50 Ref 4378/MGHA/02

Date 22:02:94 Drawn JAN

ALL DIMENSIONS TO BE CHECKED ON SITE. DO NOT SCALE OFF DRAWING.
THIS DRAWING IS THE COPYRIGHT OF THE ARCHITECT AND NOT TO BE REPRODUCED WITHOUT THEIR PERMISSION. ORDNANCE SURVEY MAP INFORMATION REPRODUCED WITH PERMISSION OF HMSO CROWN COPYRIGHT RESERVED.

Revision	Date

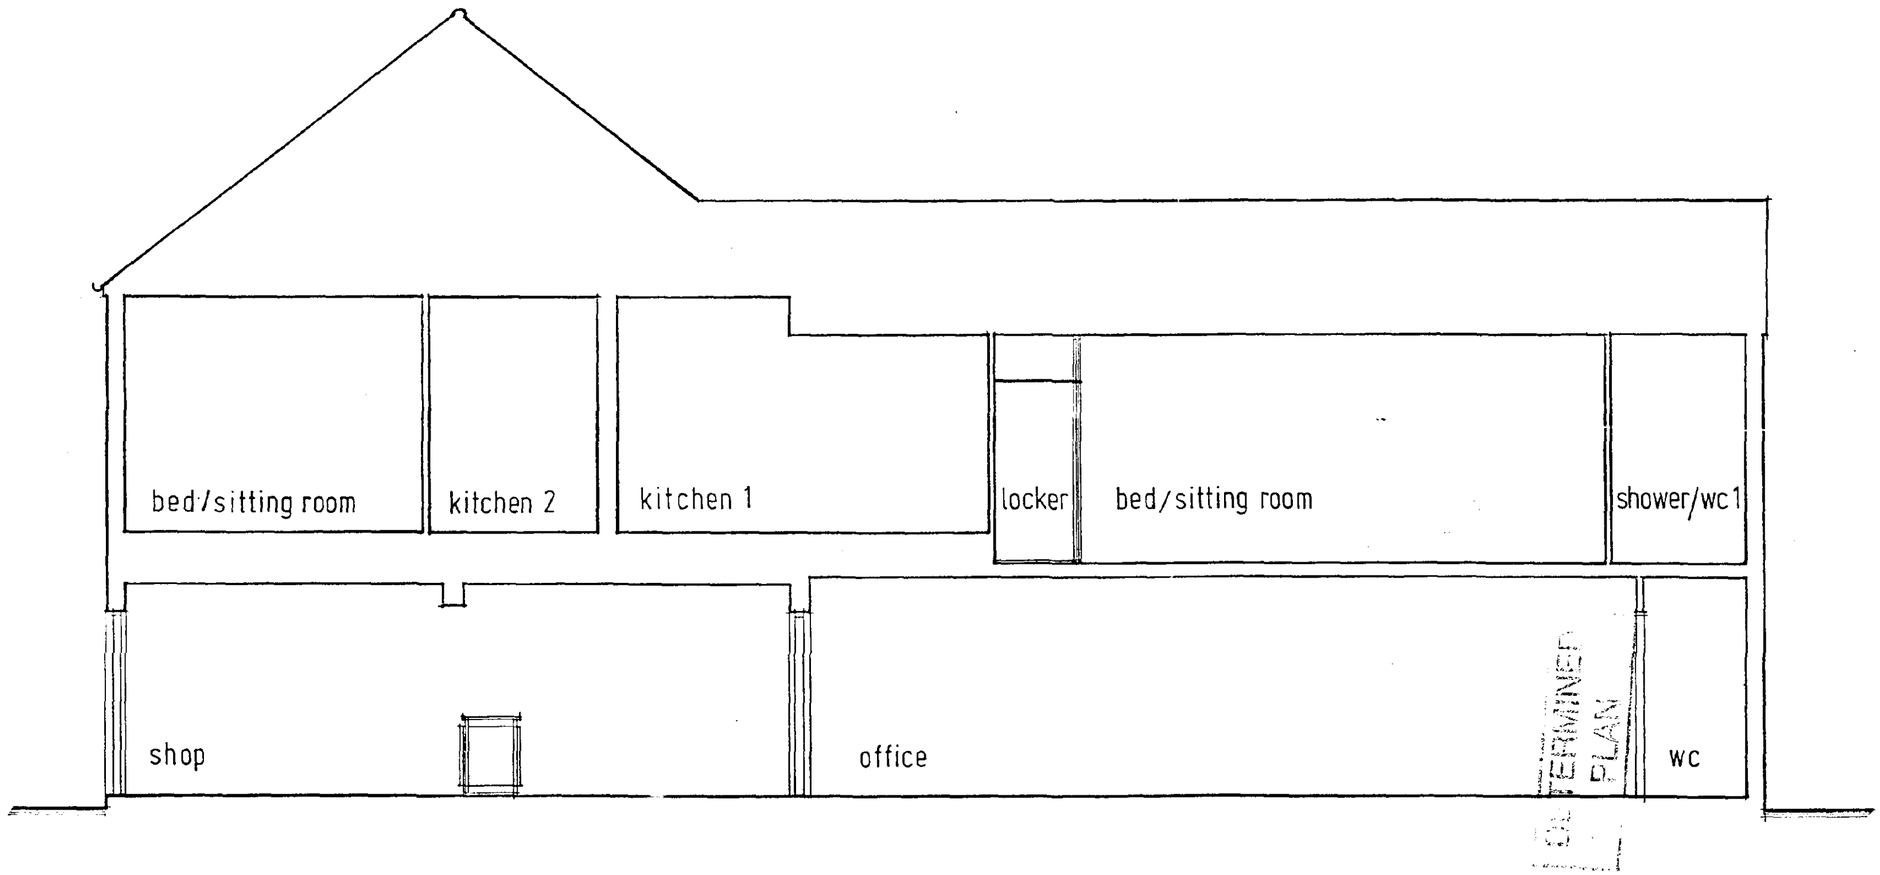

SECTION B-B

SOUTH HOLLAND D.C.
PLAN DEPT.
04 JUL 1994
REF 0638/94

PLANNING DEPARTMENT APPROVED

·R·G+P·

Richard Galey & Partners
Architects, Interior Designers

The Old School, Loughborough Road
Leicester, Leicestershire LE4 5PG
Tel:(0533)610333 Fax:(0533)610678

Project LIVING OVER THE SHOP
28 WINSOVER ROAD
SPALDING
LINCS.

Sheet Title PROPOSED SECTION

Scale 1:50 Ref 4378/MGHA/03

Date 28:02:94 Drawn JAN

ALL DIMENSIONS TO BE CHECKED ON SITE. DO NOT SCALE OFF DRAWING.
THIS DRAWING IS THE COPYRIGHT OF THIS PRACTICE AND NOT TO BE REPRODUCED WITHOUT THEIR PERMISSION. ORDNANCE SURVEY MAP INFORMATION REPRODUCED WITH PERMISSION OF HMSO CROWN COPYRIGHT RESERVED.