
This drawing is copyright and may not be altered, traced, copied, photographed or used for any purpose other than that for which it is issued without consent of Broadgate Homes Ltd.

All dimensions to be checked on site - do not scale from drawing, any discrepancies please report to drawing office as soon as possible.

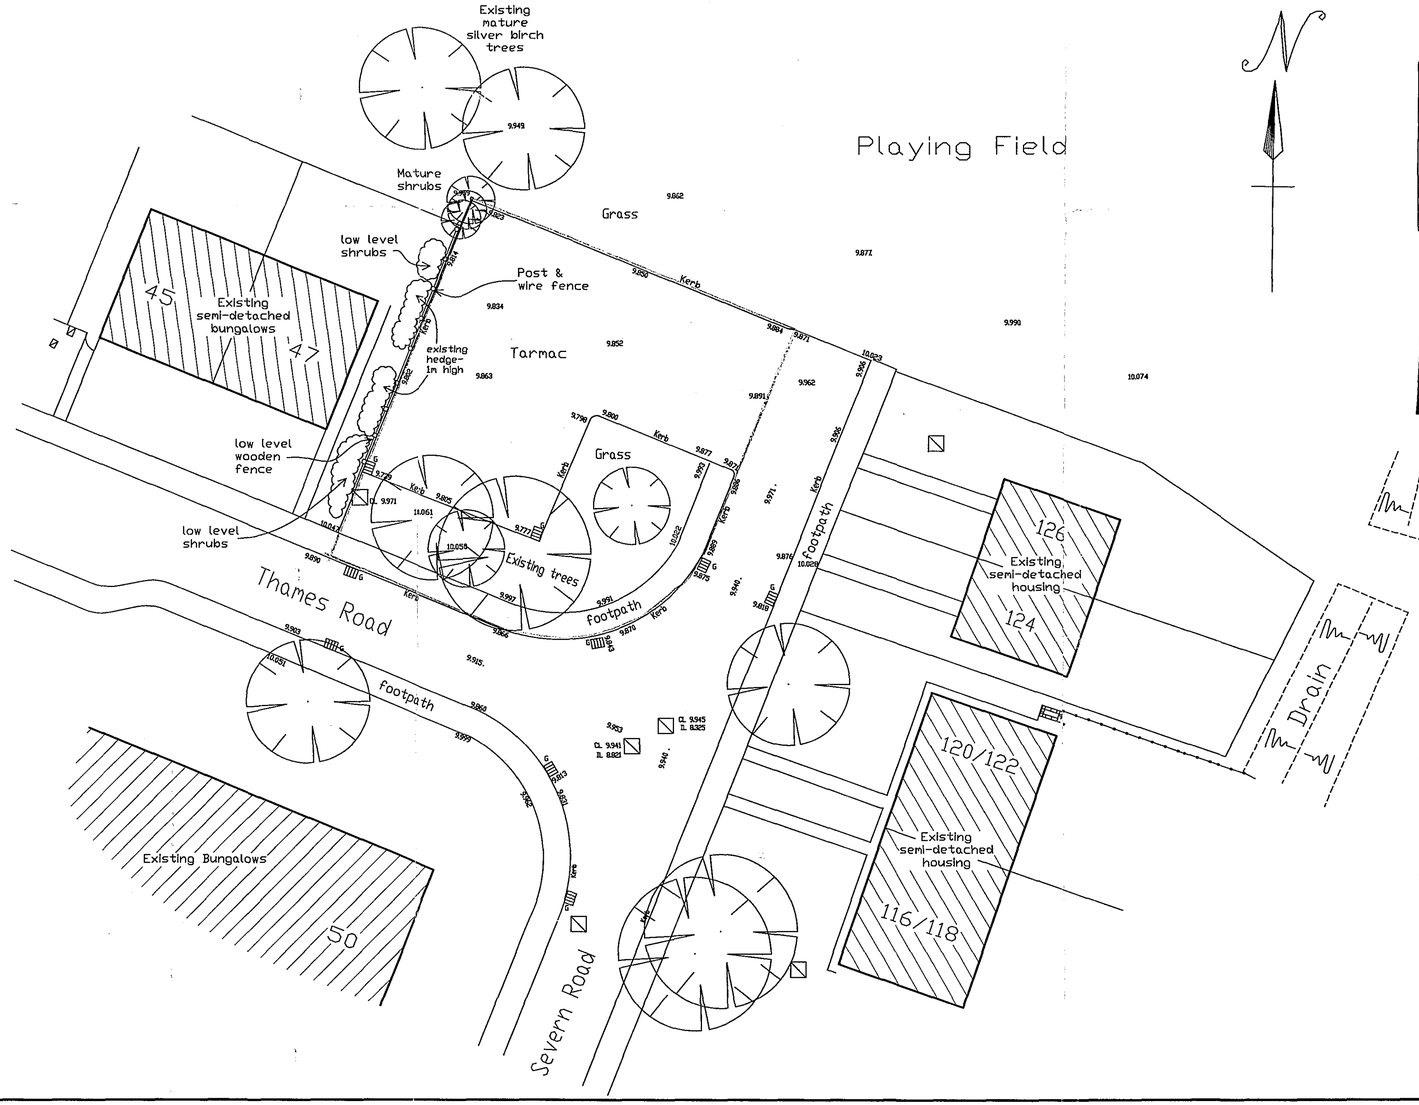

KEY

- FENCE
- HEDGE
- BANK EDGE
- MANHOLE
- G GULLY

SHDC
PLANNING & DEVELOPMENT
- 9 MAY 2006
Ref. 0639/06

BROADGATE HOMES

Broadgate Homes Limited
Broadgate House, Weston Hills,
Spalding, Lincolnshire. PE12 6DR.
Telephone: 01406 380532 Fax:01406 380014

PROJECT TITLE

PROPOSED 3No. 2 BED HOUSES
LAND AT THAMES ROAD,
SPALDING

DRAWING

SITE PLAN AS EXISTING

REV	DESCRIPTION	DATE	BY

SCALE 1:200 DRAWN

DATE JUNE 2005 DRAWING No. 0607/ES/01

DETERMINED PLAN

Master copy.