


North East Elevation (1:100)


North West Elevation (1:100)

South West Elevation (1:100)


South East Elevation (1:100)

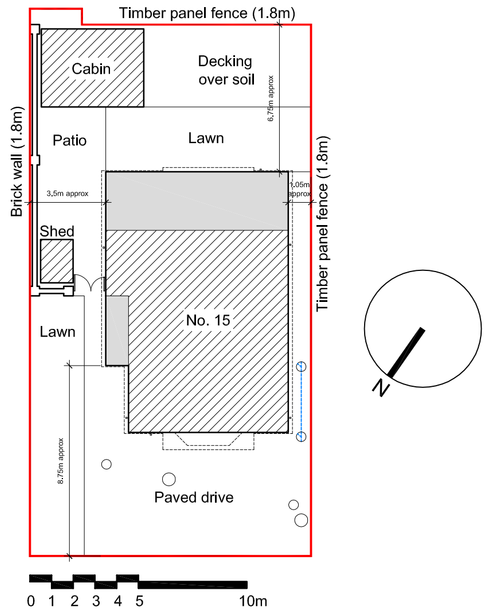

Block Plan (1:200)

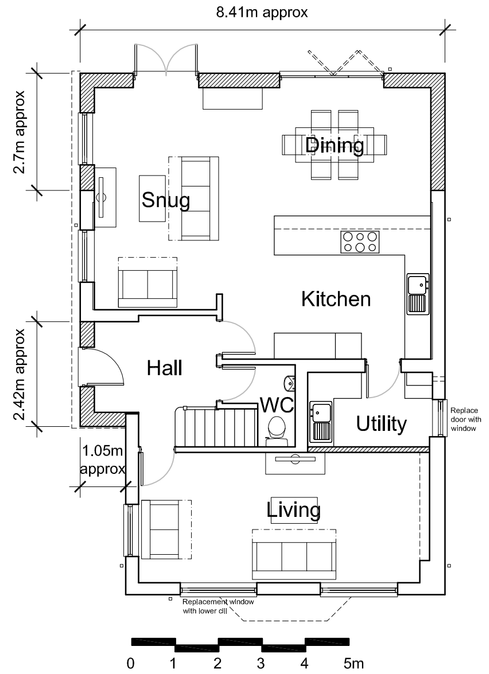


Ground Floor Plan (1:100)

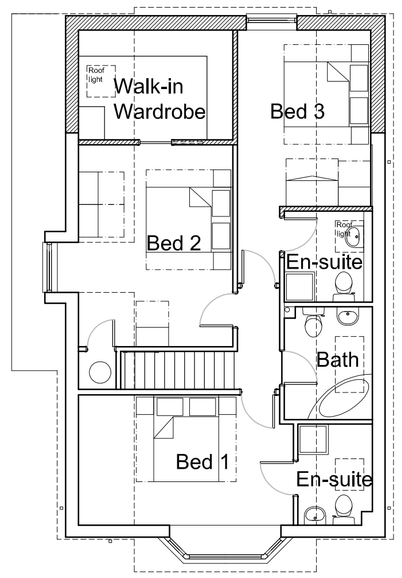

First Floor Plan (1:100)

Proposed

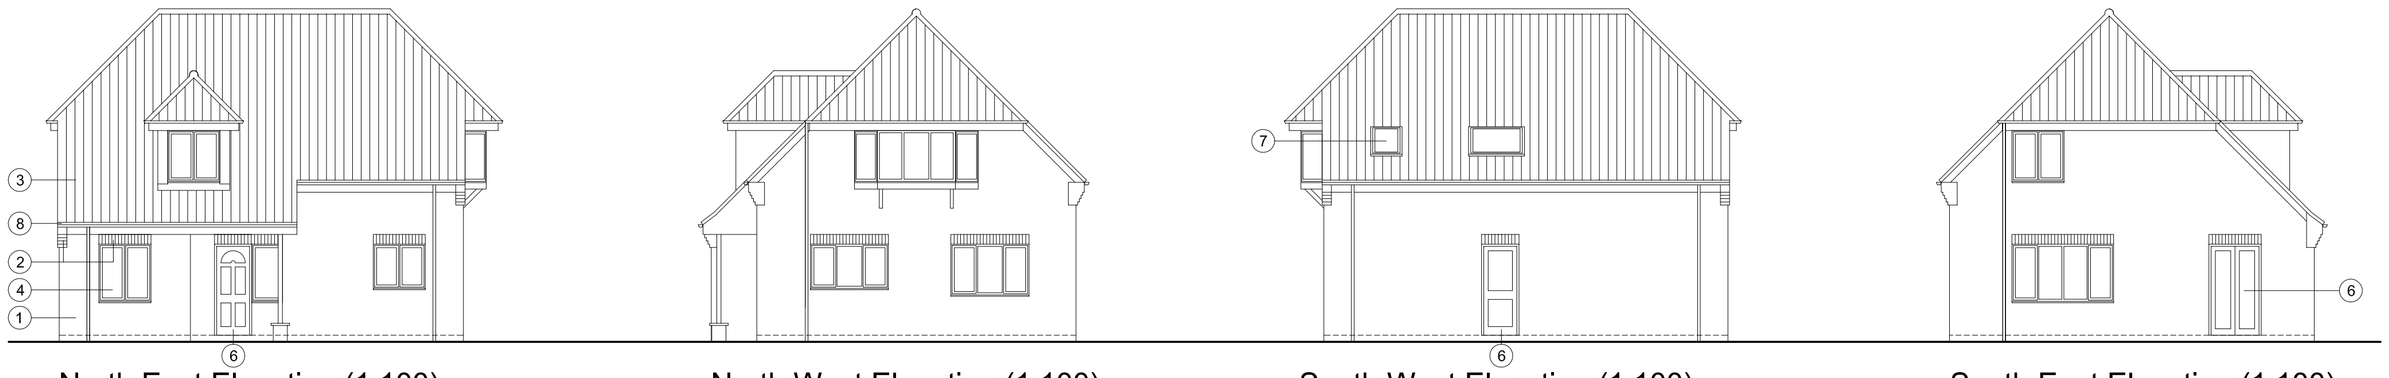


North East Elevation (1:100)


North West Elevation (1:100)

South West Elevation (1:100)


South East Elevation (1:100)

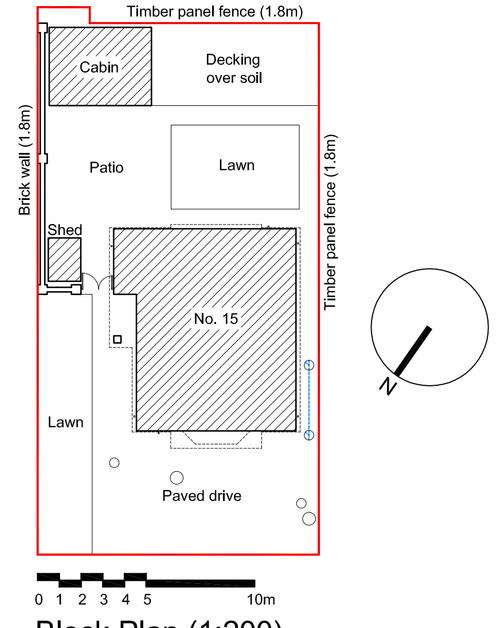

Block Plan (1:200)

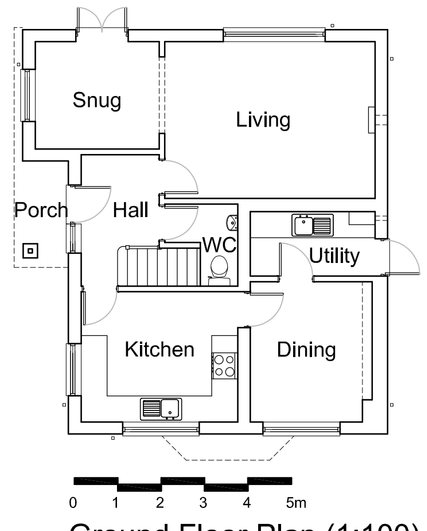

Ground Floor Plan (1:100)

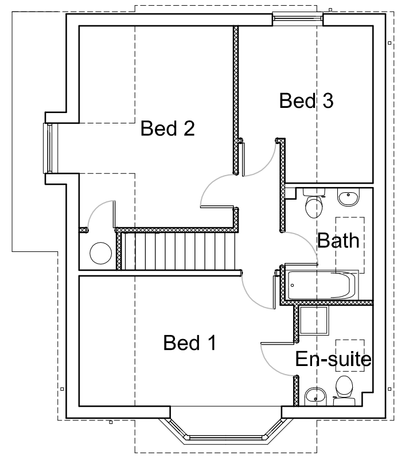

First Floor Plan (1:100)

Existing

All dimensions to be verified on site by Main Contractor before the start of any shop drawings or work whatsoever either on their own behalf or that of sub-contractors.

Report any discrepancies to the Contract Administrator at once.

This drawing is to be read with all relevant Architect's and Engineer's drawings and other relevant information.

Andrew M Wright Ltd. Registered in England & Wales No. 9399024.
Registered office: 22 Church Street, Holbeach, Spalding, Lincs. PE12 7LL

LEGEND: DO NOT SCALE

Legend to materials:-

1 = Facing brickwork comprising a lower band of red bricks and the remainder of buff.

2 = Feature brickwork (soldier courses and corbelling) in red bricks.

3 = Concrete interlocking roof tiles (red/brown)


4 = Upvc windows (stained timber effect)


5 = Timber (or timber effect) composite doors

6 = Upvc doors (stained timber effect)

7 = Roof windows

8 = Plastic rainwater goods (brown)

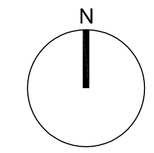

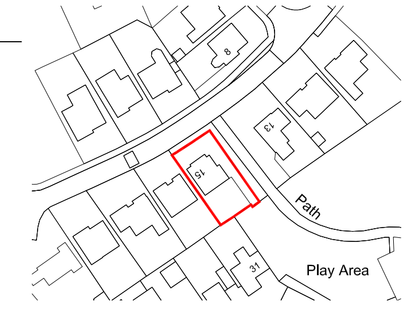

Location Plan (1:1250)

Revision:	Date:	Description:	Drw:	Chk:
P1	28.06.17	Planning Issue -	AMW	AMW
D1	27.06.17	Draft Issue -	AMW	AMW

ANDREW M WRIGHT LTD
CHARTERED ARCHITECT

26 Joys Bank, Holbeach St Johns, Spalding, Lincs, PE12 8SD
Telephone: 01406 540573 Mobile: 07940 914778

Project:
15 Lavender Drive
Spalding
Lincs

Drawing Title:
Plans & Elevations

Client:
Mr & Mrs M Laud

Drawn:	Checked:	Date:	Scale:	Paper Size:
AMW	AMW	26.06.17	As shown	A1

Job No.:	Dwg No.:	Stage:	Revision:
011702	PD01	Planning	P1