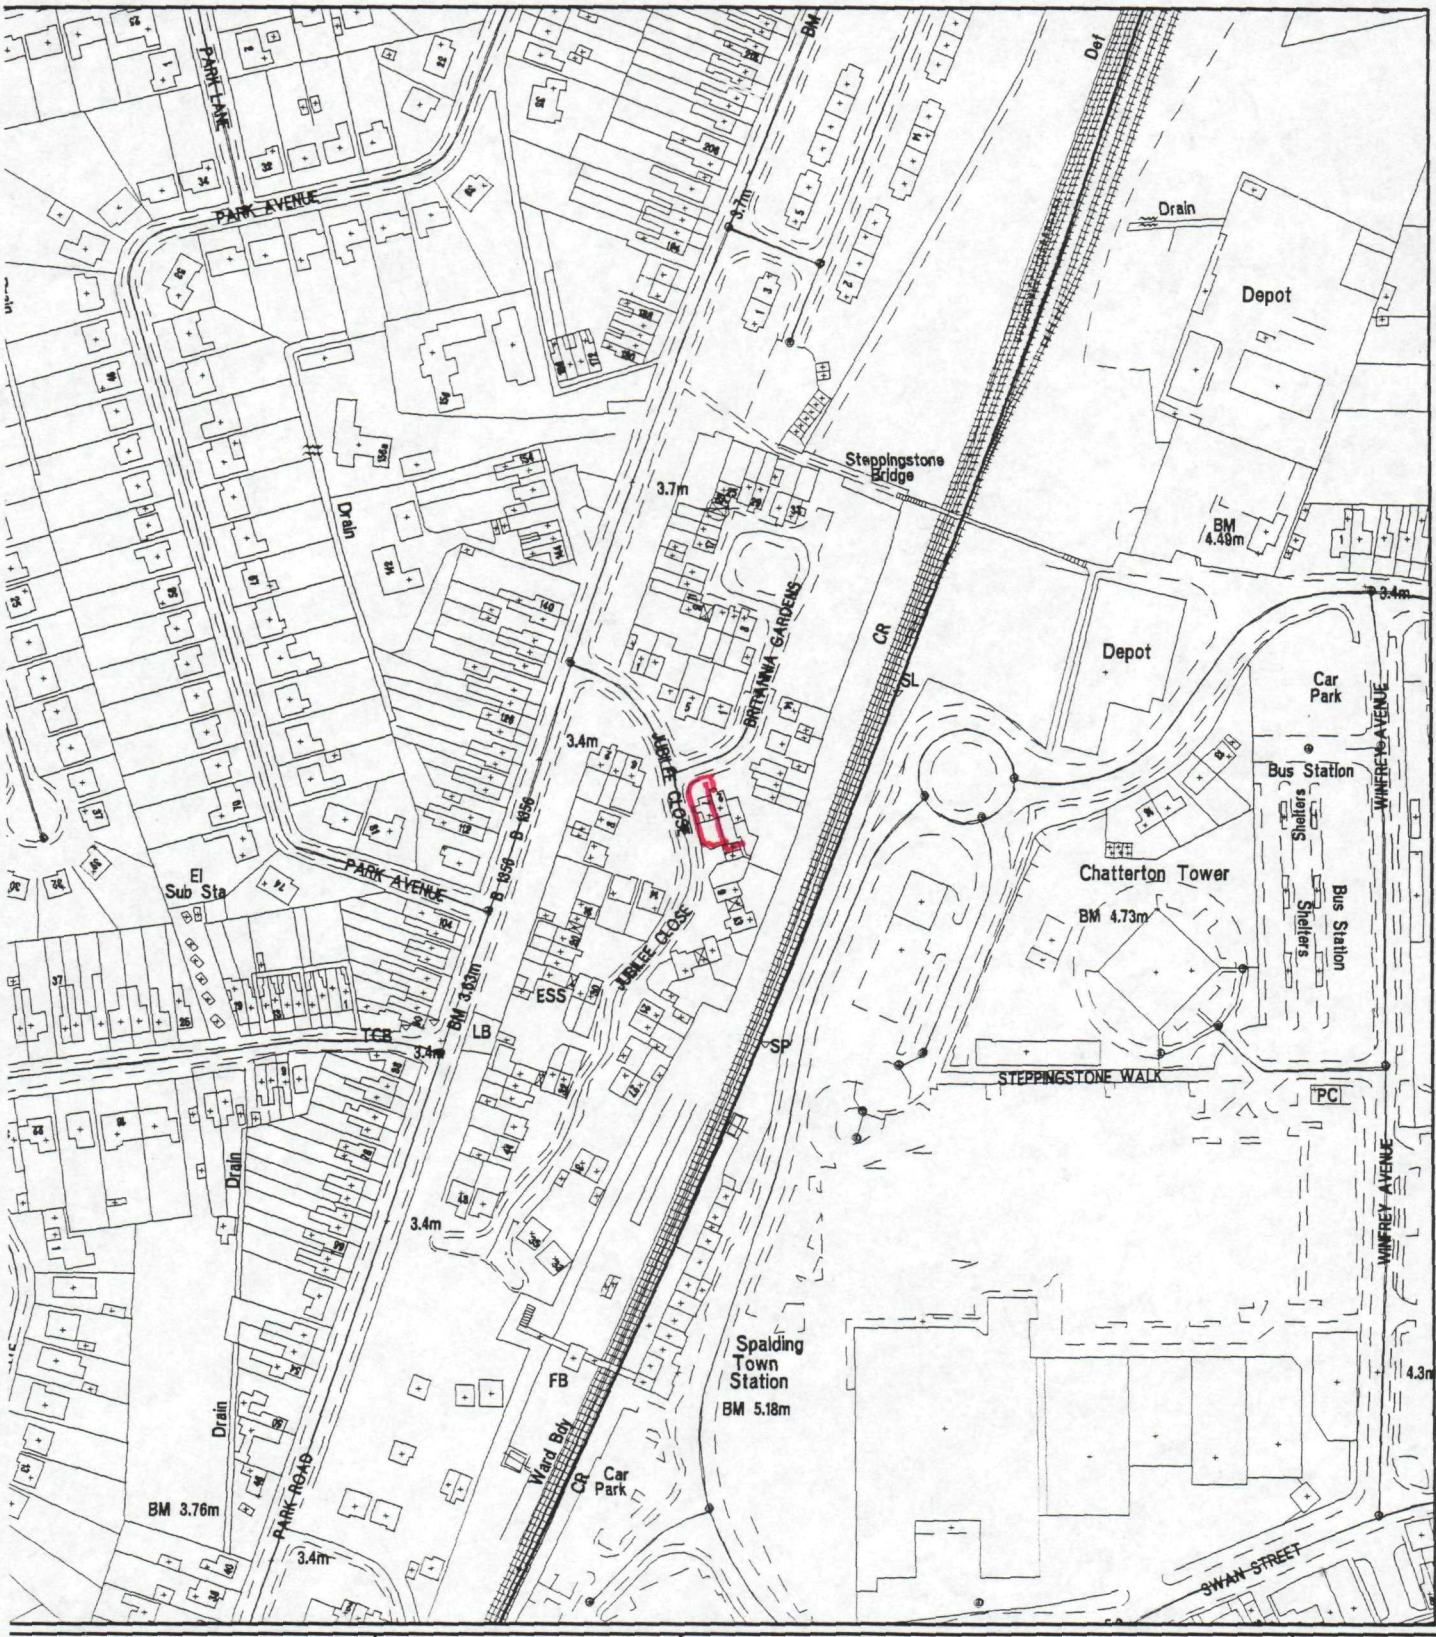


SOUTH HOLLAND DISTRICT COUNCIL

Council Offices
Priory Road
Spalding
Lincolnshire
PE11 2XE

Tel 01775 761161

This copy has been produced specifically for Map Return Scheme purposes only.

No further copies may be made


N

SOUTH HOLLAND DC
HOUSING & PLANNING
30 JUN 1999
Ref: 0641/99


DETERMINED PLAN

Reproduced from the Ordnance Survey mapping with the permission of the Controller of Her Majesty's Stationery Office (c) Crown Copyright. Unauthorised reproduction infringes Crown copyright and may lead to prosecution or civil proceedings


OS Licence No LA079413

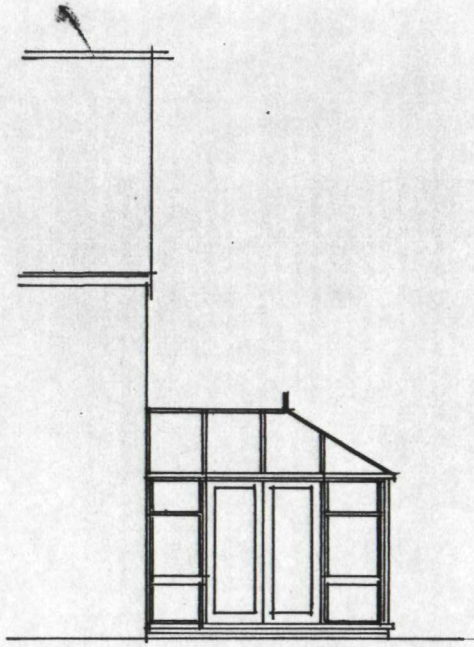

SIDE ELEVATION

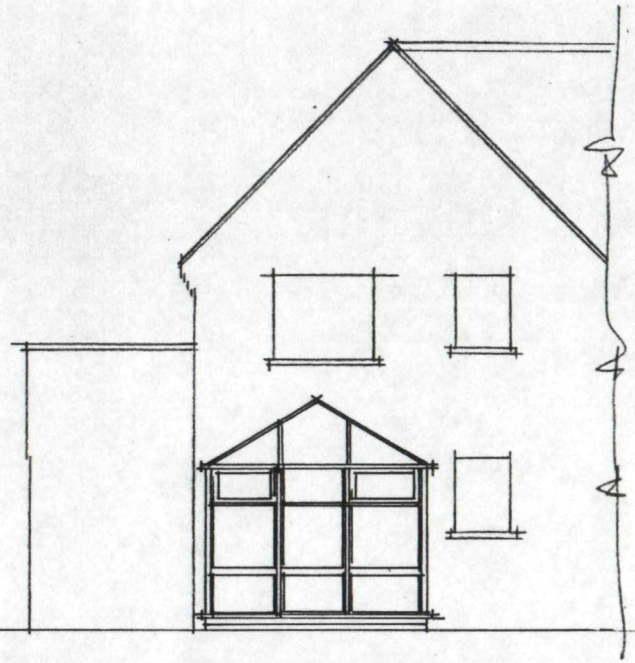


REAL

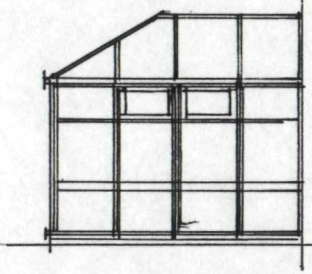


SIDE

SOUTH HOLLAND DC
HOUSING & PLANNING
30 JUN 1999
Ref: 0641/99

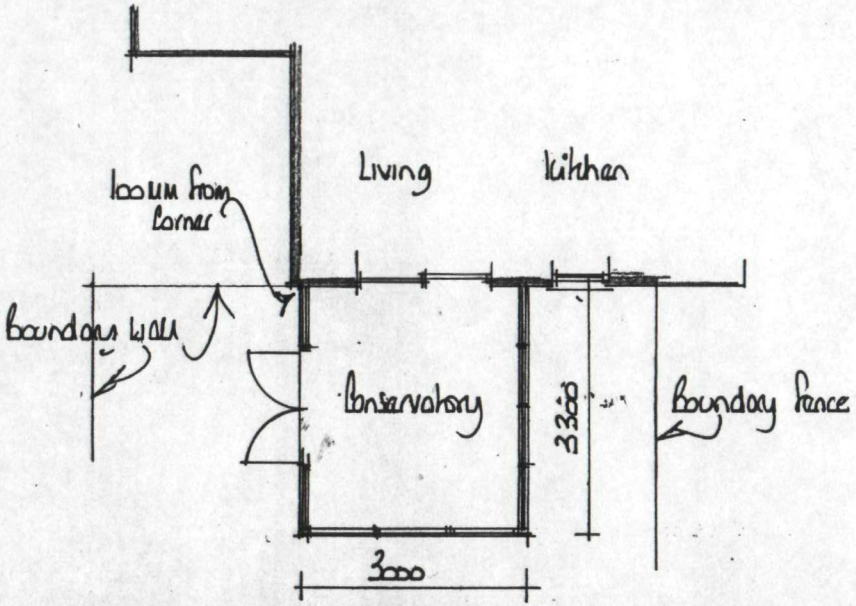

FLOOR PLAN

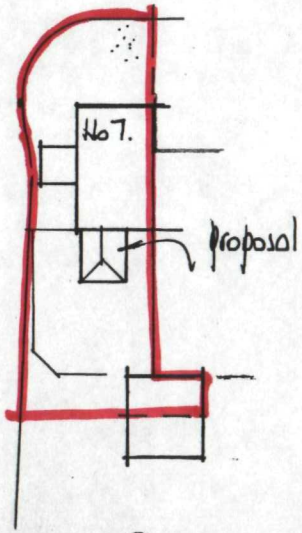

BLOCK PLAN

DETERMINED
PLAN

PROPOSED CONSERVATORY
AT
7 JUBILEE CLOSE
SPALDING
LINCS.

SCALE 1:100
1:50.